



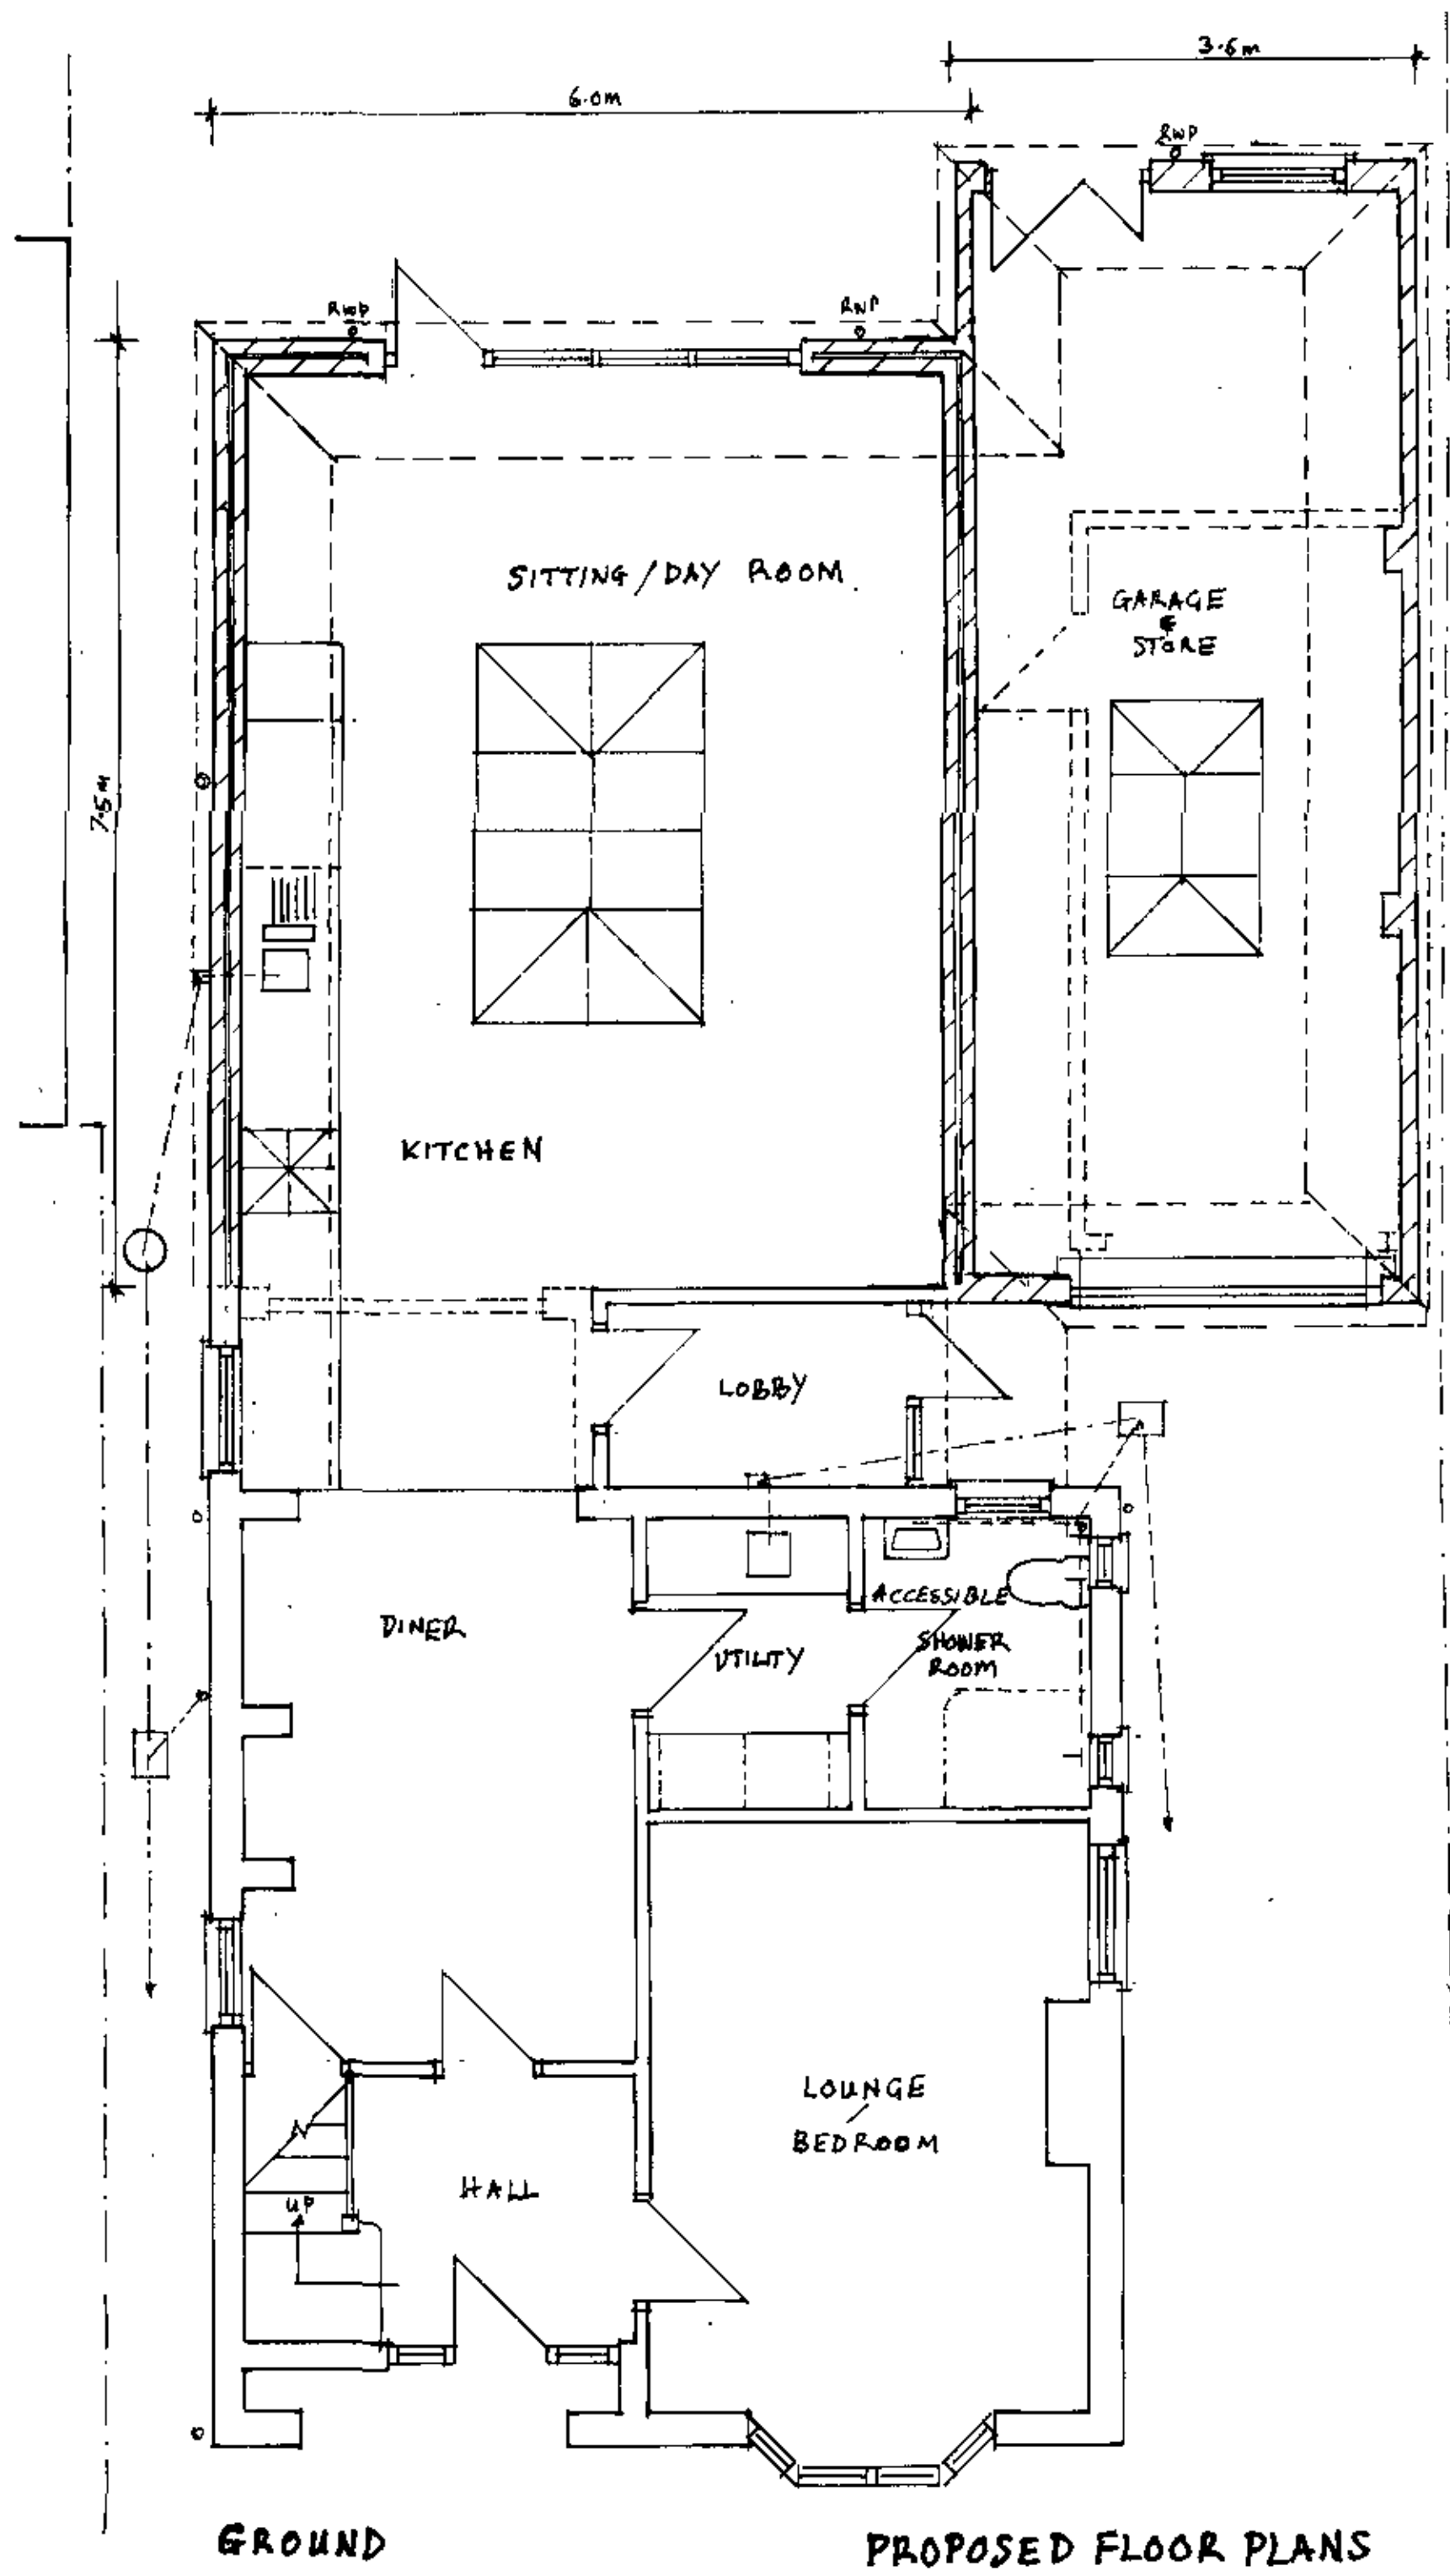

REAR (NORTH)

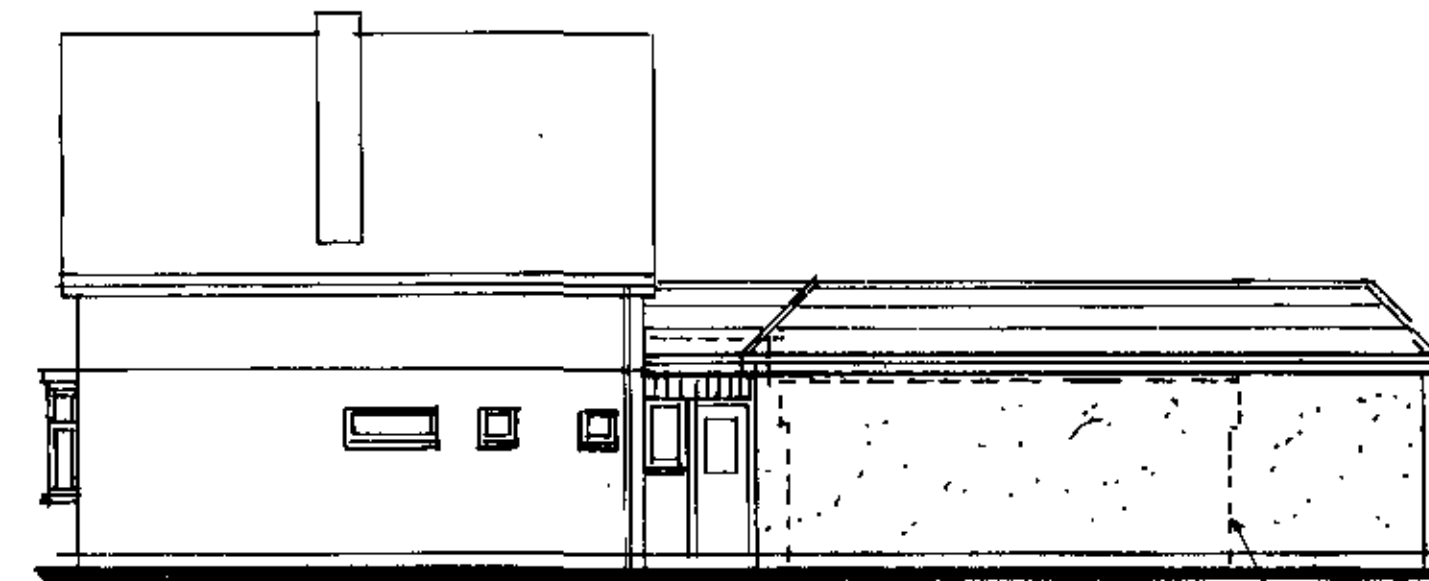


SIDE (EAST)

Existing Outline



FRONT (SOUTH)

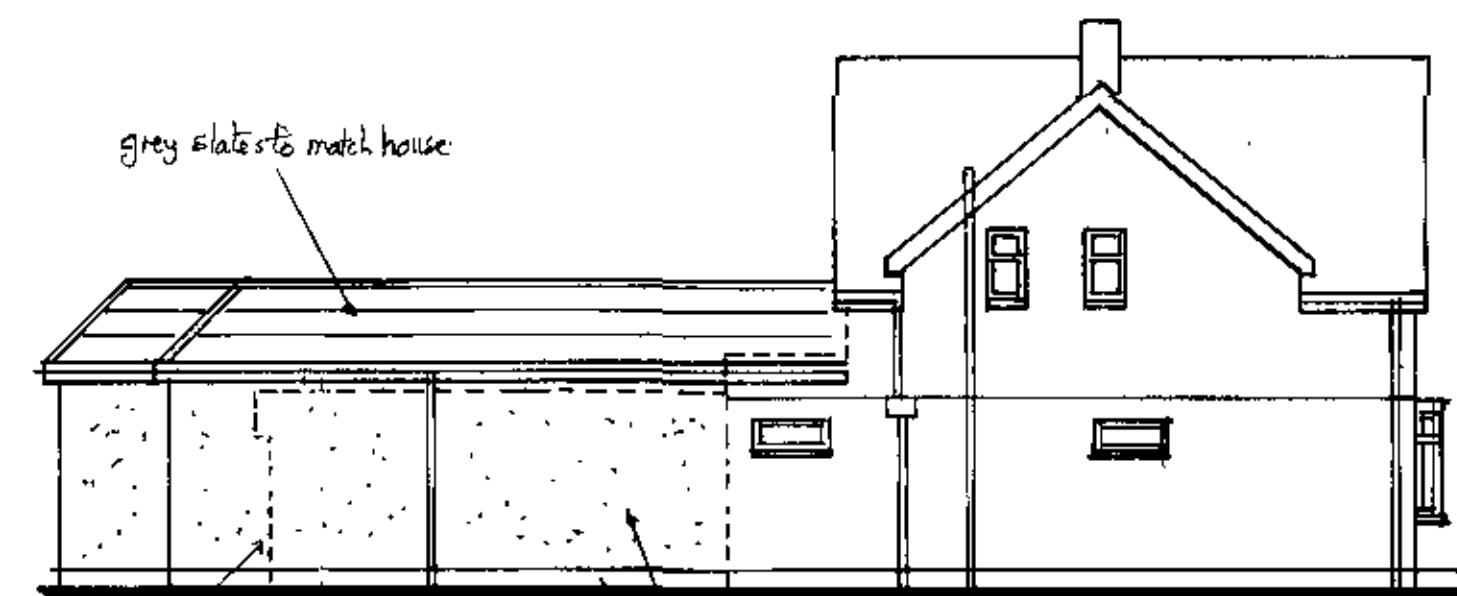



Existing Outline

SIDE (WEST)

Rendered blockwork painted white to match


PROPOSED ELEVATIONS

SCALE 1:100 @ A2

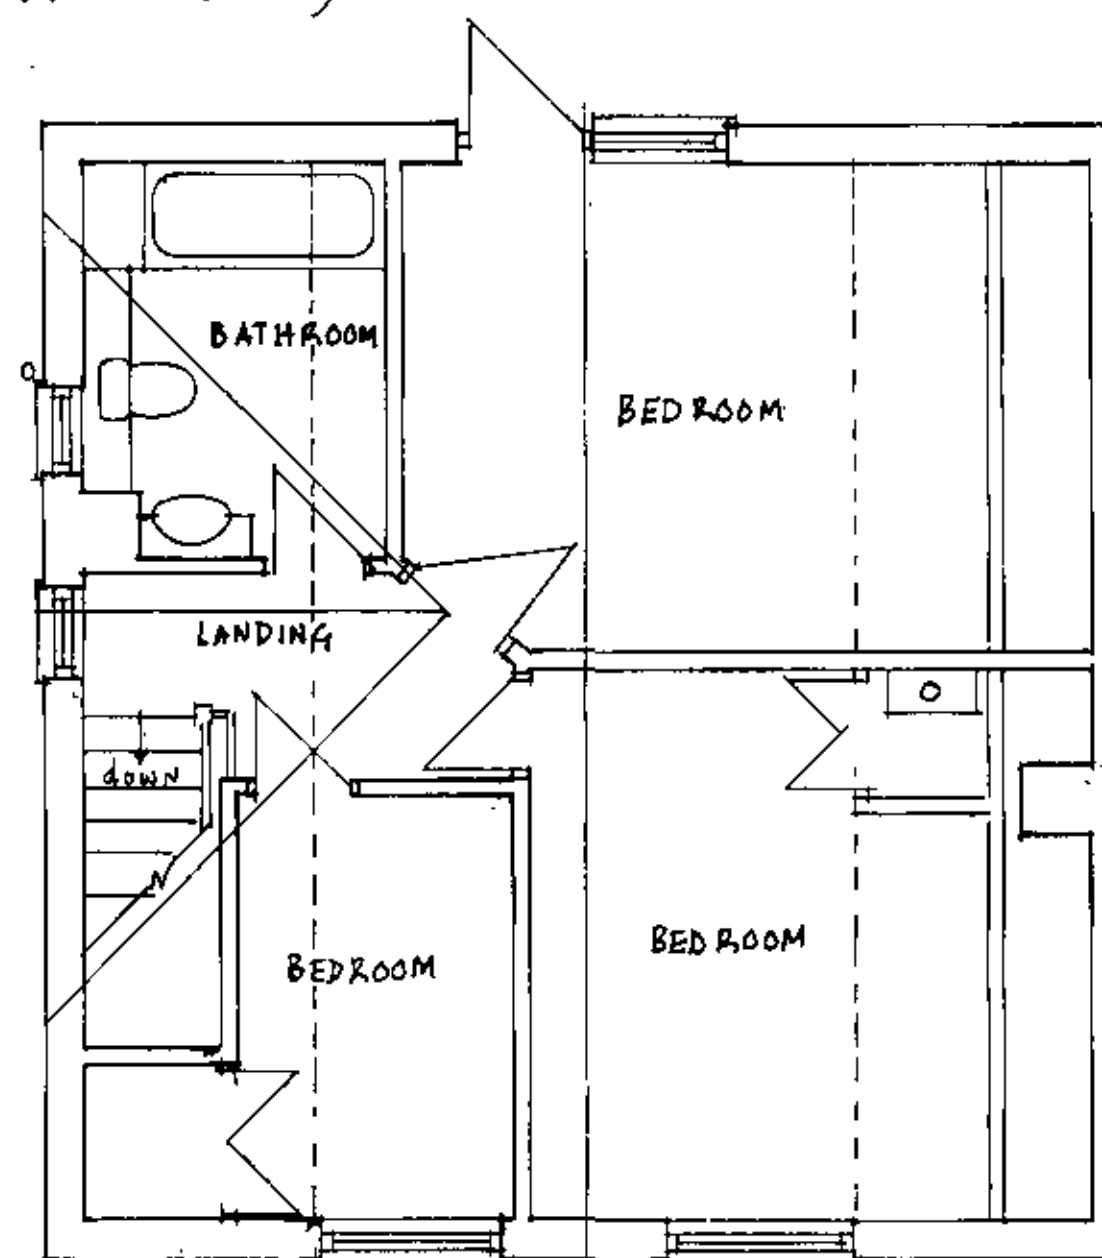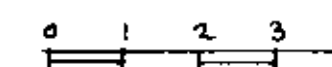

FIRST

SCALE 1:50 @ A2

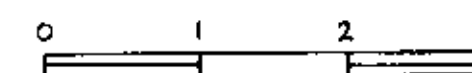

Title: PROPOSED SINGLE STOREY
REAR EXTENSION & GARAGE
(Proposed Plans & Elevation)

Address: 47 HOLLOW LANE
HAYLING ISLAND
HANTS PO11 9EX

Client: JAMIE & EMMA MORLEY
Tele: 023 92 468527

Scale 1:50 & 1:100 Date 04/12/2014