


RECEIVED

HAVANT BOROUGH
COUNCIL

06 NOV 2014

REV.	DATE	AMENDMENTS	DRAWN	CHECKED
#	24.04.14			

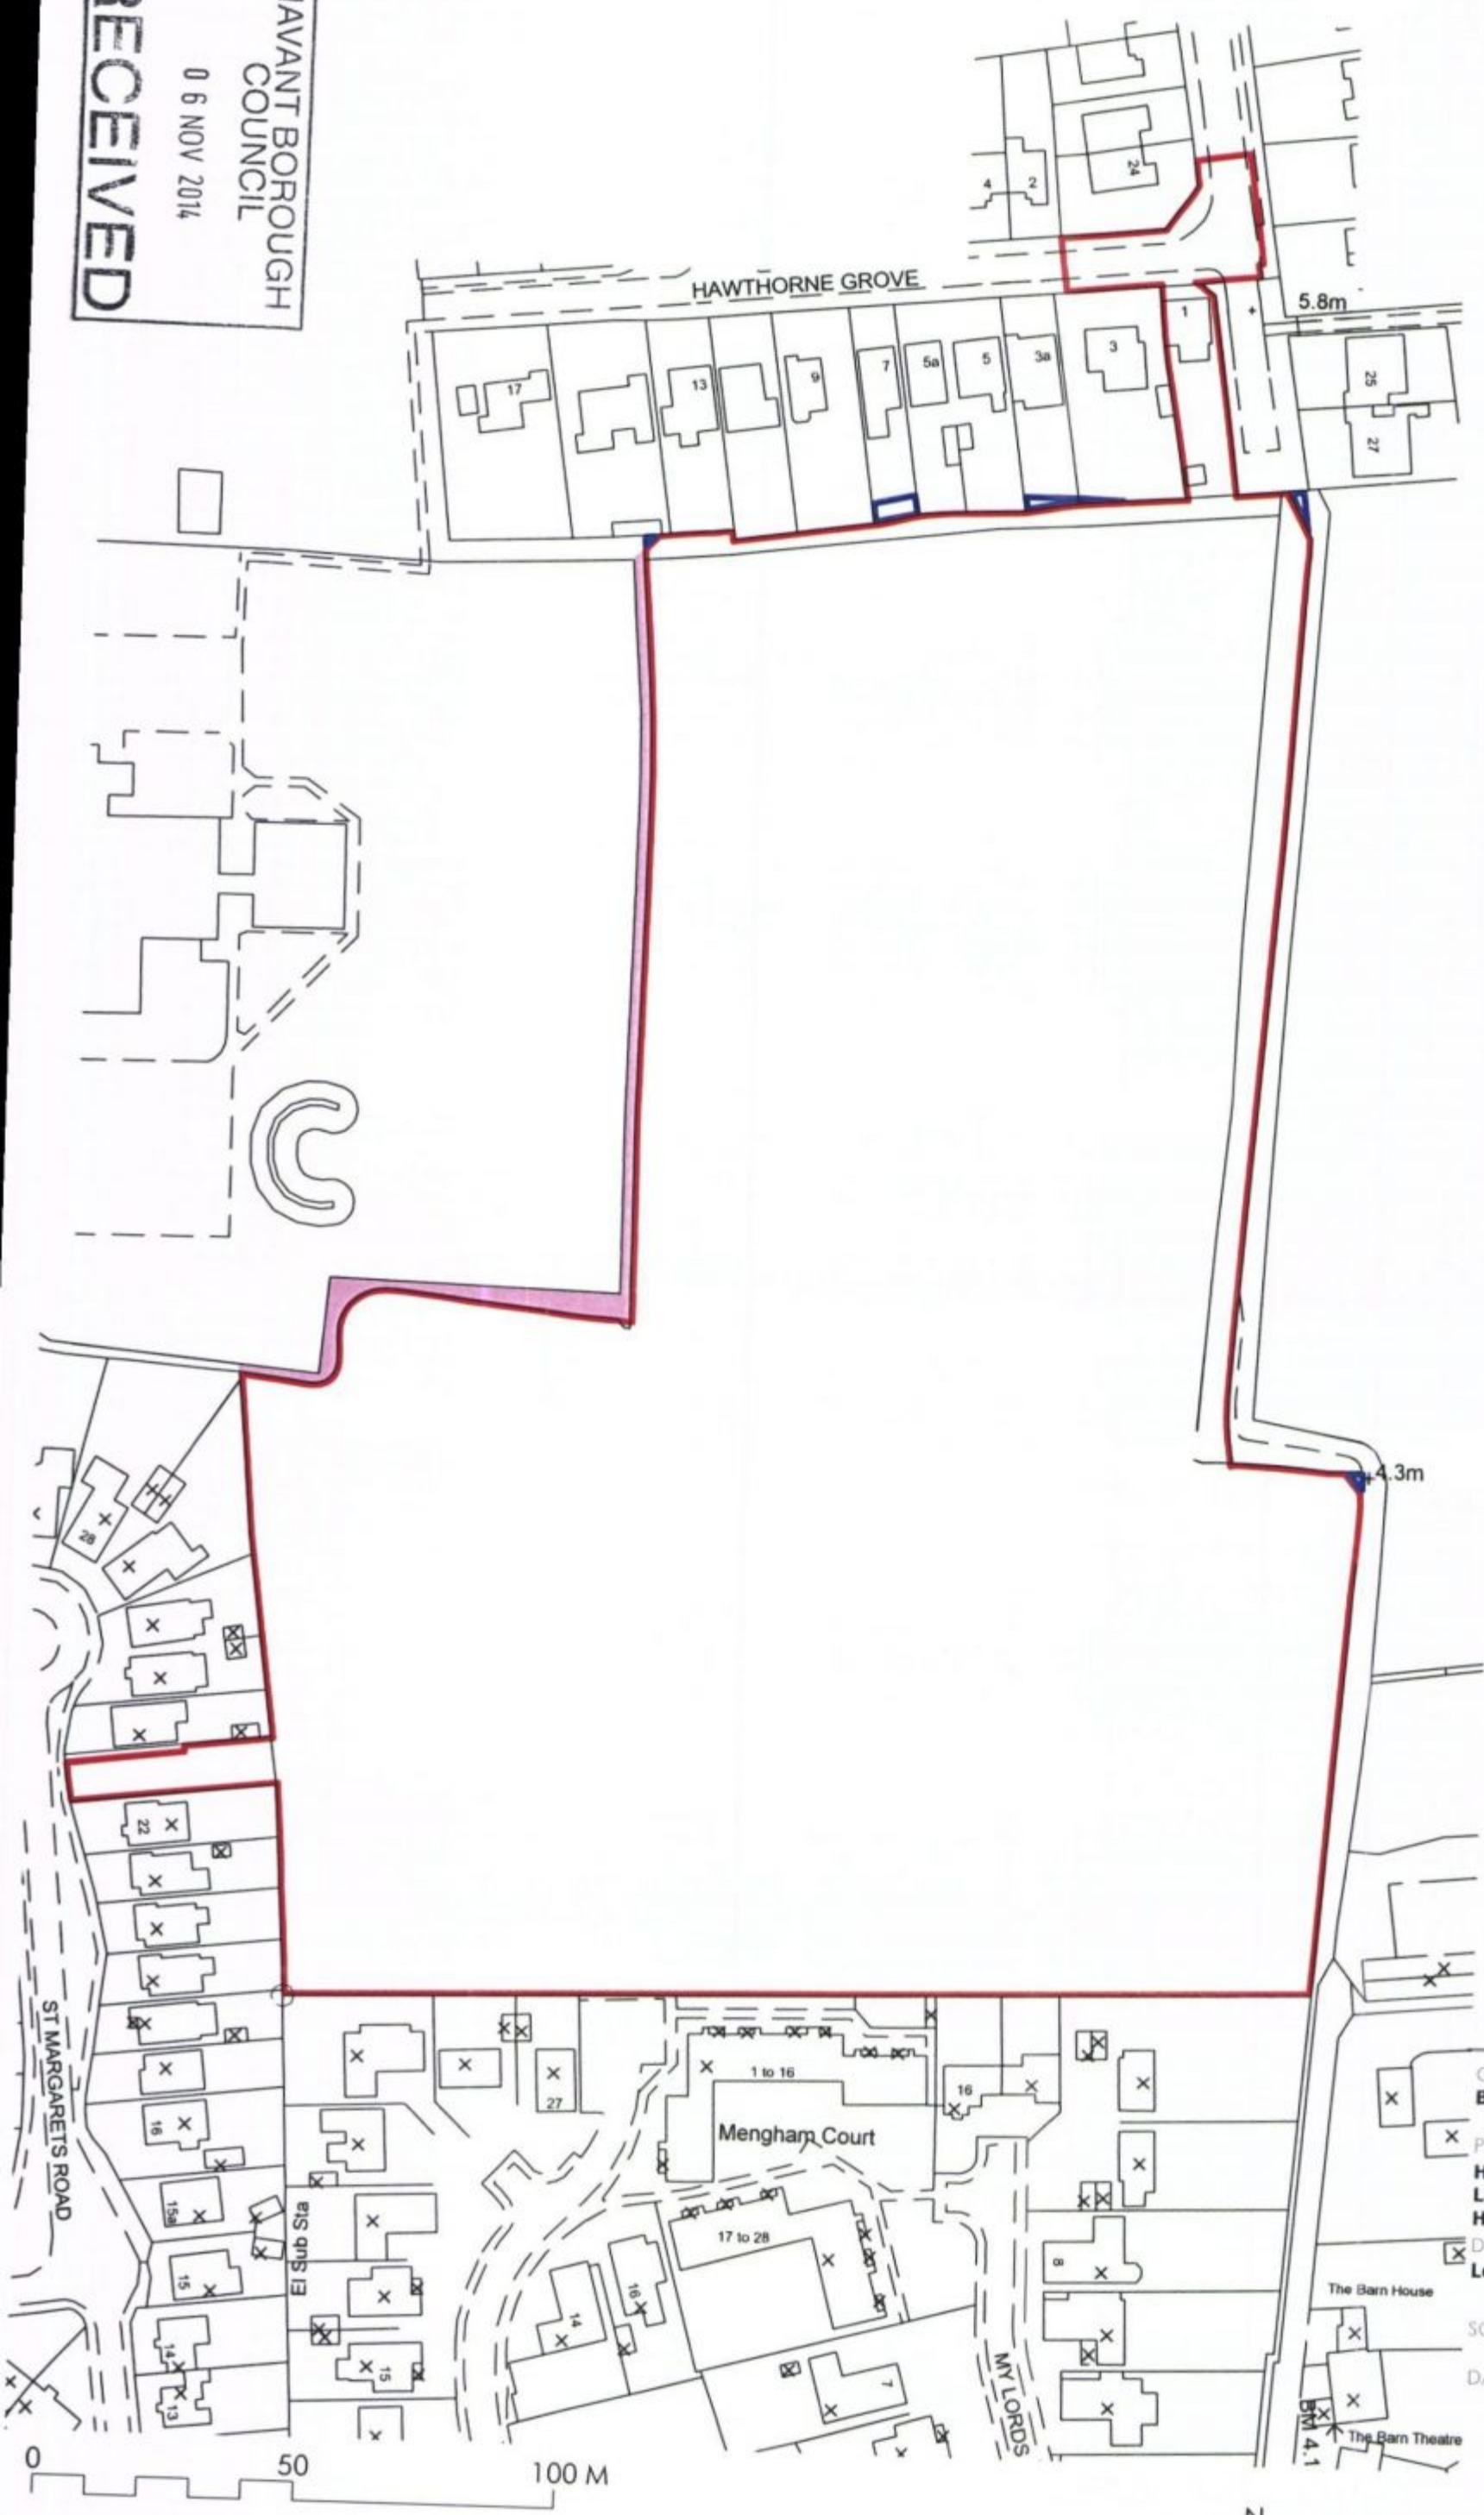

- Site Application Boundary
- Land also owned by Applicant
- Public footpath outside Applicant's ownership

Halyards Bellway

CLIENT:
Bellway Homes Ltd

PROJECT:
**Halyards,
Land North of Goldring Close
Hayling Island.**

DRAWING:
Location Plan

SCALE: 1:1250@ A3 DWG NO: 1543 P 01

DATE: 24.04.14 REV: #



© Grosvenor Court, Winchester Road, Ampfield, Winchester, Hants. SO51 1ED
Tel 01794 368 698
12 West Hill, Farnham Road, Newbury, RG14 5LP
Tel 01635 40184