

This drawing is the copyright of Axiom Architects.

The contractor is to check all site dimensions and levels before work starts. Do not scale from drawings. Notify the architect of any discrepancies. This drawing must be read with and checked against all structural and other specialist drawings, specification and bills of quantities. Notify the architect of any discrepancies. The contractor is to comply with all current British Standards and Building Regulations whether or not specifically stated on these drawings.

#### MATERIALS

##### Walls

- ① Facing Brickwork - Hanson Hampton Rural Blend;
- ② Render/Render on Board - Parex Sand 010, Fine Scraped;
- ③ Fibre Cement Timber Effect Boarding - HardiePlank Chestnut Brown;
- ④ Fibre Cement Panel - HardiePanel Light Mist (Gey);

##### Windows and Doors

- ⑤ Aluminium Polyester Powder Coated RAL 7024, Matt;

##### Aluminium Fascias and Soffits

- ⑥ Aluminium Polyester Powder Coated RAL 7035, Matt;

##### Flat Roofs

- ⑦ Sarnfil Single Ply Roof Membrane - Ligh Grey;

#### KEY:

- BV Mechanical extract from bathrooms
- BS Mechanical supply air to bedrooms
- SVS Soffit vent for mechanical supply air to bedrooms
- TV Tiled vent for mechanical extract from bedrooms
- TS Tiled vent for mechanical supply air to bedrooms
- E Vent grille from wall mounted extract fan
- E Emergency light fitting
- CB Vertical Cavity barrier to bedroom wall and Horizontal barrier at floor line.
- CB Cavity barrier around window
- TV Proprietary roof vents through roof tile. Vents fixed at required centres to achieve 5000mm2/m at low level & ventilated ridge at high level.
- Decorative wall light to main elevation
- T Vent grille from tumble drier within ground floor linen room
- AB Air brick for natural ventilation to ground floor linen room or Office
- Line of half hour roof space fire barrier - Continued into eaves. Knauf RS45 fitted between tiles and sarking above line of fire barrier in roof space below
- SVP SVP termination point

|   |         |                                           |     |
|---|---------|-------------------------------------------|-----|
| E | 4.6.15  | Materials Schedule updated                | PF  |
| D | 28.4.15 | Cavity barriers etc references added      | SBB |
| C | 23.4.15 | Materials references added                | SBB |
| B | 10.4.15 | Materials revised in a/w Planning Consent | PF  |
| A | 7/1/15  | Renumbered from 3654/107                  | PF  |

| Rev | Date | Description | By |
|-----|------|-------------|----|
|-----|------|-------------|----|

Brooklands Yard  
Southover High Street  
Leaves  
East Sussex  
BN7 1HU

Tel. 01273 479269  
www.axiomarchitects.co.uk

Client

WHITBREAD GROUP PLC

Project

PREMIER INN HOTEL  
LANGSTONE ROAD  
HAVANT, PO9 1SA

Drawing


#### ELEVATIONS

| Scale      | Status       | Date     | Drawn | Checked |
|------------|--------------|----------|-------|---------|
| 1:100 @ A1 | CONSTRUCTION | 19.12.14 | PF    |         |

Drawing No. Revision

3654/205 E


File Name: 3654-205E Elevations.vwx

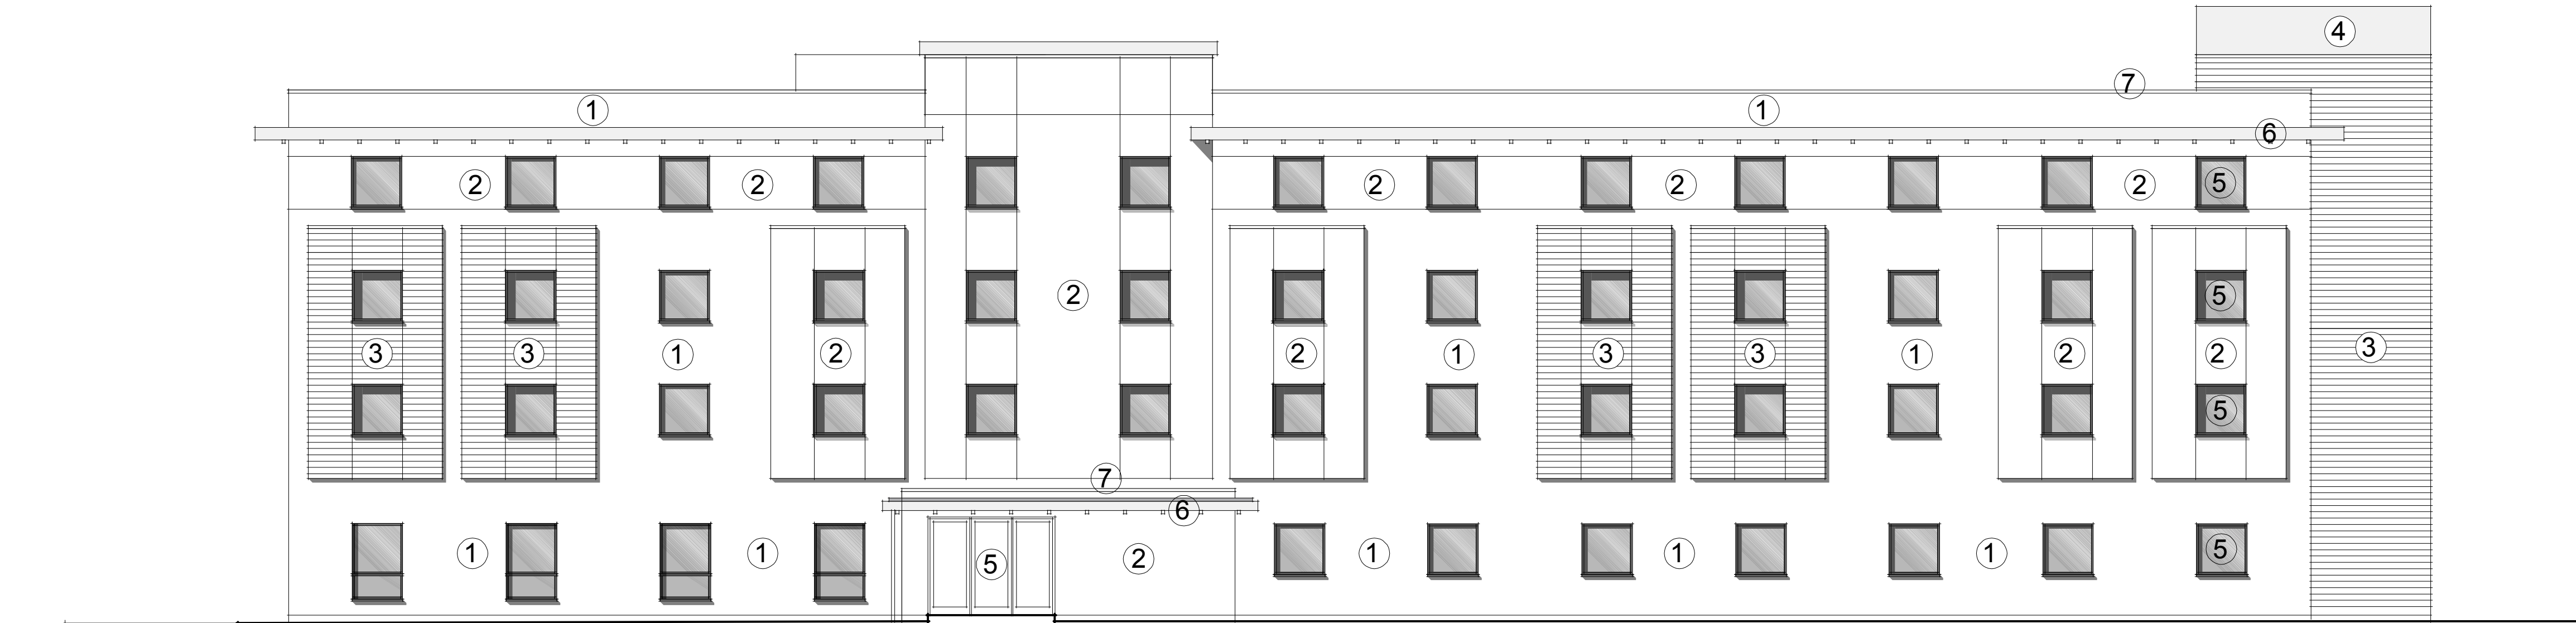


south



north

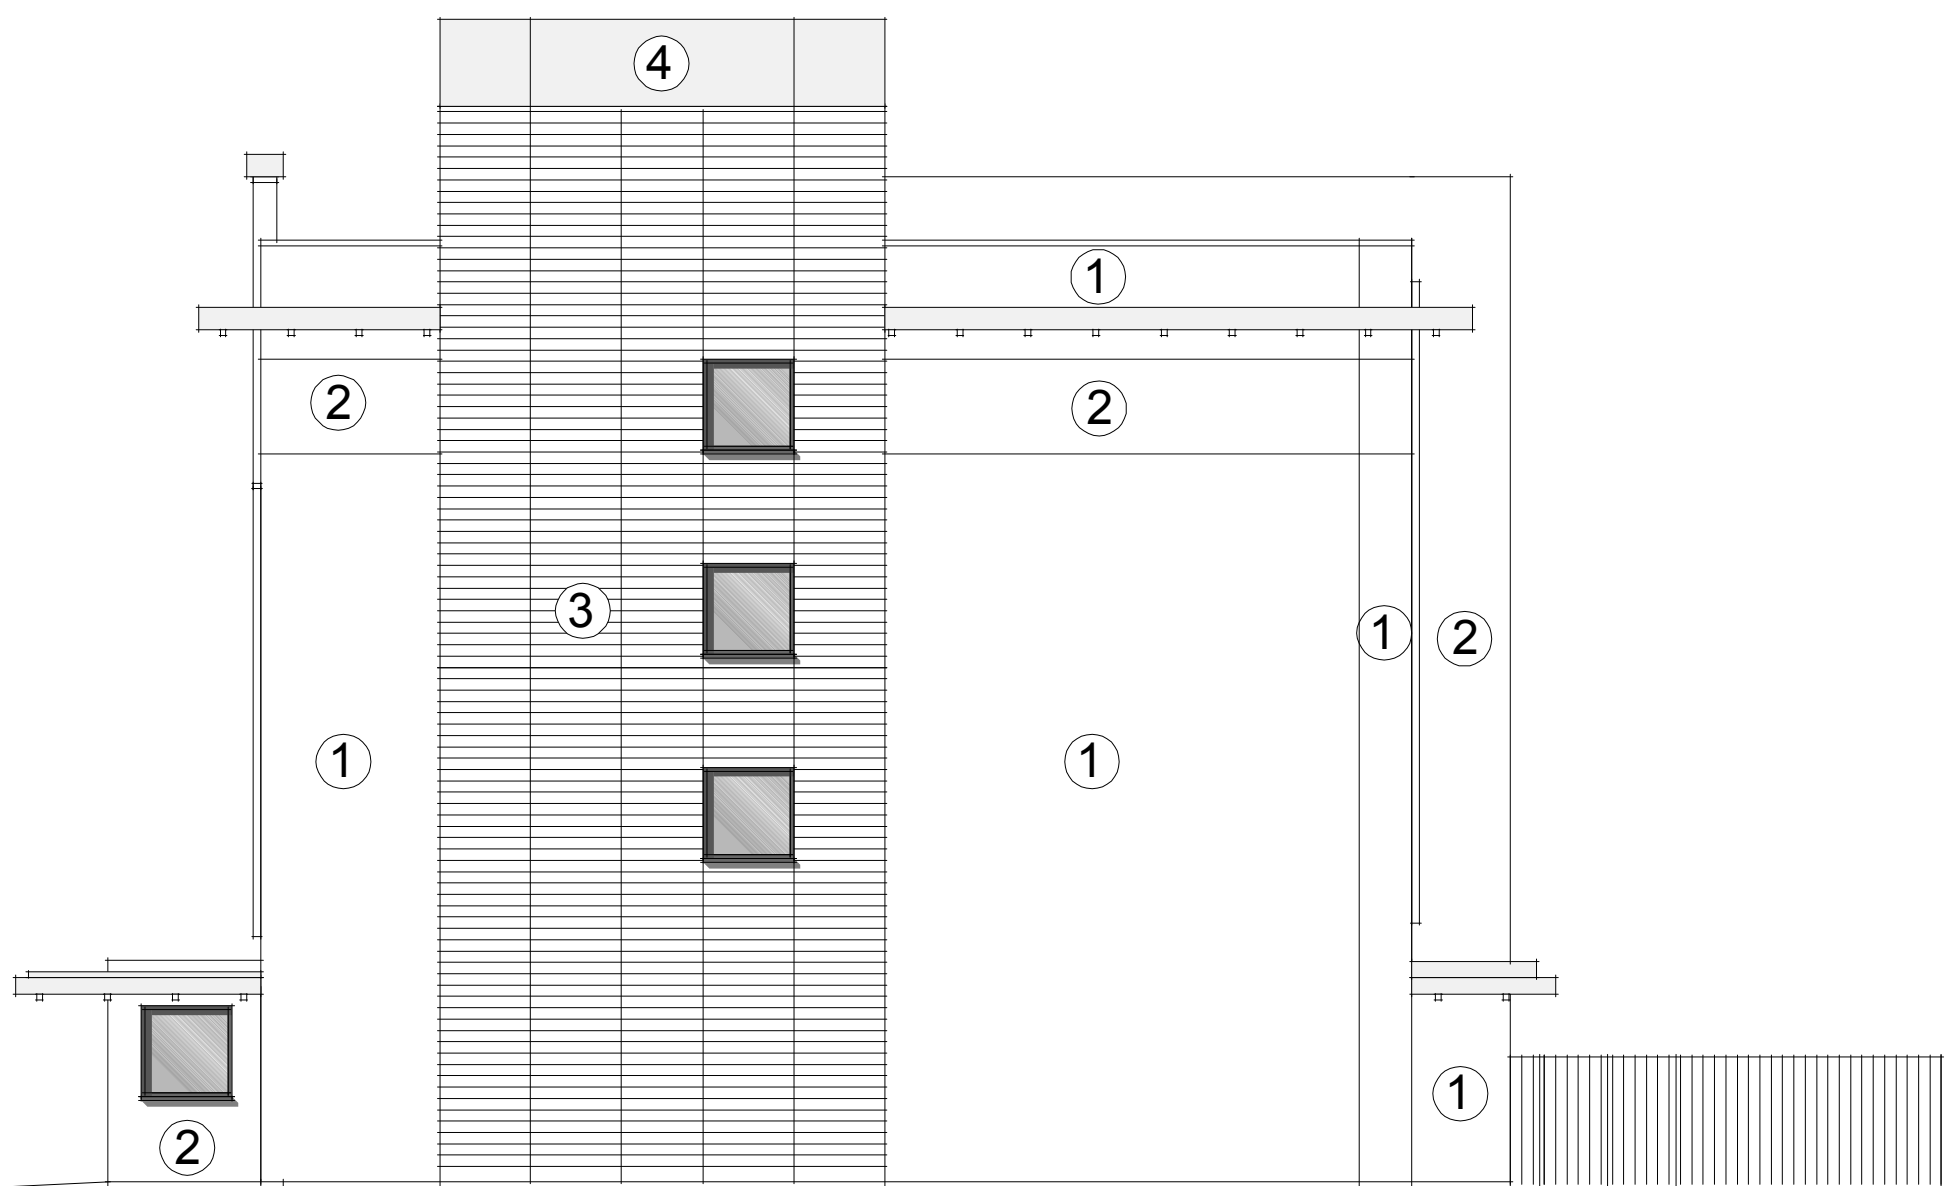

east

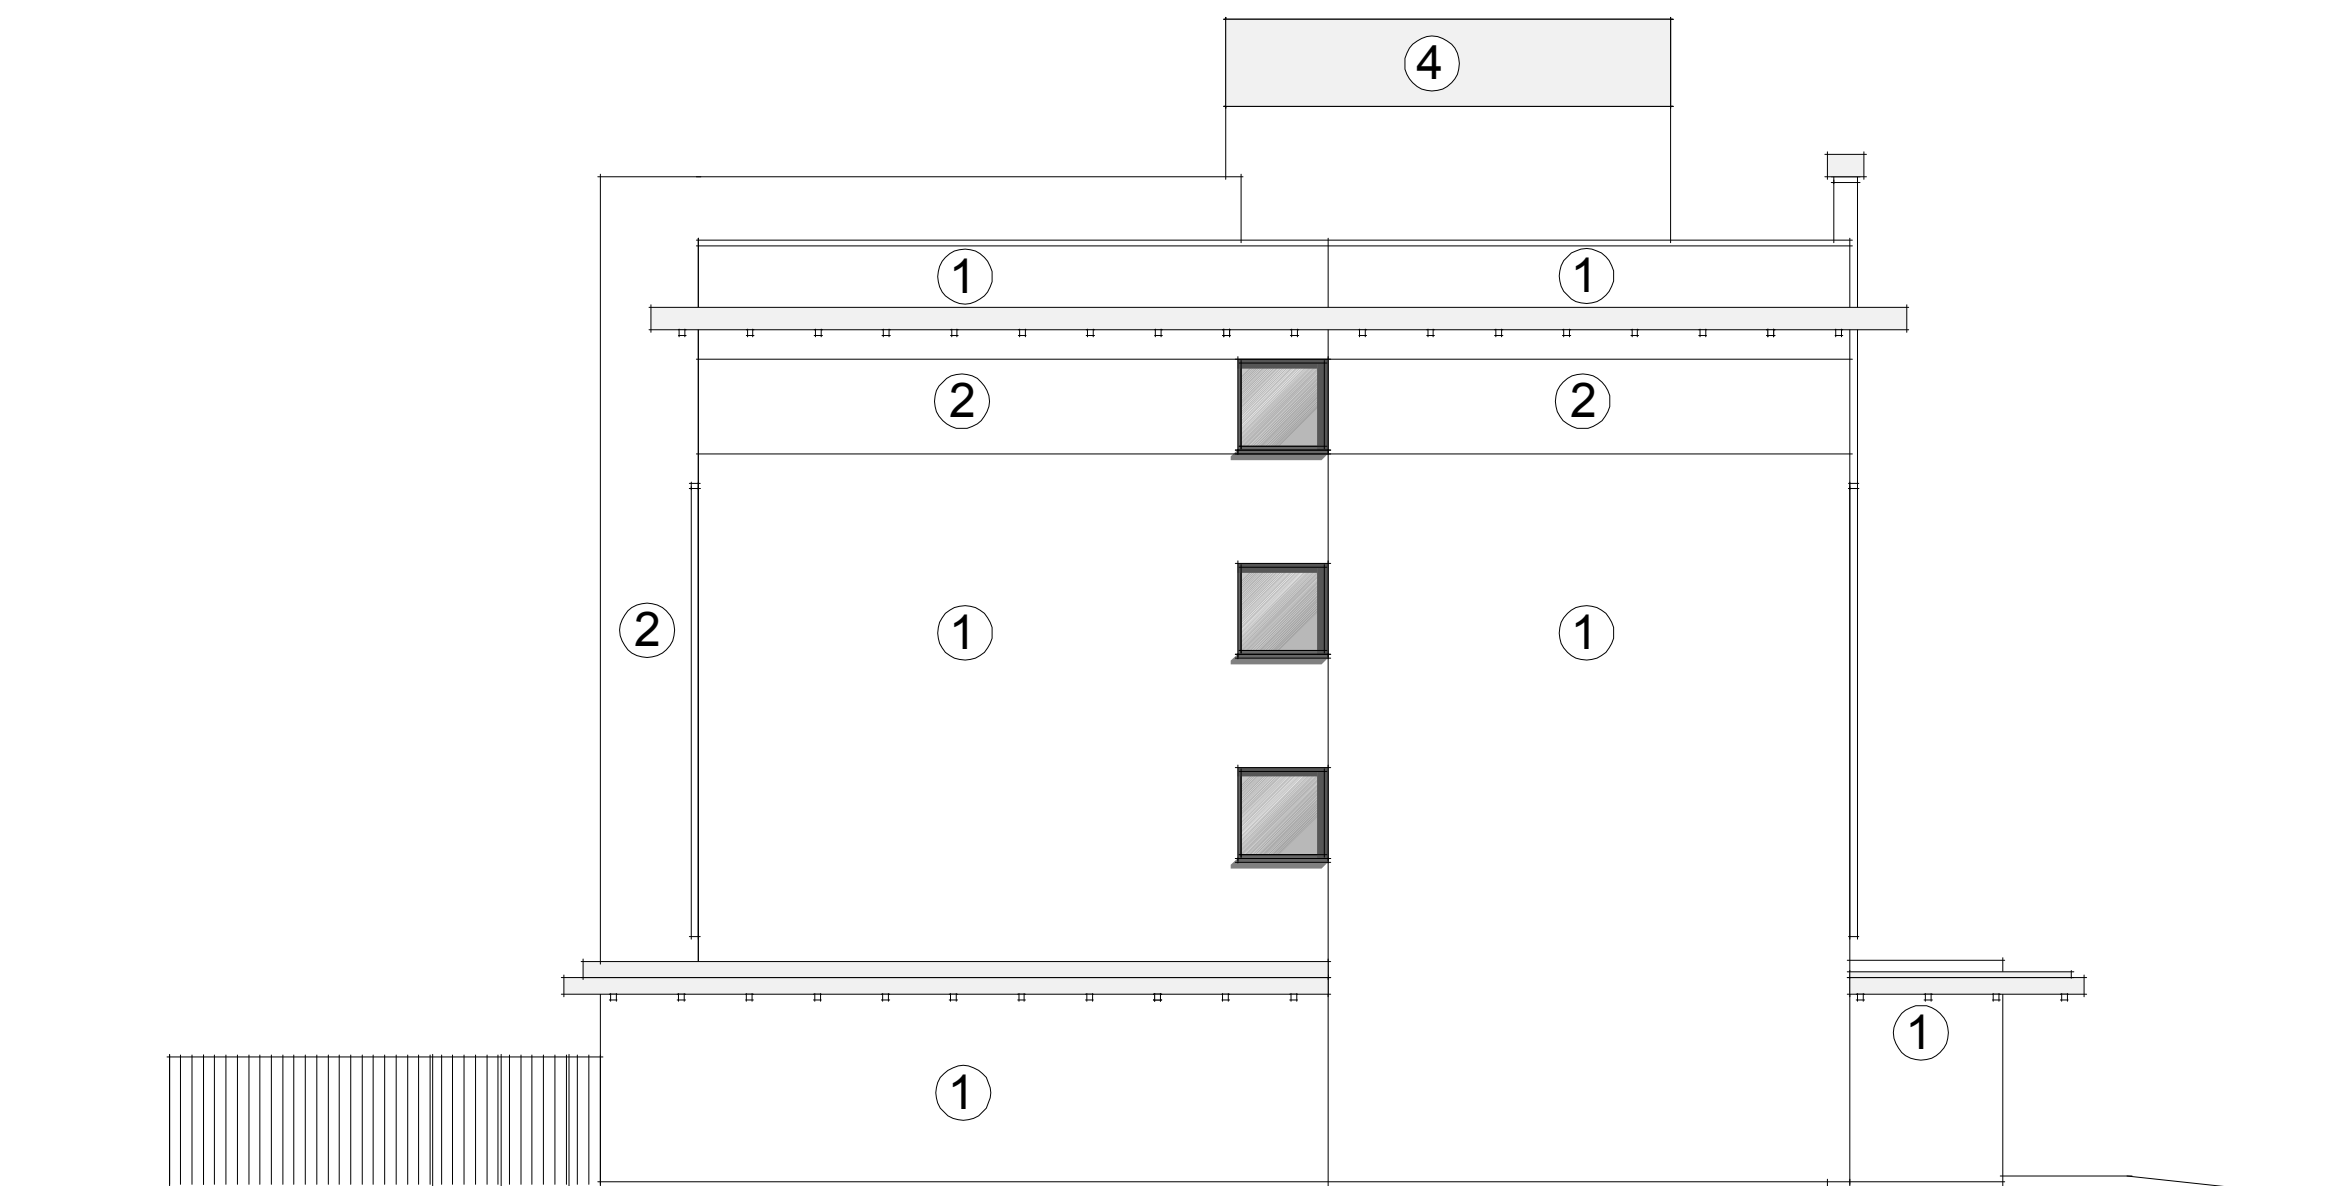

west