
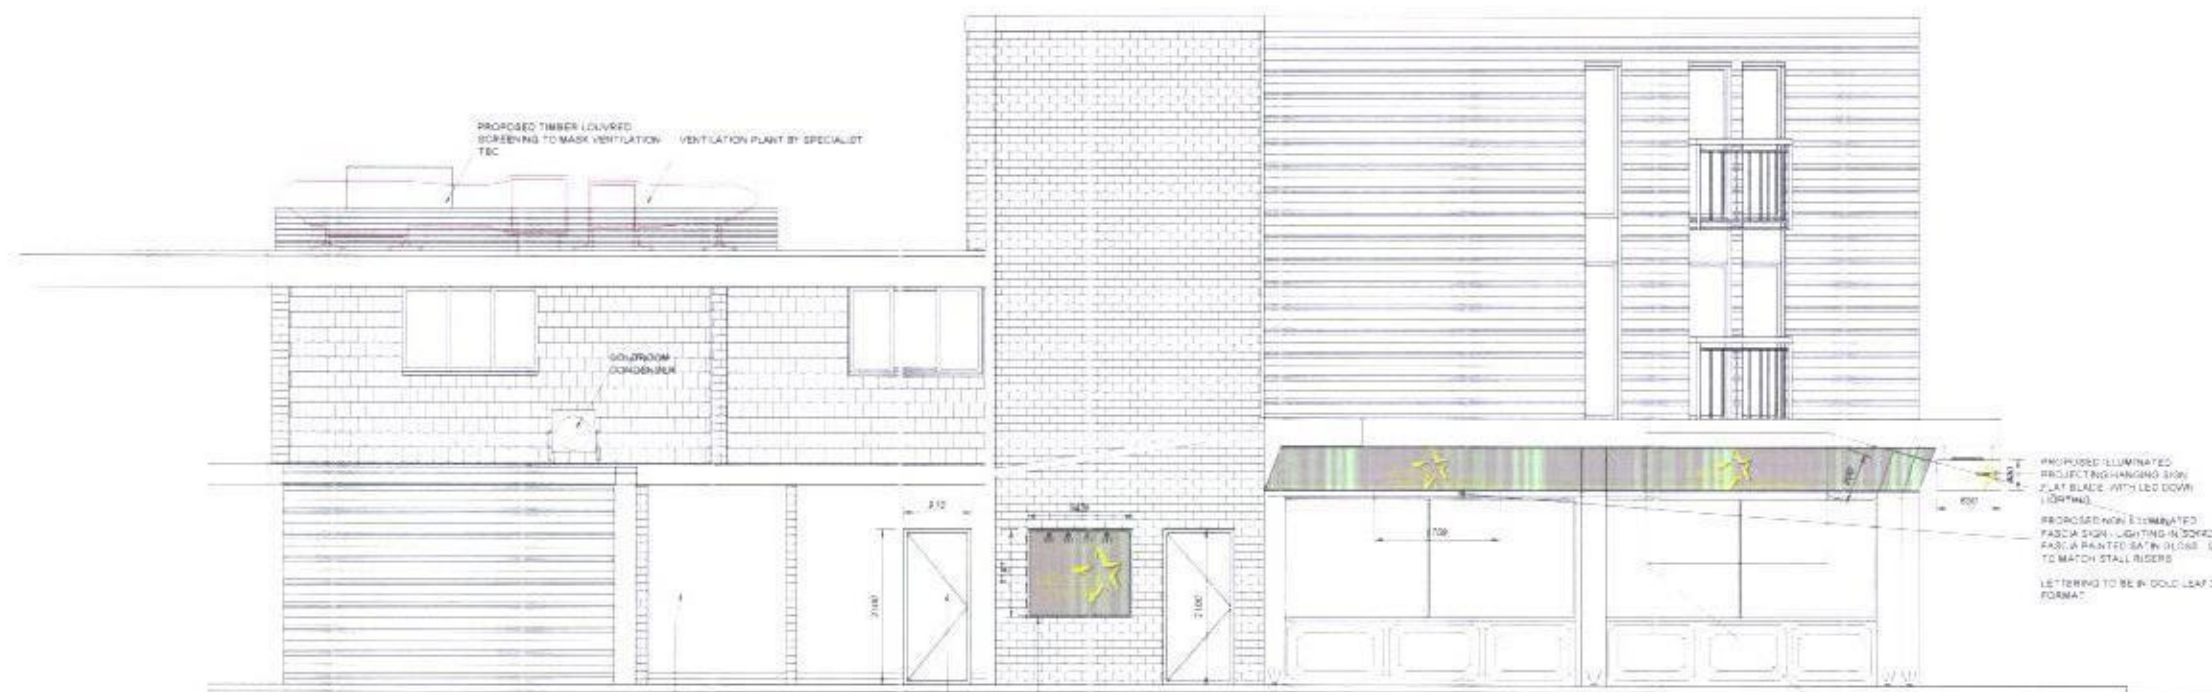
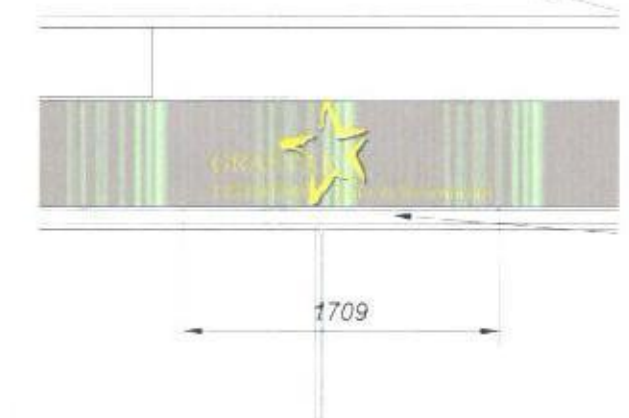


[illegible]PROPOSED ILLUMINATED
WALL SIGN

PROPOSED ILLUMINATED
PROJECTING HANGING SIGN
FLAT BLADE WITH LED DOWN
LIGHTING
PROPOSED NON ILLUMINATED
FASCIA SIGN, LIGHTING IN SKEWEL
FASCIA PAINTED SATIN GLOSS GRAY
TO MATCH STALL RISERS
LETTERING TO BE IN GOLD LEAF 3M
FORMAT

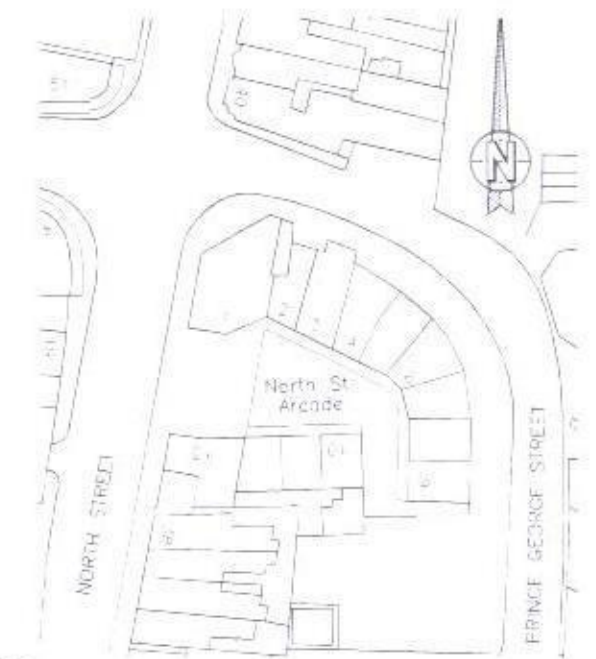

HAVANT BOROUGH
COUNCIL
20 JAN 2014
RECEIVED