


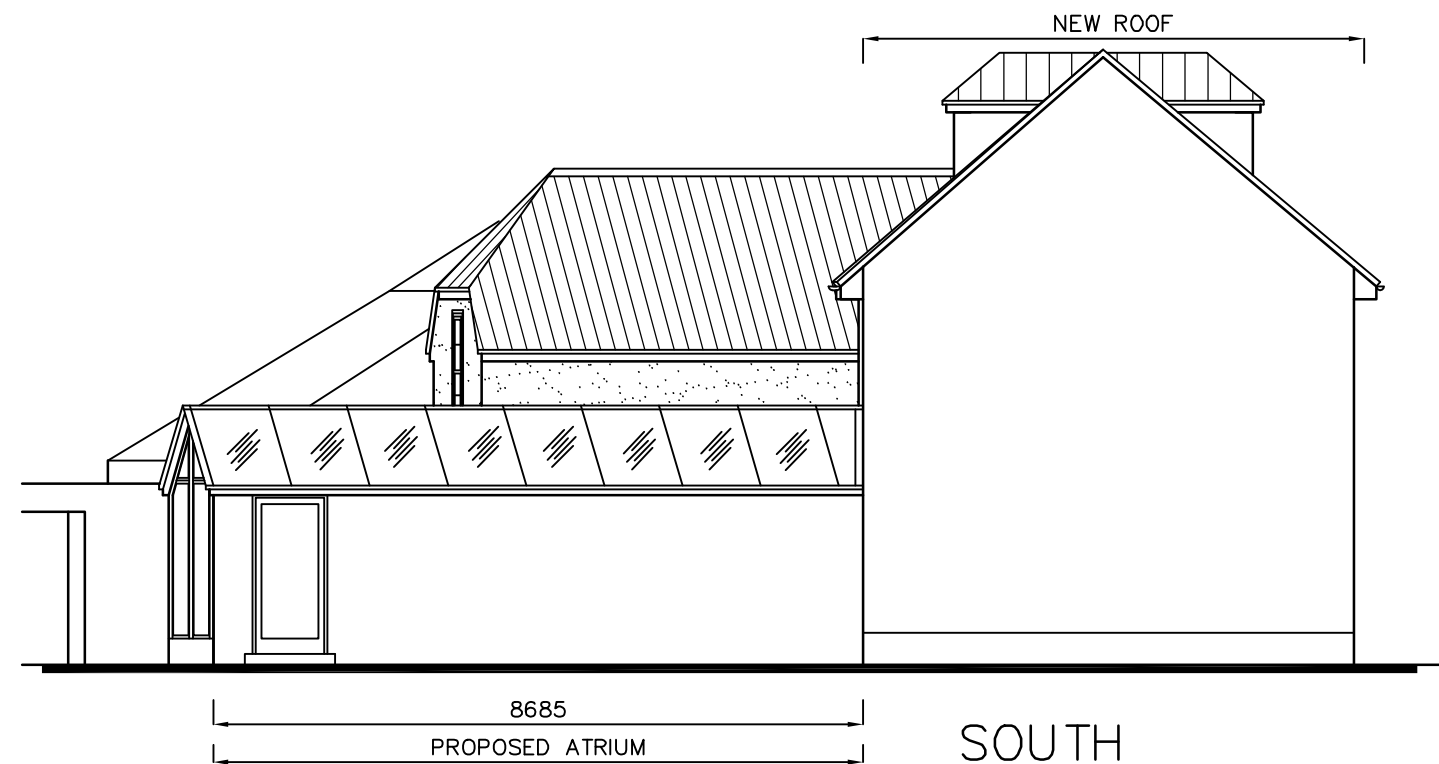


23 South Street
Emsworth
PO10 7EG

PROPOSED ELEVATIONS

Revisions

- A. Planning revisions. 08/10/15
- B. Conservation revisions. 14/10/15
- C.

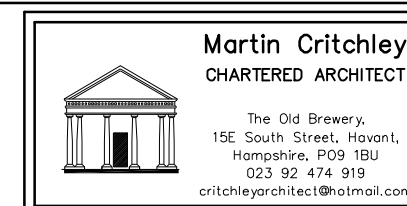

Scale A3 = 1:100
Drawn JHL
Date 24/07/15

metres

10

20

30

1530-407^B