

K

NIGHT

ARCHITECTURAL

AD

DESIGN

The Gatehouse, Admirals Wood

7 Coldleast Way

Santisbury Green

Southampton

SO31 7AT

m: 07801 346 479

t: 01489 660 194


e: ian@k-a-d.co.uk

Project
65 GREYWELL SHOPPING
CENTRE
LEIGH PARK, HAVANT

Client
SINCLAIR CLARK ALLEGRA LTD

Drawing
EXISTING & PROPOSED WORKS


Scale		Date	
1:200@A2		APRIL 15	
Project no.	Sequential	Bldg/Floor	Detail
KAD	11	A	EX
			Rev
			.

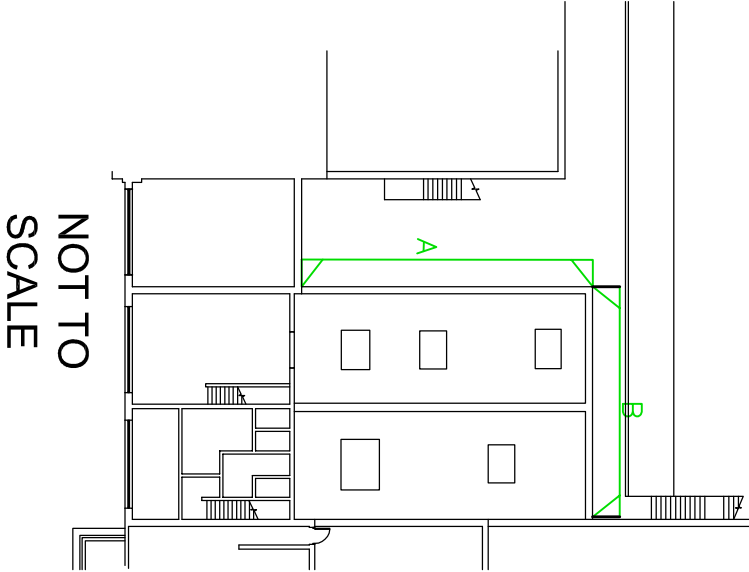


A - EXISTING ELEVATION




A - PROPOSED ELEVATION

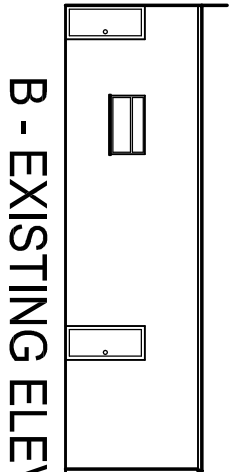


B - EXISTING ELEVATION

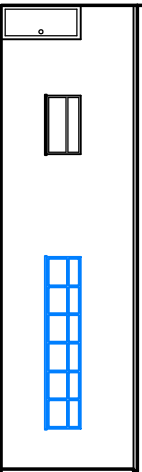



B - PROPOSED ELEVATION

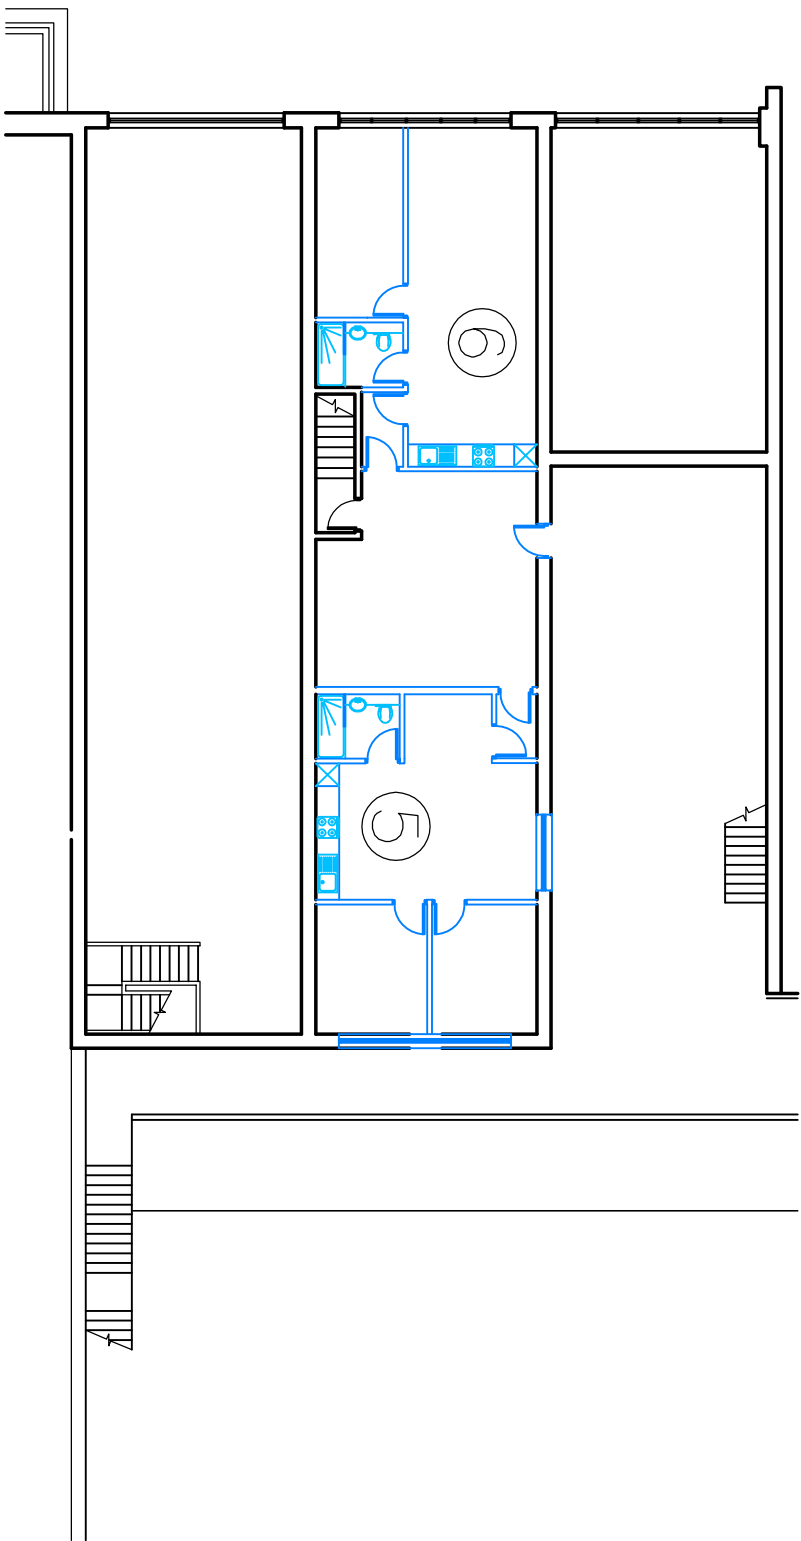


PROPOSED FIRST FLOOR

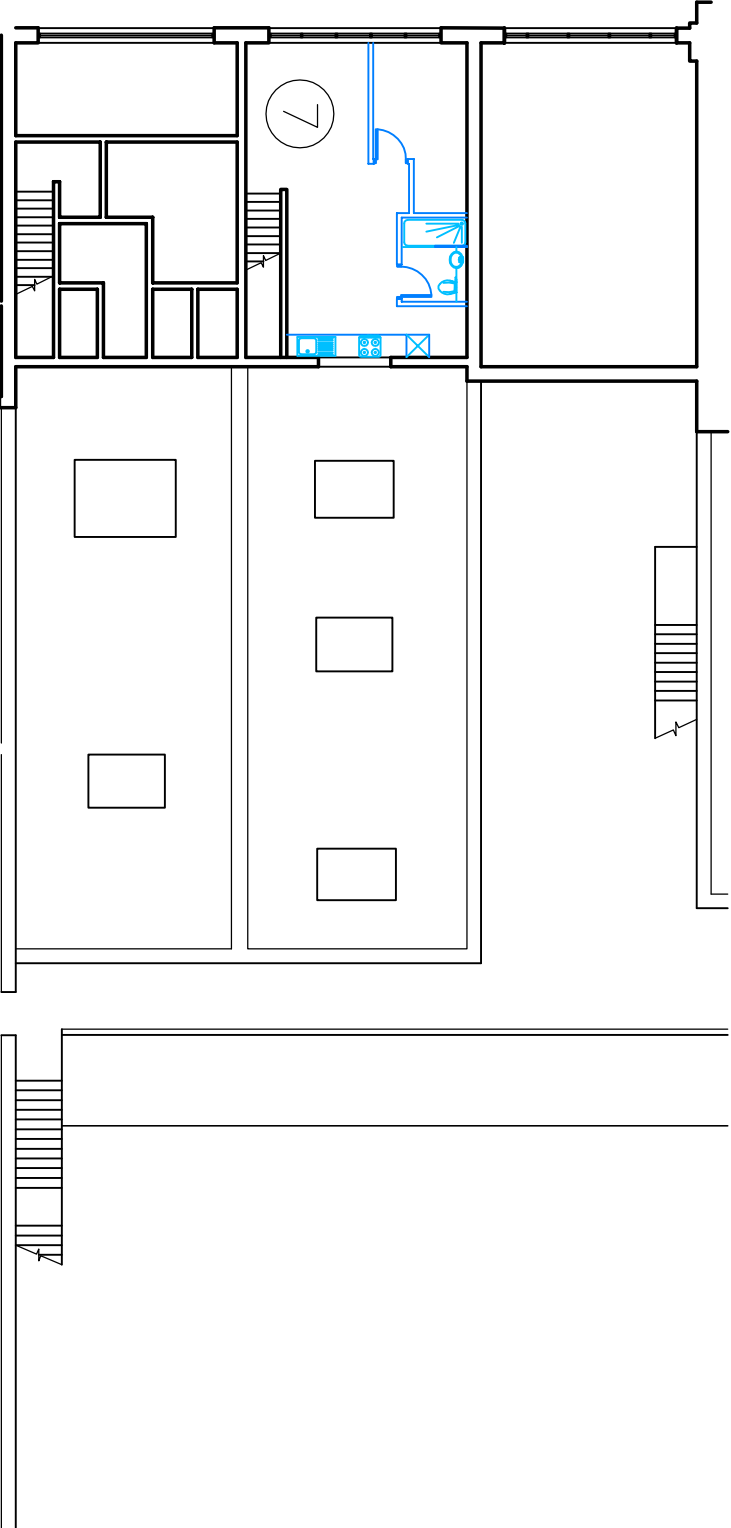

PROPOSED SECOND FLOOR

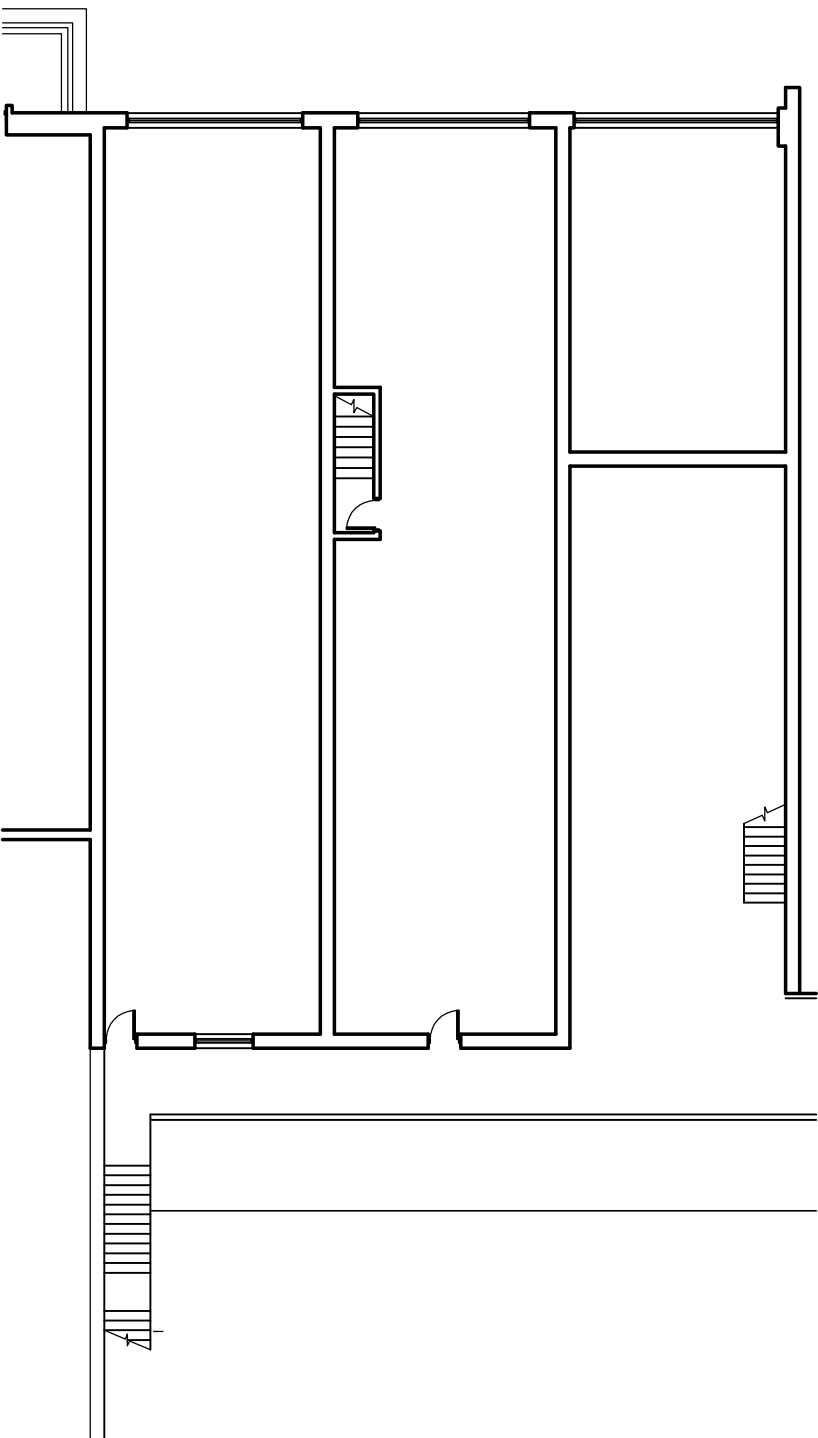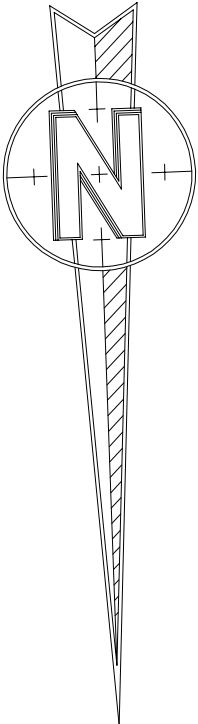

EXISTING FIRST FLOOR

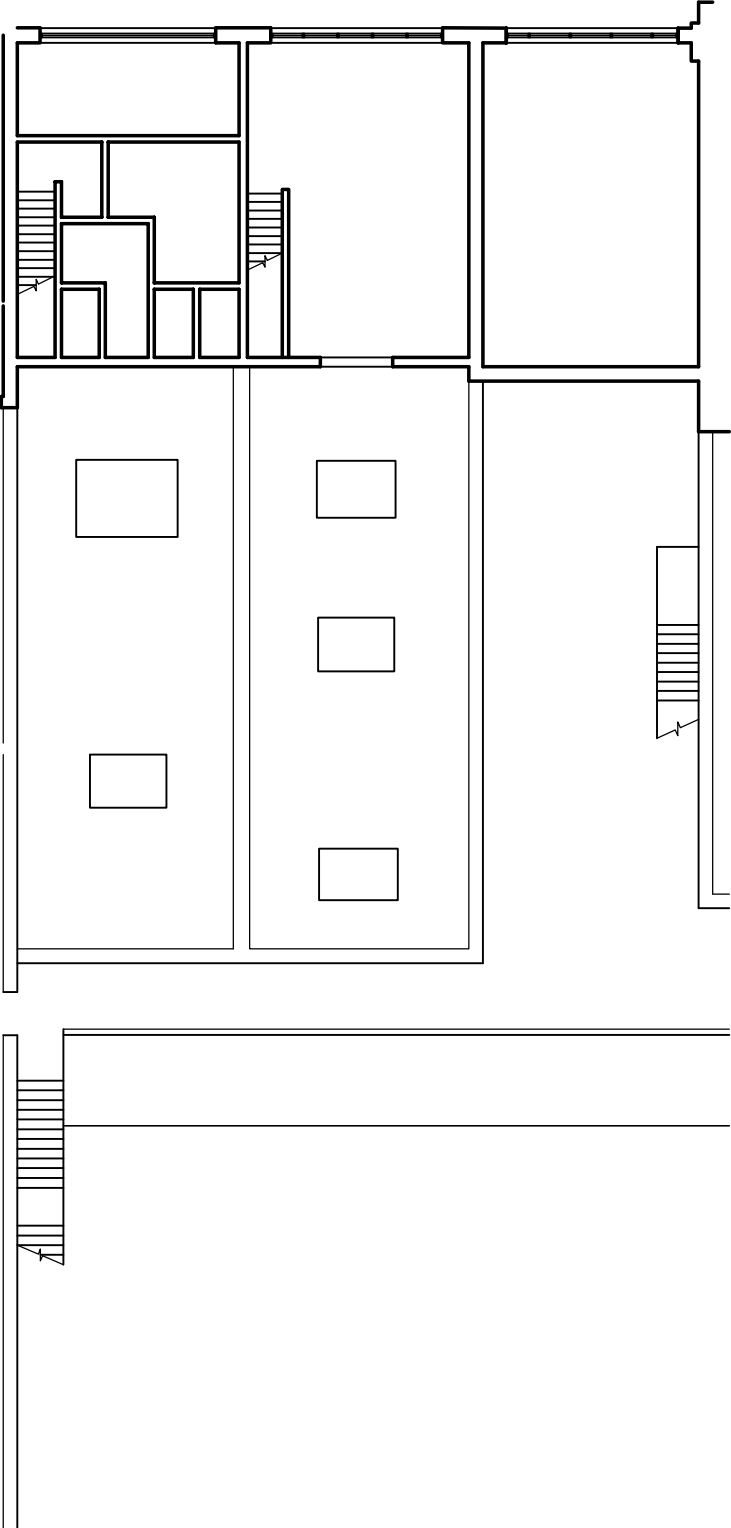

EXISTING SECOND FLOOR



UNITS	NO.	NUMBER OF BEDROOMS	AREA
5	5	2	52.5 SQ.M
6	6	1	49.5 SQ.M
7	7	1	43.8 SQ.M