
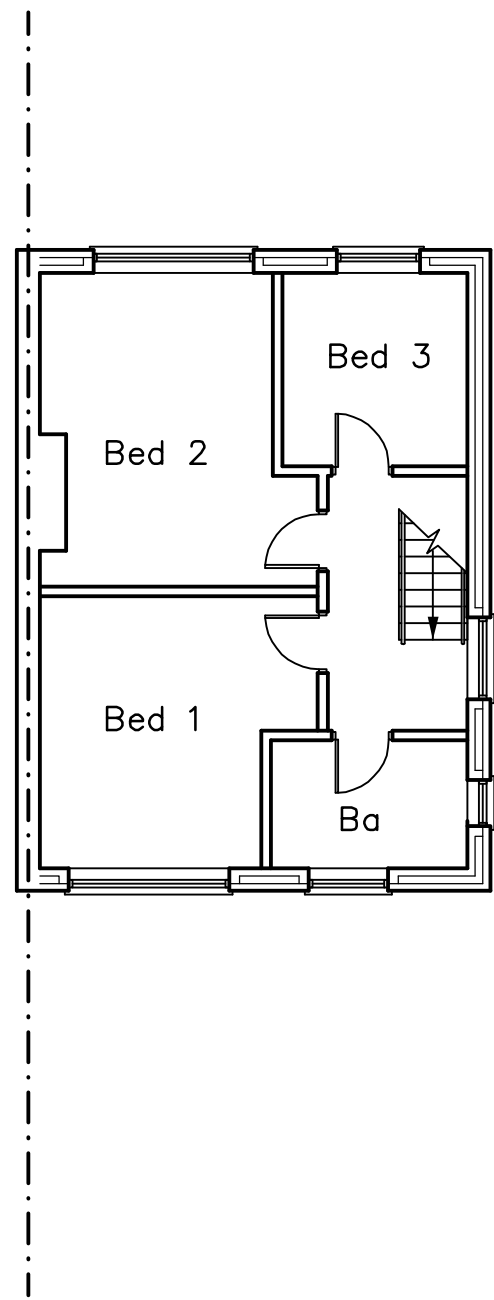


56 Penk Ridge,
Farlington,
PO9 3LU
**SURVEY
PLAN**

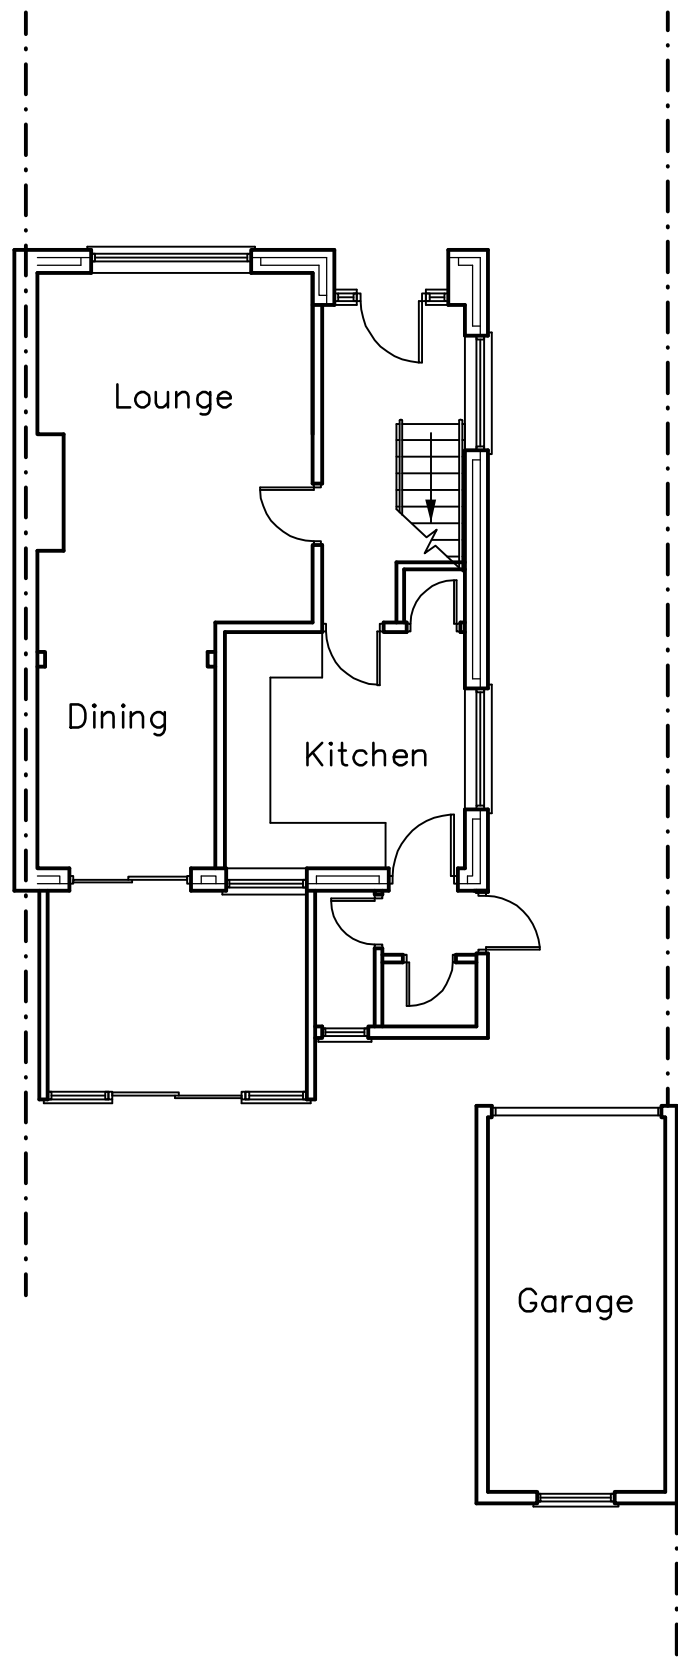

Martin Critchley
CHARTERED ARCHITECT

The Old Brewery,
15E South Street, Havant,
Hampshire, PO9 1BU
023 92 474 919
critchleyarchitect@hotmail.com

Scale A1 = 1:50, A3 = 1:100
Date 19/03/15
Drawn JSC

Revisions
A.
B.
C.
D.

1522-101⁰