



PHYSICAL SCALE IN METERS @ 1:100

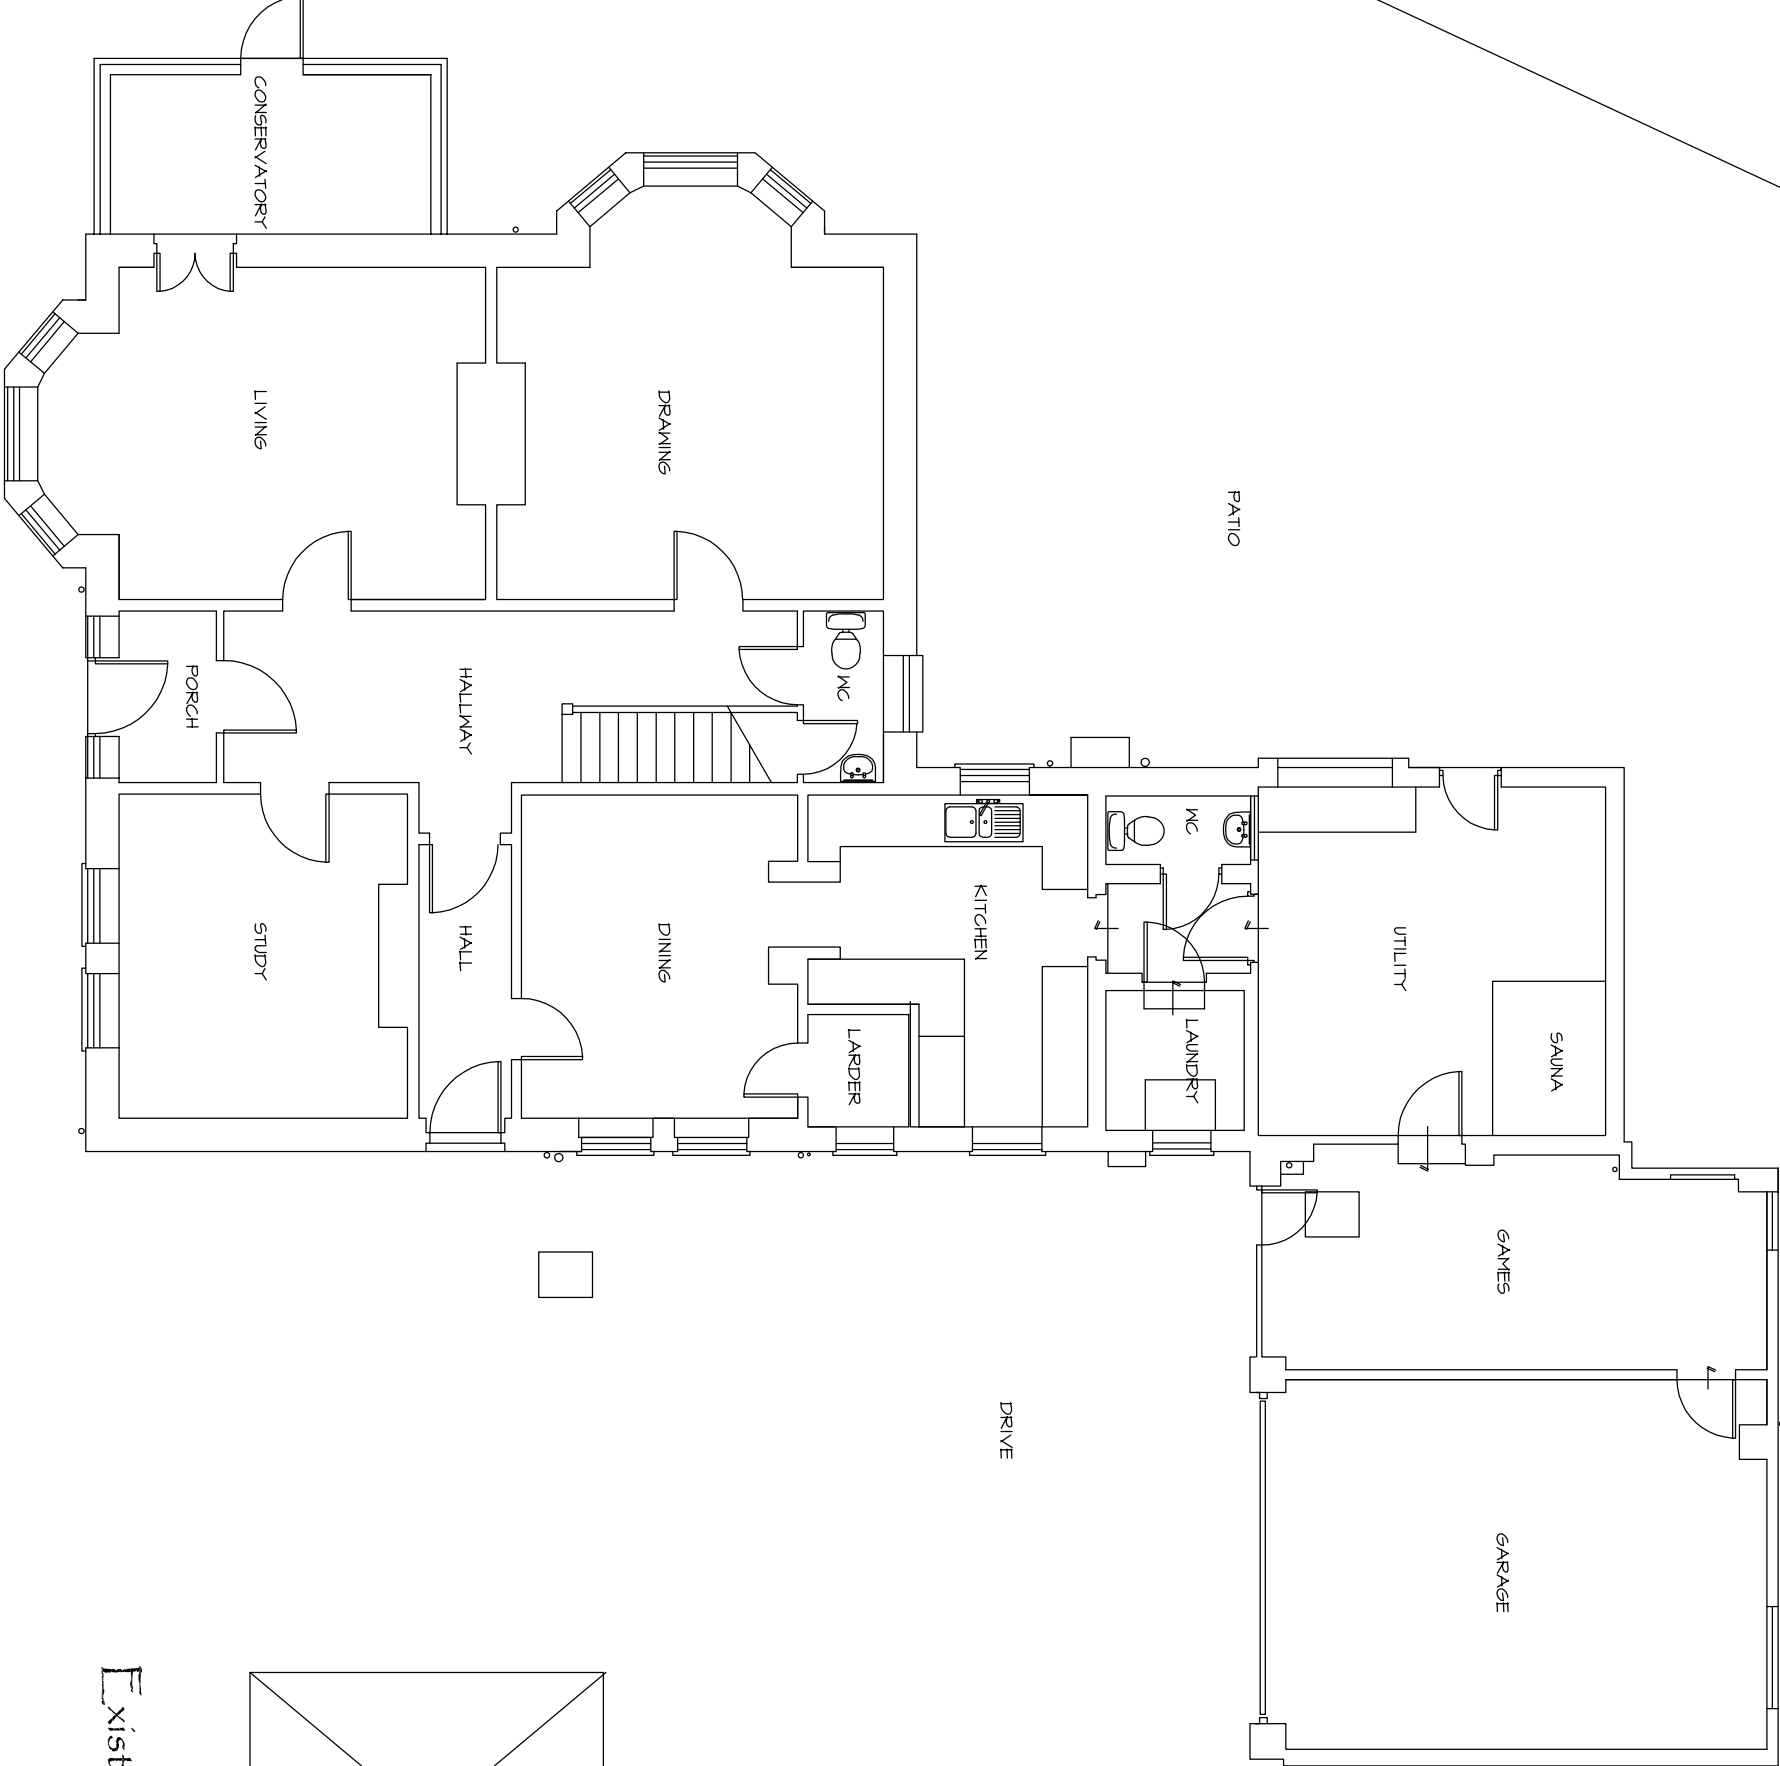

Existing First

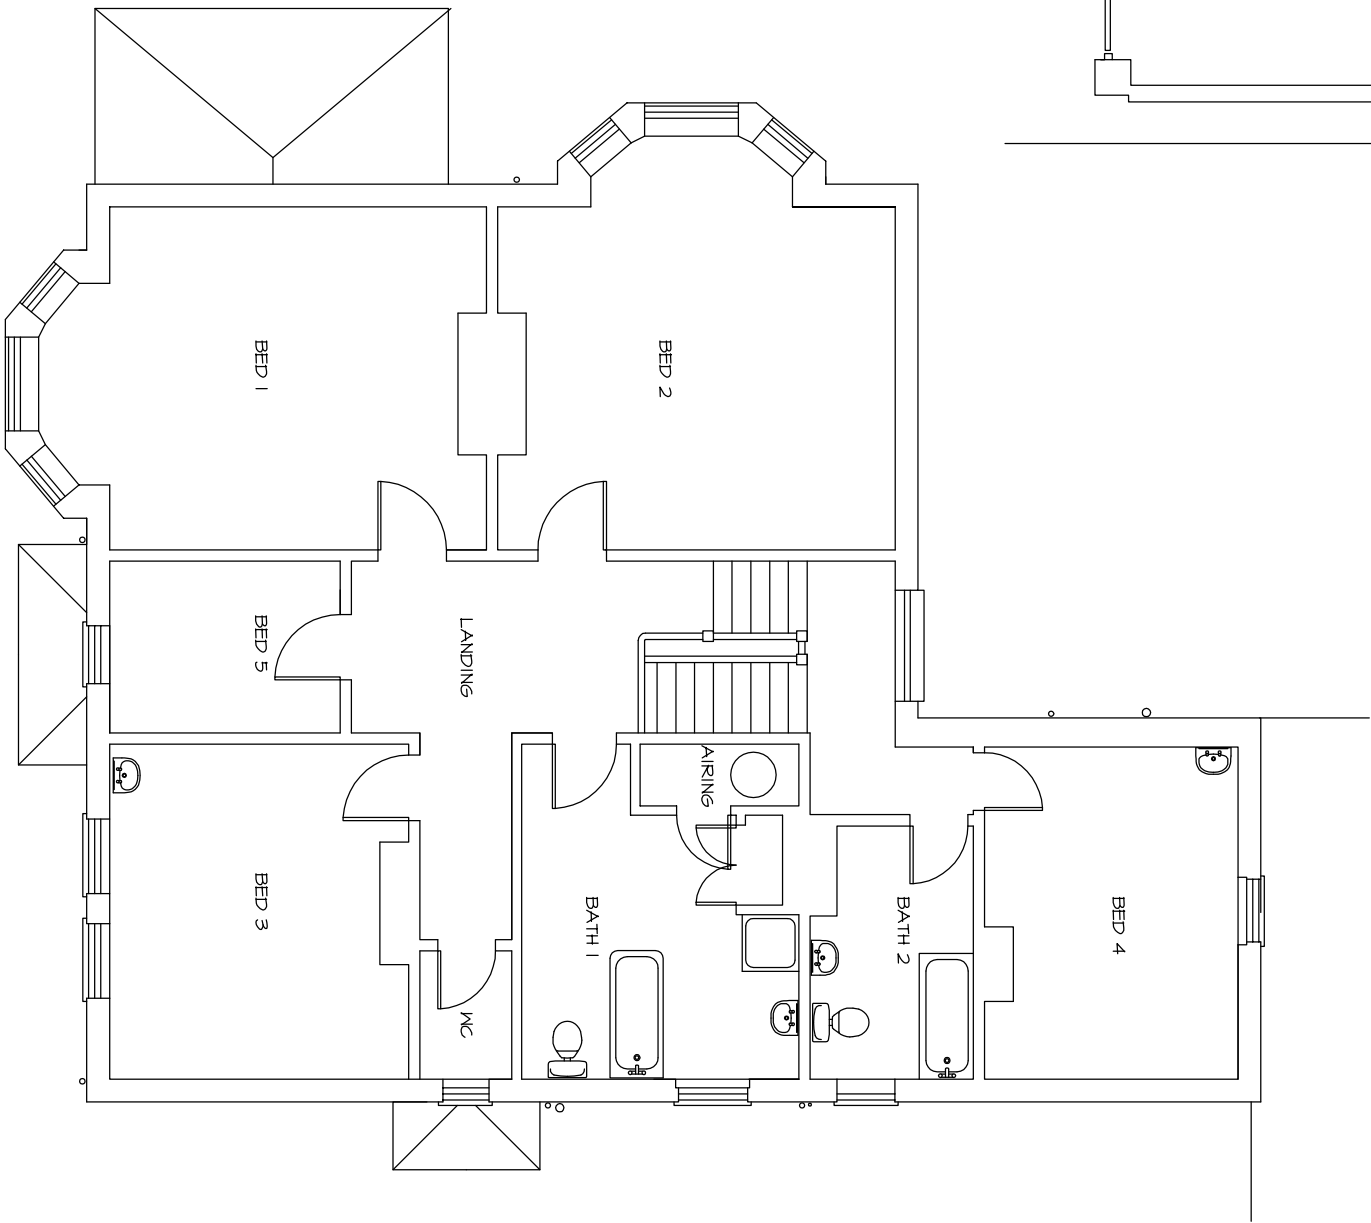

NOTES:
This drawing has been produced solely for PLANNING/DESIGN.
Do not Scale from this Drawing except for planning purposes.
Any drainage shown is presumed and to be checked on site
before commencement of works.
This drawing is the copyright of MF Designs Ltd.

Existing Ground

EXISTING SURVEY - 14 Third Avenue, Denvilles, Havant. PO9 2QS



A: 08.10.2015 - minor amendments following email of 07.10.2015

mf designs ltd
Chartered Architects



52 King Street • Emsworth • Hampshire • PO10 7AZ
Director: Martin Farrer RIBA • Co Registration No.4507379

tf 01243 377766
e admin@mfdesigns.org.uk

Date: Aug 2015
Scale: 1:100

Job No: 3136
Dwg No: EX_01 A