

NOTES:

Dimensions to be checked on site before commencing work.


All discrepancies shall be reported to the architect immediately.

Do not scale from these drawings except for planning purposes.

Use figured dimensions only.

Where applicable this drawing is to be read in conjunction with other consultants' drawings.

All drawings to be read in conjunction with specification and all other drawings including structural engineer and mechanical and electrical drawings / specification

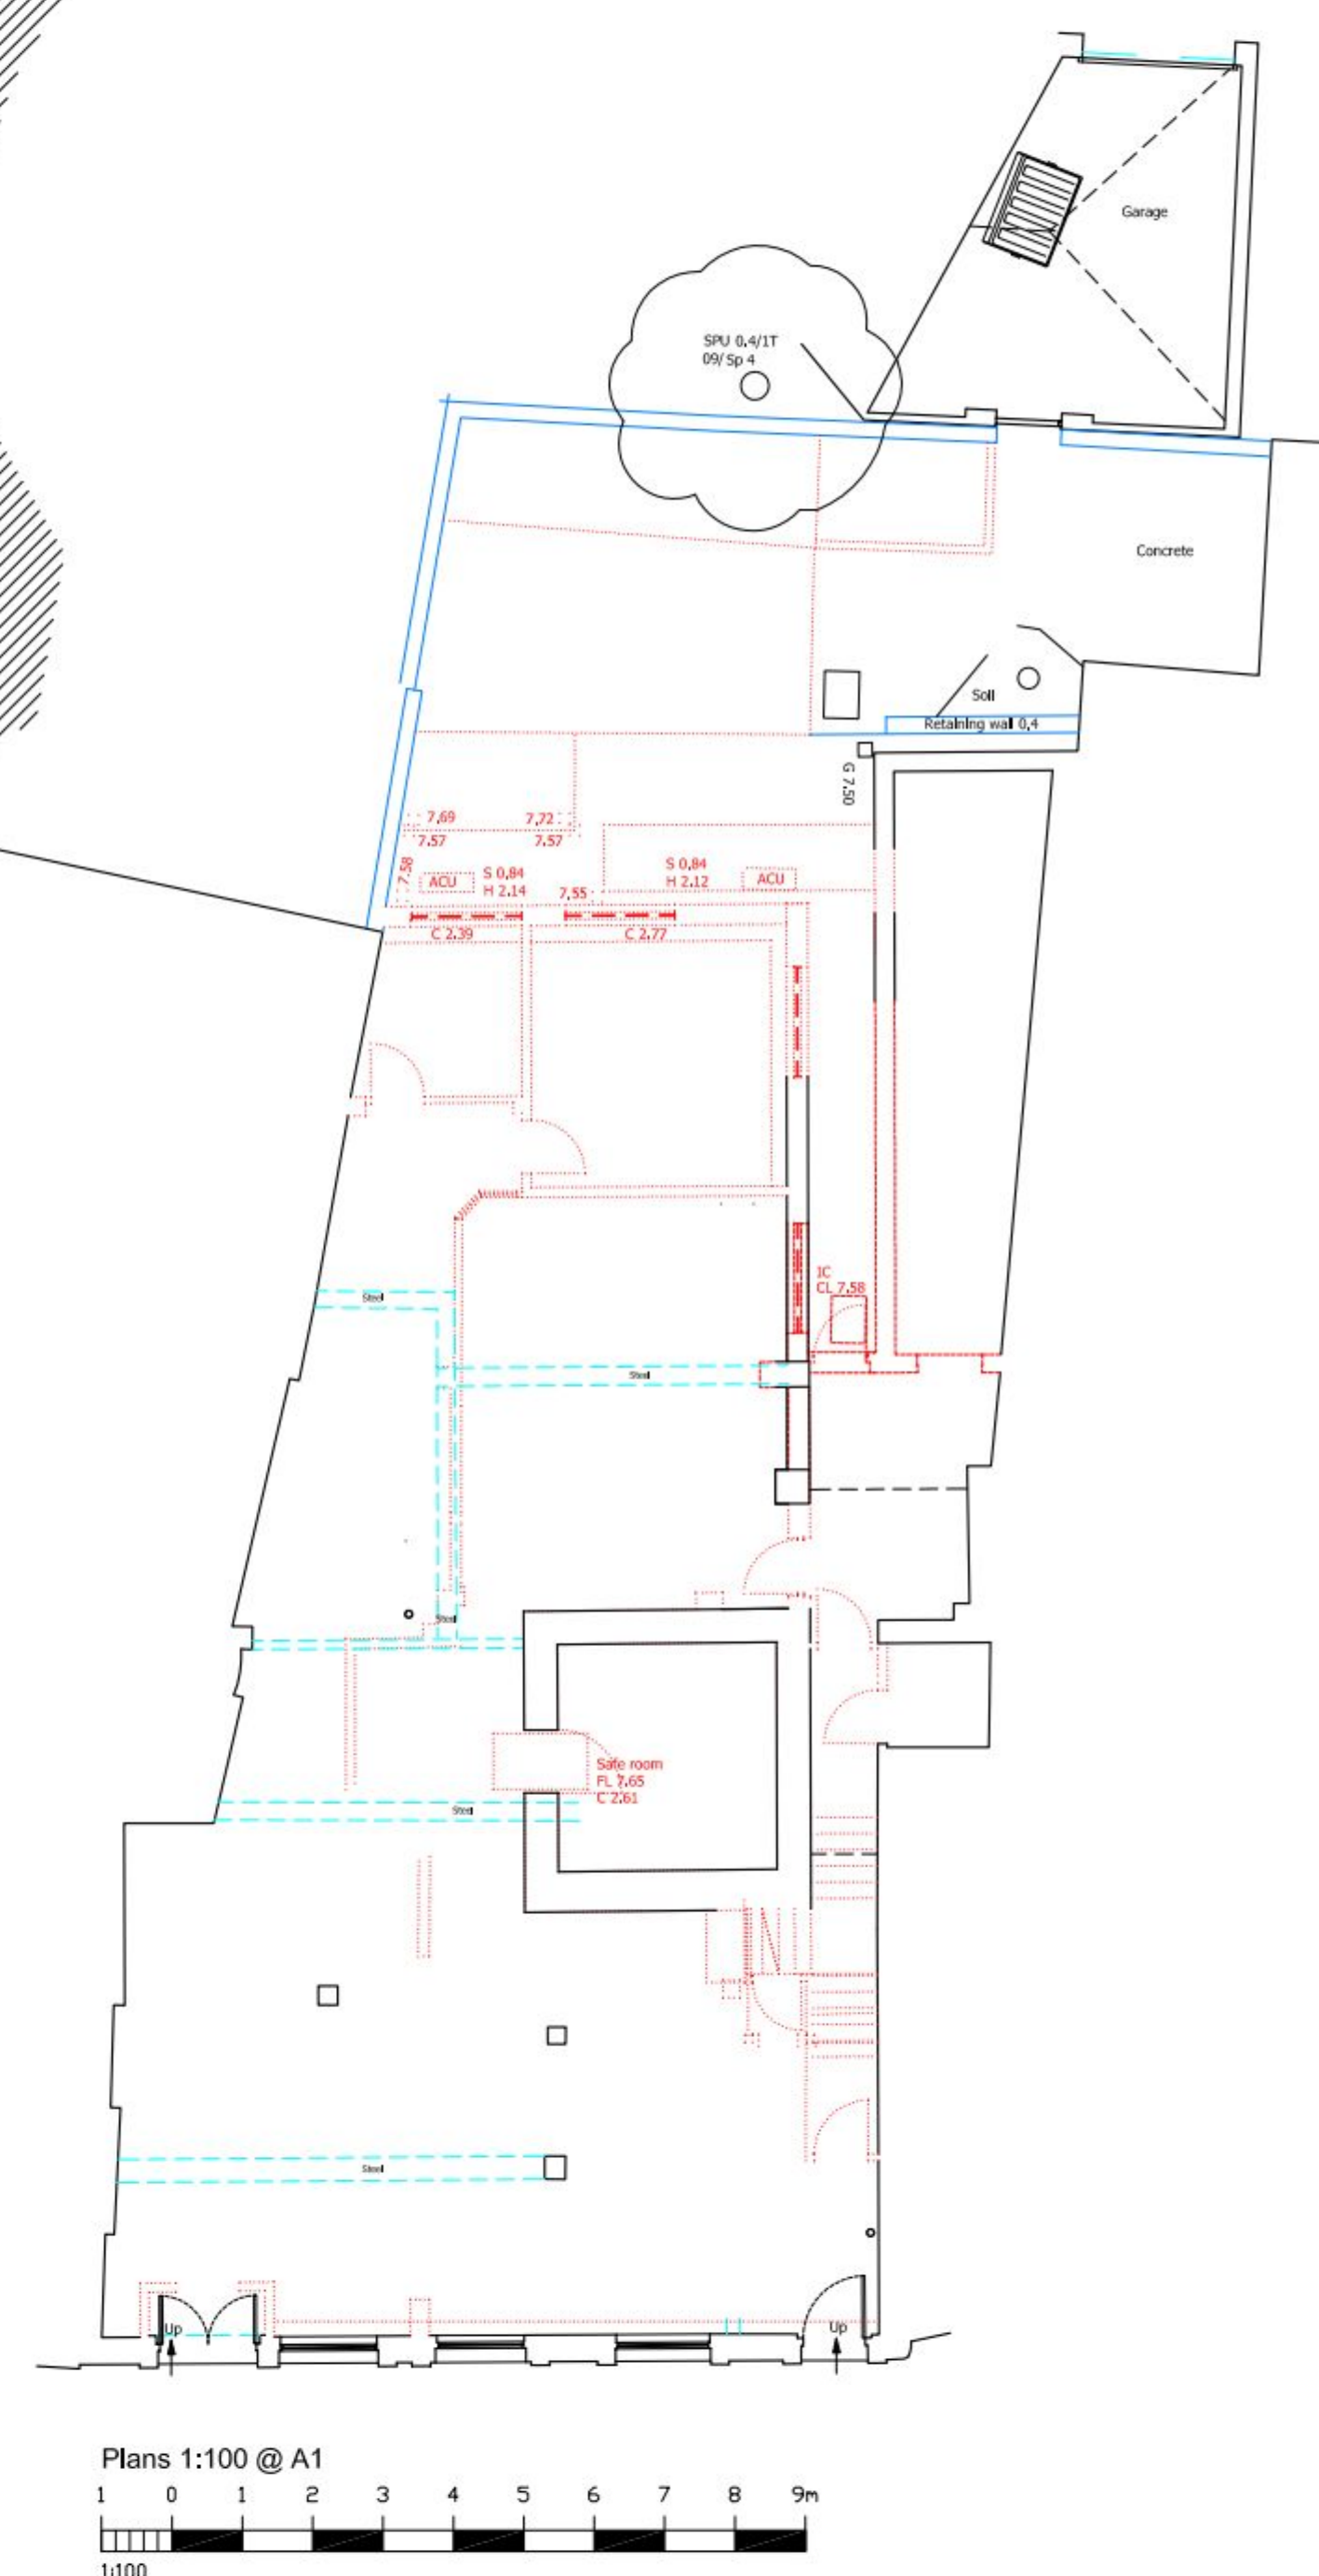


GROUND FLOOR

plan

Plans 1:50 @ A1

1 2 3 4 5

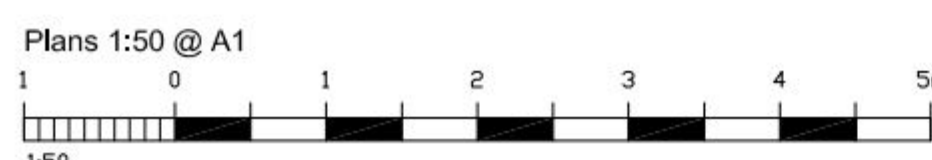

A	08.05.15	Amended plan in response to Conservation Officer e-mail 01.05.15	KJL
REV	DATE	AMENDMENT	DRAWN

hd
architects

Helyer Davies Architects Ltd
1 The Old Flour Mill,
Emsworth, PO10 7BT
01243 370 715

www.hdarchitects.co.uk mail@hdarchitects.co.uk

CLIENT
Emsworth Dental Surgery

PROJECT
30 High Street,
Emsworth,
Hampshire,
PO10 7AR

DRAWING	SCALE
Proposed Plans	as noted at A1

DATE	March 2015	DRAWN	KJL
DRAWING NUMBER	15-027_02_Planning	REVISION	A