



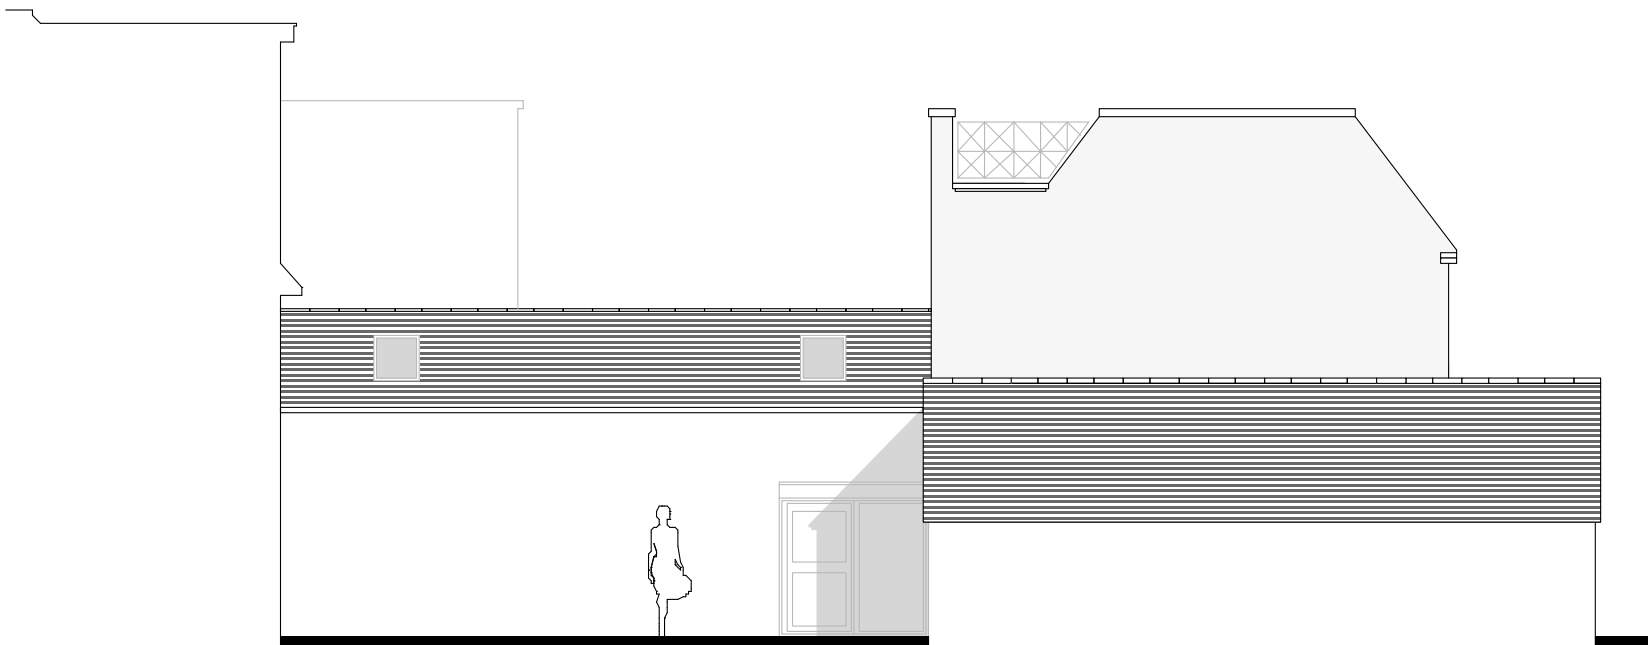


Proposed South East (Rear) Elevation at 1:100 scale

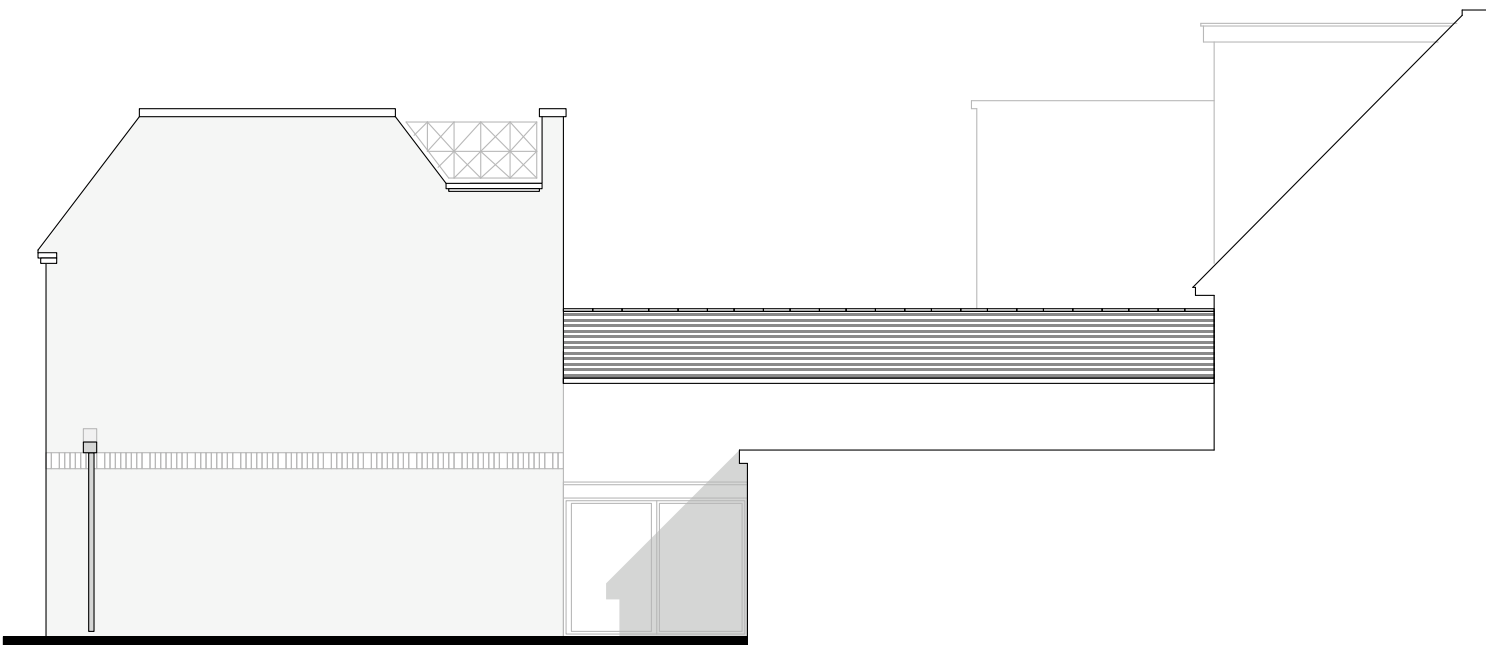

Proposed South West (Side) Elevation at 1:100 scale




Proposed North East (Side) Elevation at 1:100 scale

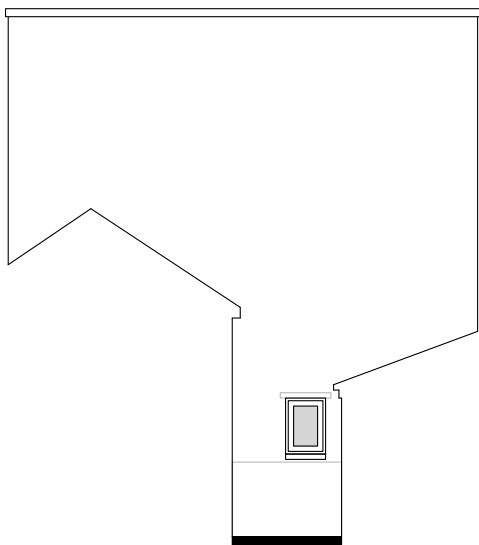


Proposed North West (Front) Elevation at 1:100 scale




Existing South East (Rear) Elevation at 1:100 scale

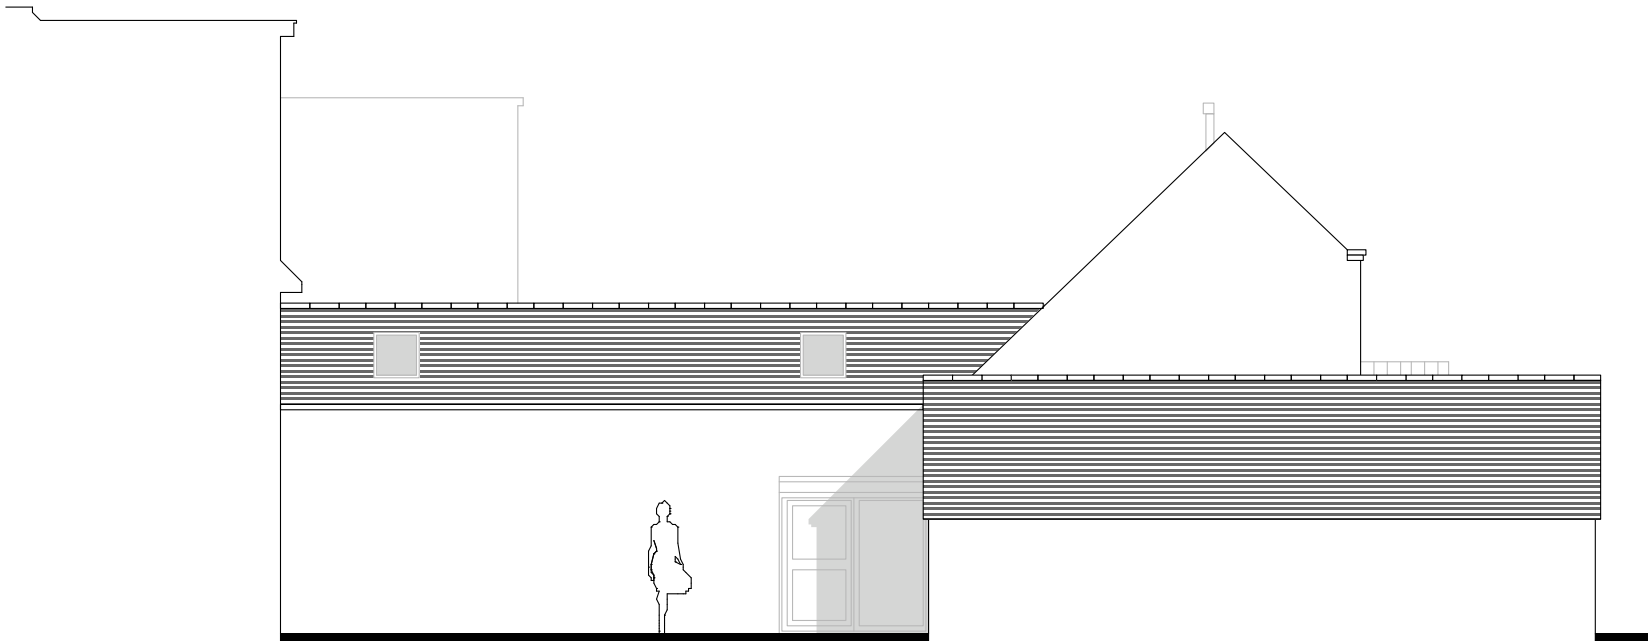


Existing South West (Side) Elevation at 1:100 scale

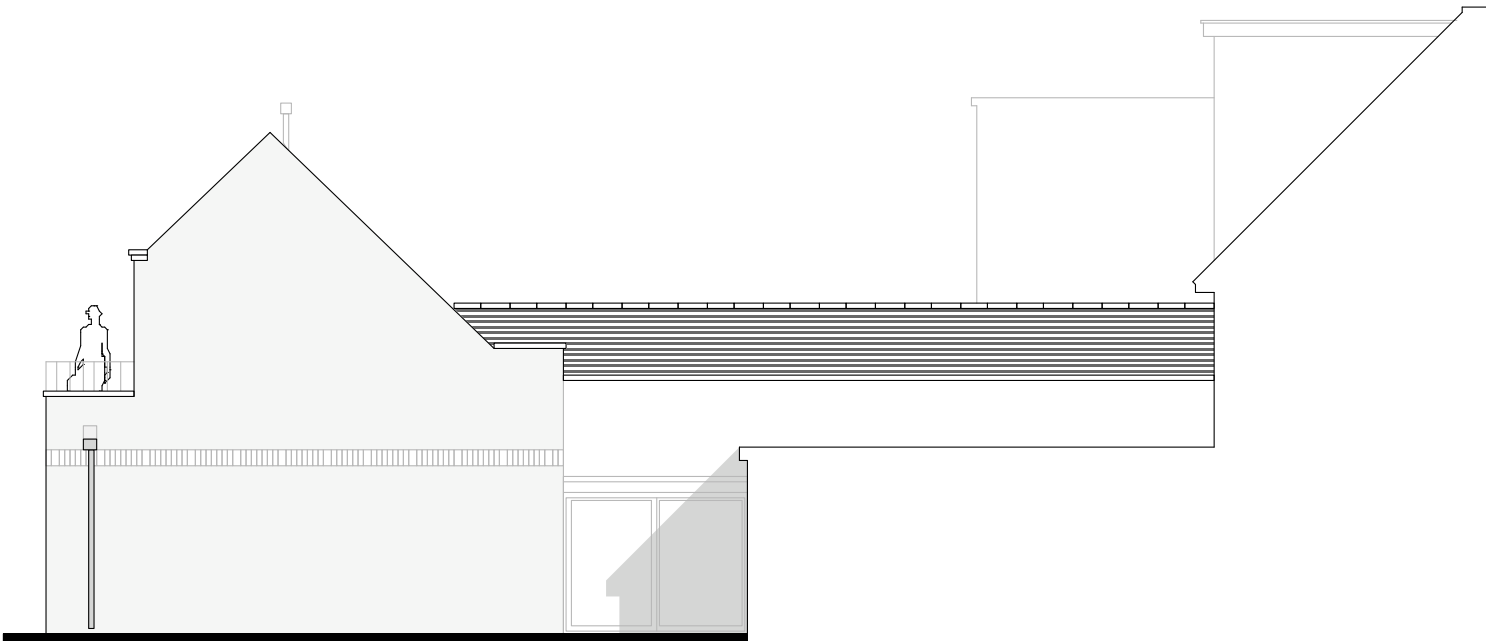


Existing North East (Side) Elevation at 1:100 scale

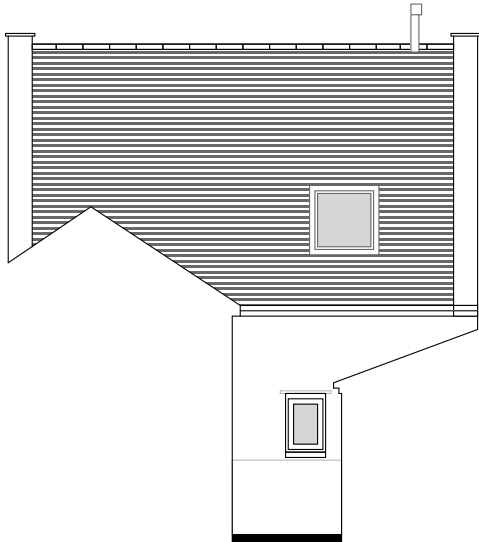


Existing North West (Front) Elevation at 1:100 scale

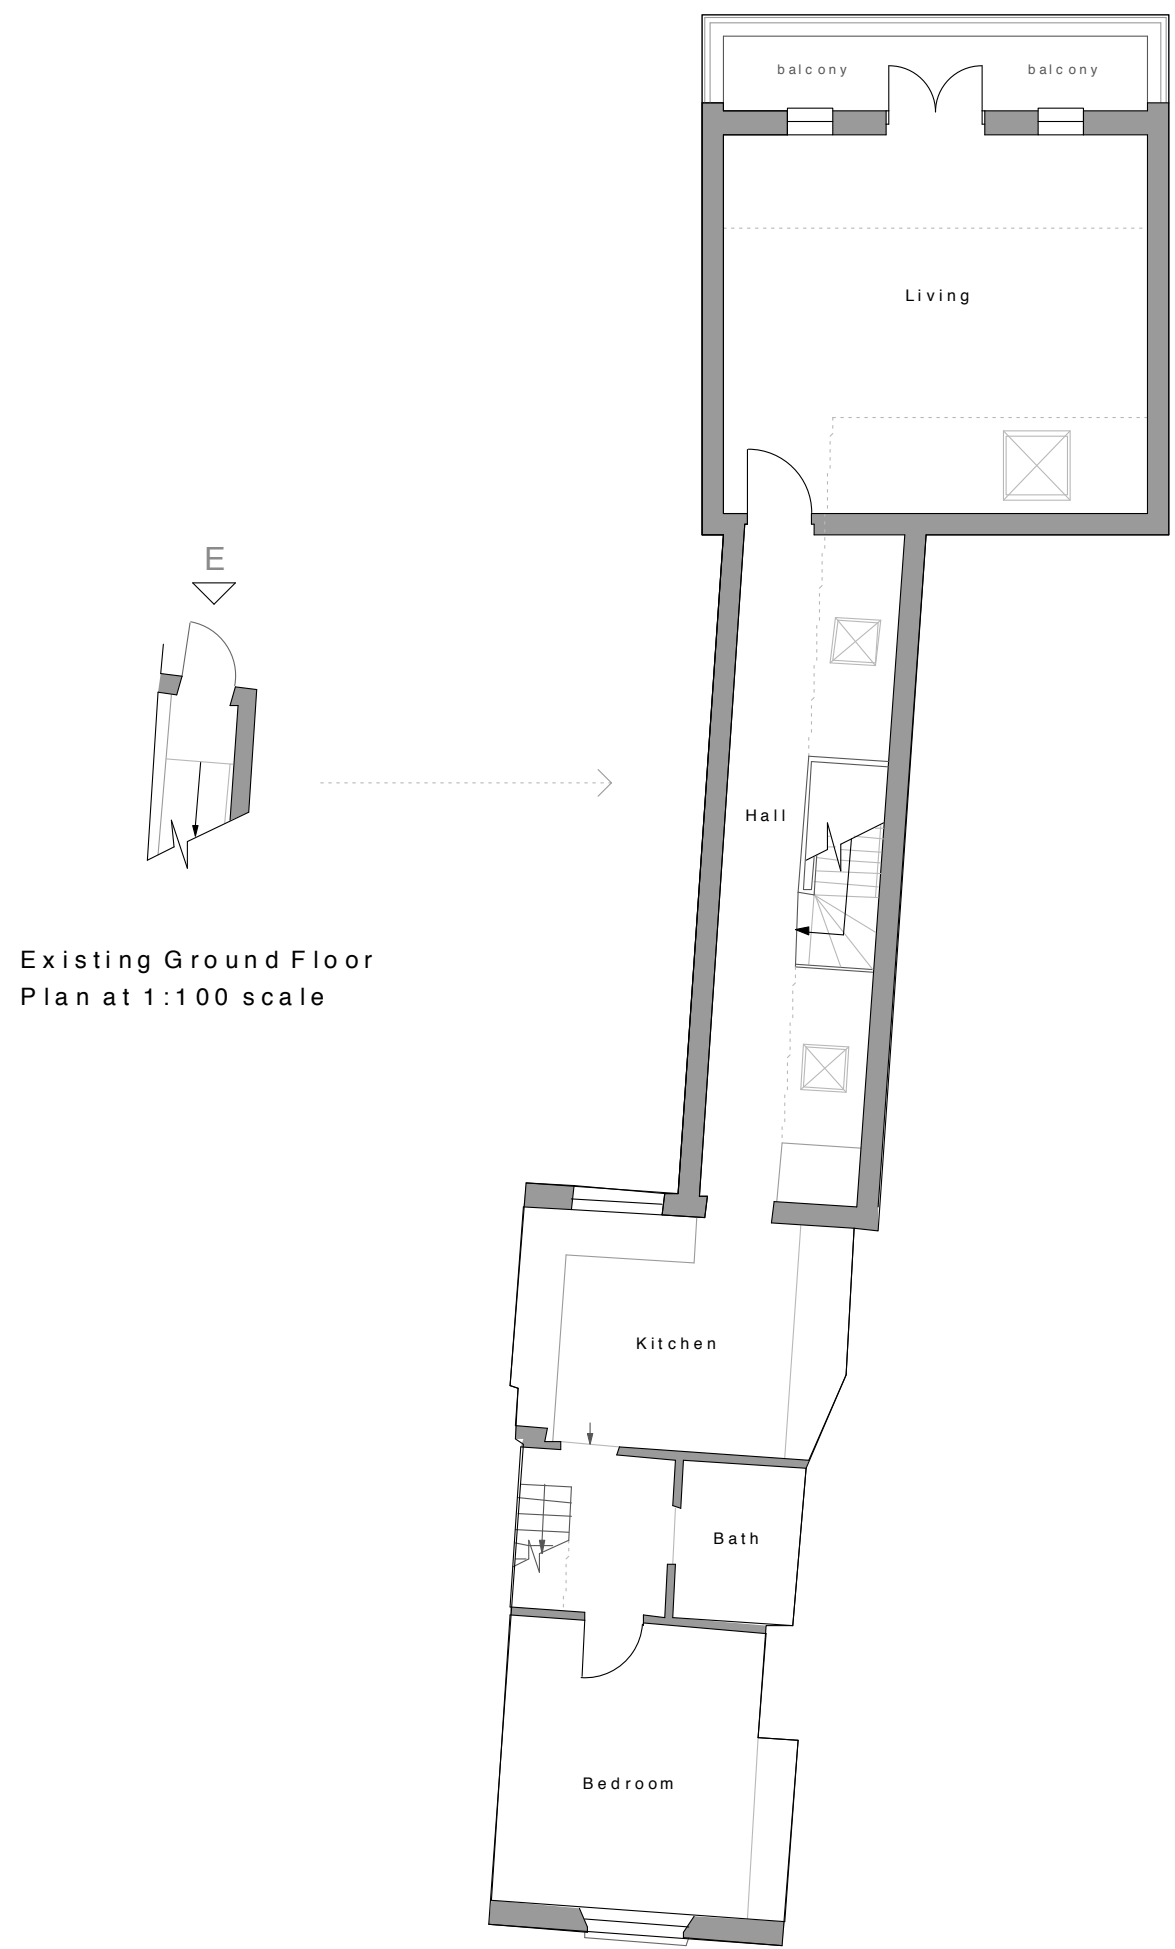


Existing Ground Floor Plan at 1:100 scale

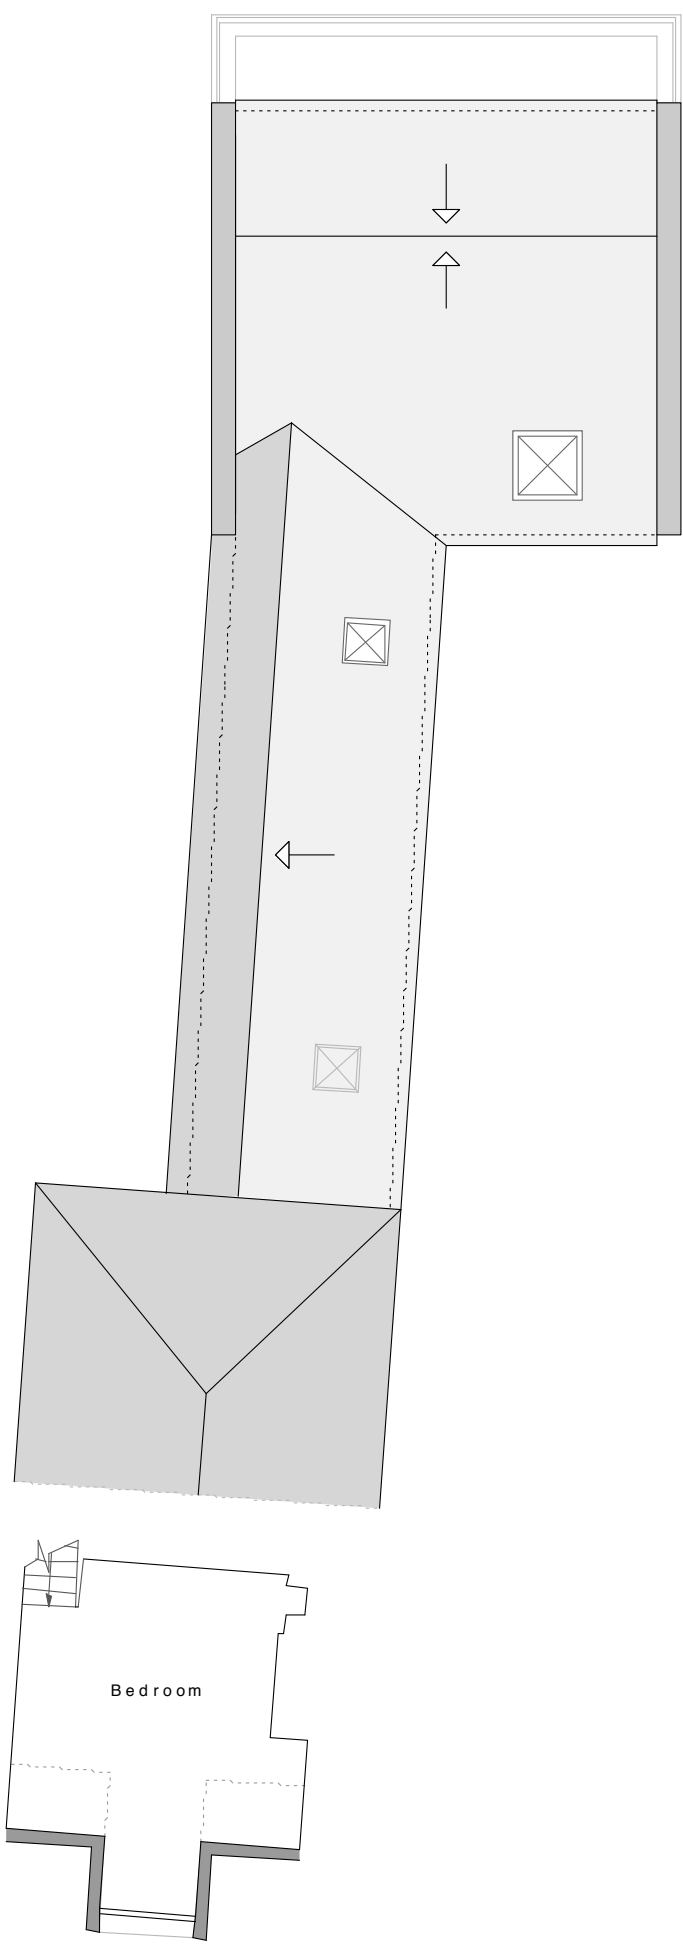

Existing Second Floor / Roof Plan at 1:100 scale

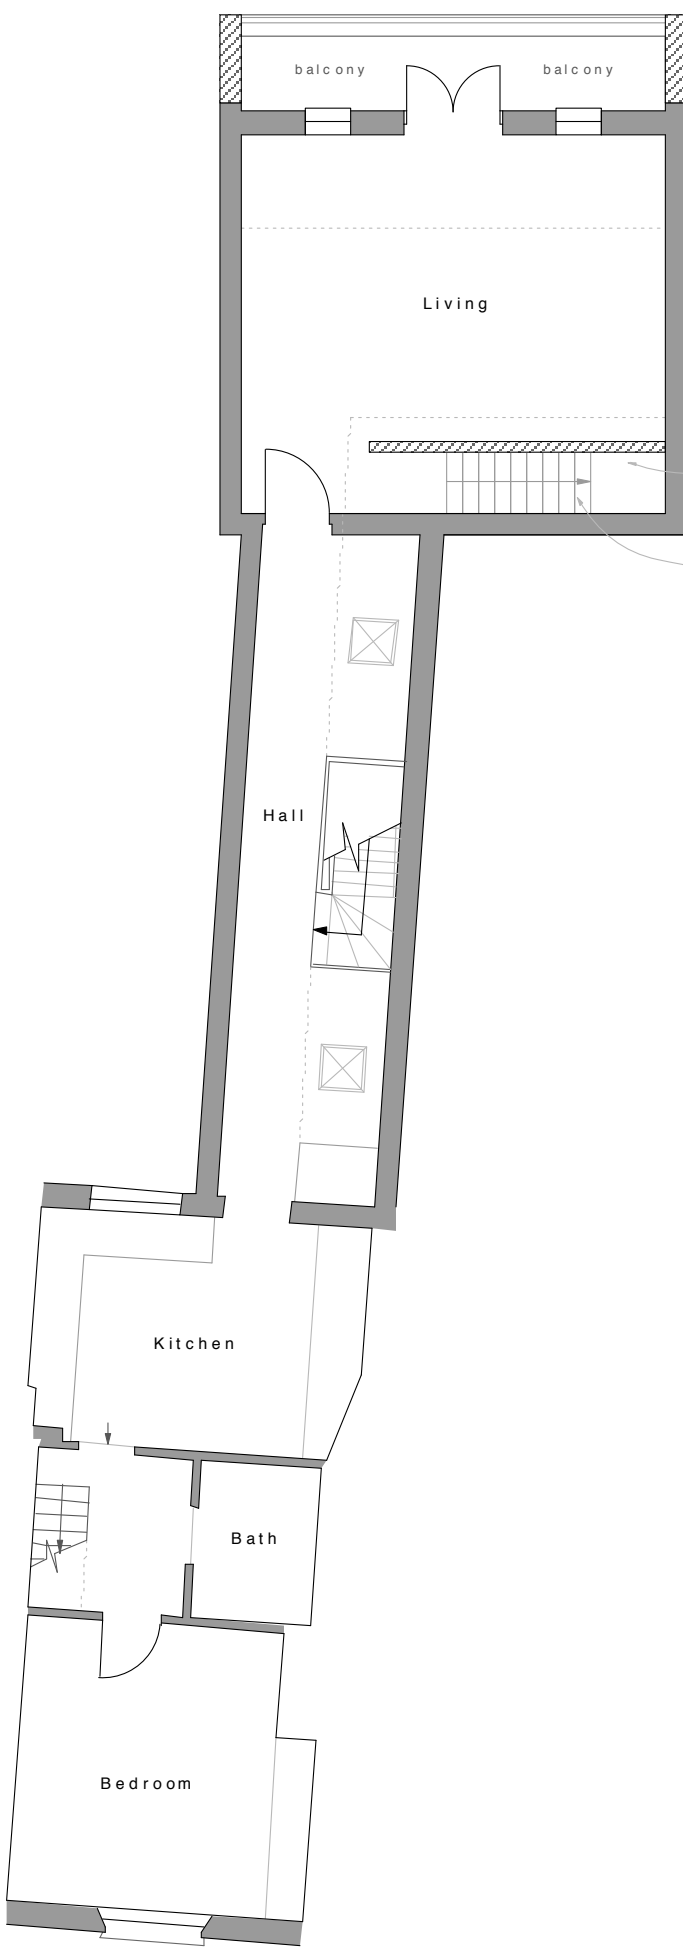


Proposed First Floor Plan at 1:100 scale

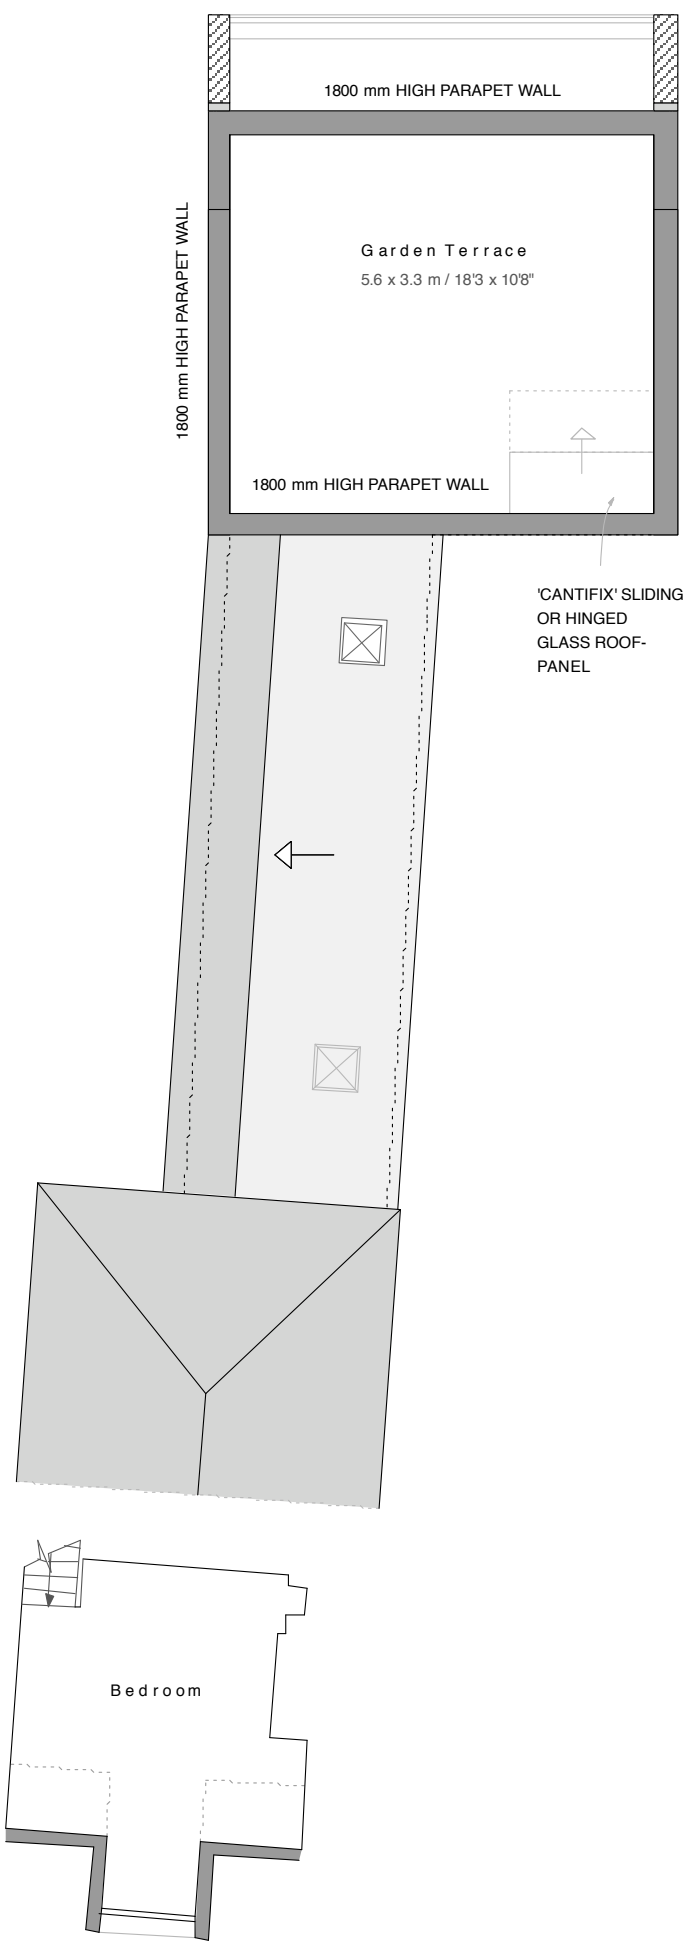


Proposed Second Floor / Roof Plan at 1:100 scale

NEW PITCHED
PLAIN CLAY TILE
ROOF OVER EXISTING
BALCONY AND FORMING
FRONT TO TERRACE
BEHIND.

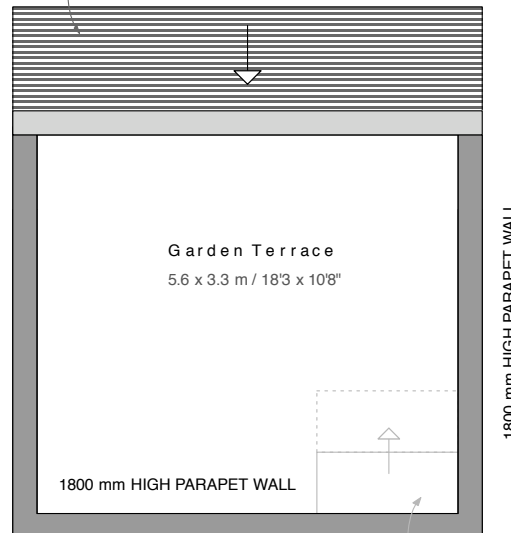

Proposed Garden Terrace Roof Plan at 1:100 scale

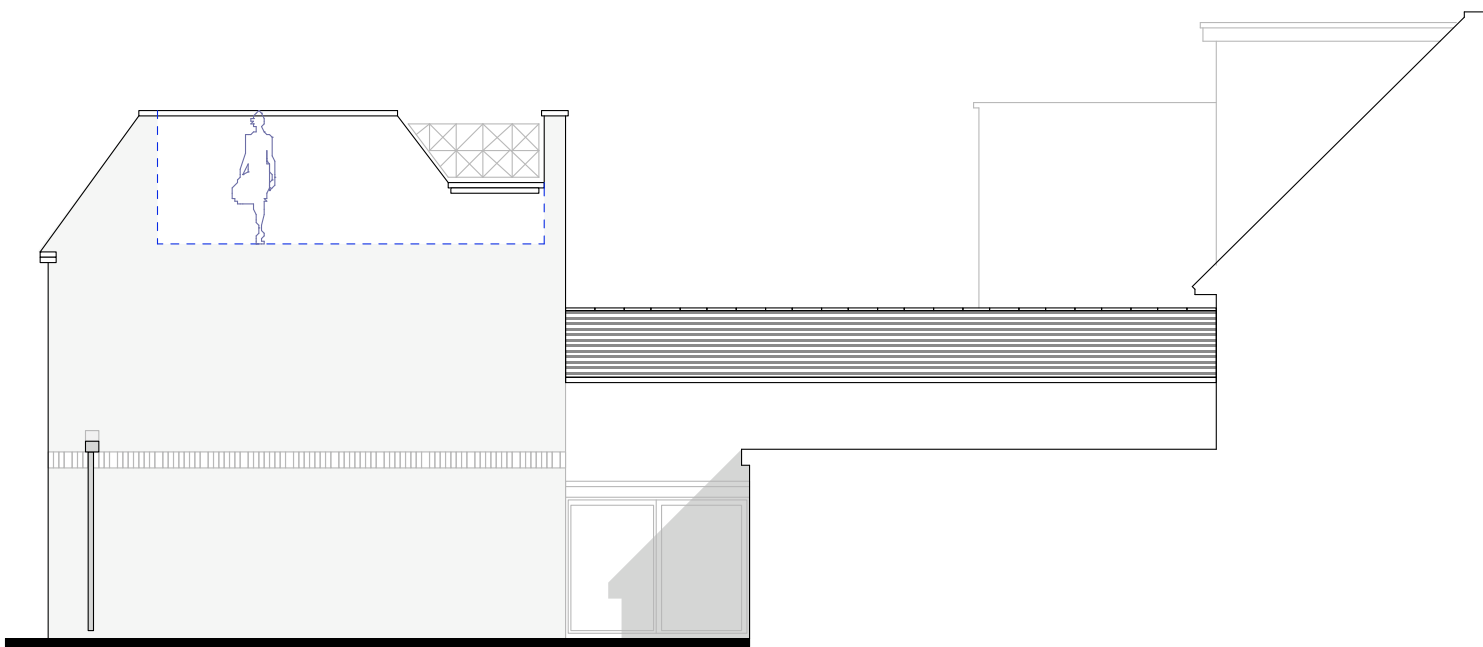

INSET SECTION at 1:100 scale

CLIENT	Mr & Mrs B Piper	NOTES 1. DRAWINGS ARE NOT TO BE SCALED EXCEPT FOR PLANNING PURPOSES. 2. SCALE BAR FOR PLANNING PURPOSES ONLY. 3. ROOM DIMENSIONS WHERE SHOWN ARE APPROXIMATE. 4. ALL DIMENSIONS TO BE CONTRACTOR-CHECKED ON SITE BEFORE USE. 5. PROPOSED DRAWINGS ARE SUBJECT TO LOCAL AUTHORITY PLANNING / LIC & BUILDING REGULATIONS APPROVAL. 6. DRAWINGS CREATED FROM DATA SUPPLIED BY THIRD PARTY AS SUCH ALL DIMENSIONS MUST BE CHECKED AND CONFIRMED BY CONTRACTOR PRIOR TO ANY CONSTRUCTION WORKS TAKING PLACE. THESE ARE NOT SURVEY DRAWINGS. 7. DRAWINGS REMAIN COPYRIGHT OF CORINTHIAN ARCHITECTURAL DESIGN AND CANNOT BE REPRODUCED OR USED BY ANOTHER PARTY WITHOUT PRIOR WRITTEN CONSENT.
SITE	41a High Street, Emsworth, Hampshire	
PROJECT	Proposed Roof Alterations & Garden-Terrace	
DRAWING	001 Proposed Scheme	
DATE	23 03 15	
AUTHOR	AH	CORINTHIAN ARCHITECTURAL DESIGN 8 Davys Court, Funtington, Chichester, West Sussex PO18 9LG 01243 576 078 > contact@corinthianad.co.uk > www.corinthianad.co.uk
STATUS	PL	
SCALE	1:100 @ A1	
0m 1m 2m 3m SCALE BAR @ 1:100		