



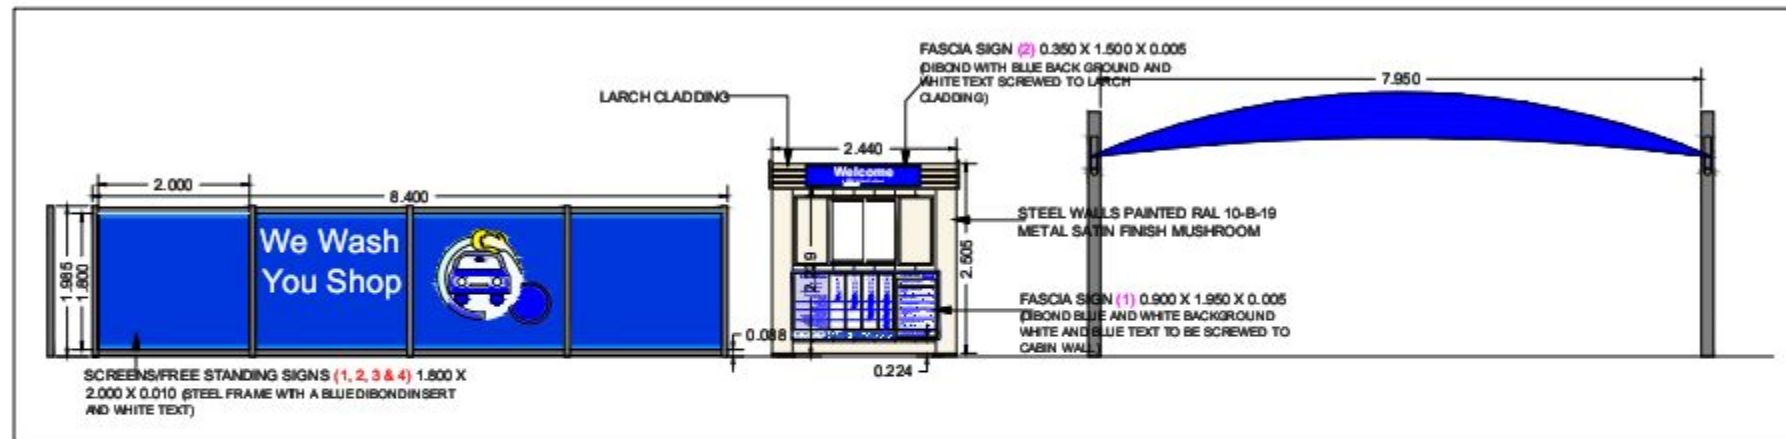

ELEVATION C 1:100 @ A3

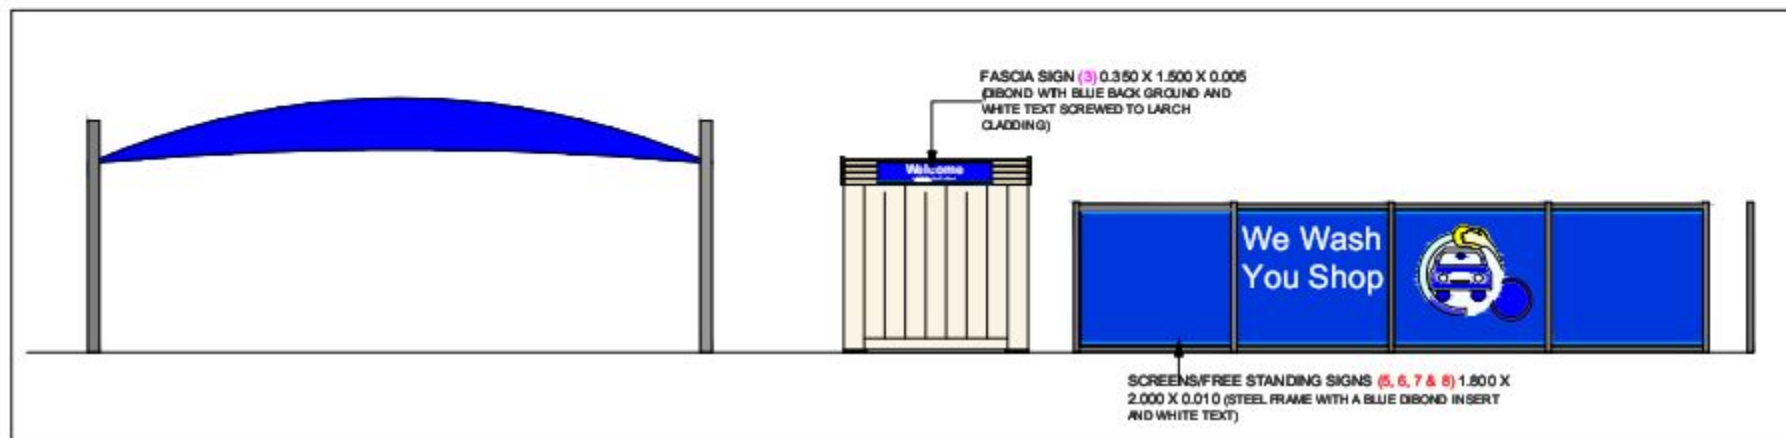

ELEVATION E 1:100 @ A3



ELEVATION D 1:100 @ A3



ELEVATION B 1:100 @ A3



ELEVATION F 1:100 @ A3



ELEVATION A 1:100 @ A3



Project Tesco Havant hand car wash		
Drawing Title Proposed elevations		
Scale 1:100 @ A3	Date 09.09.2014	Drawn By JPB
		