
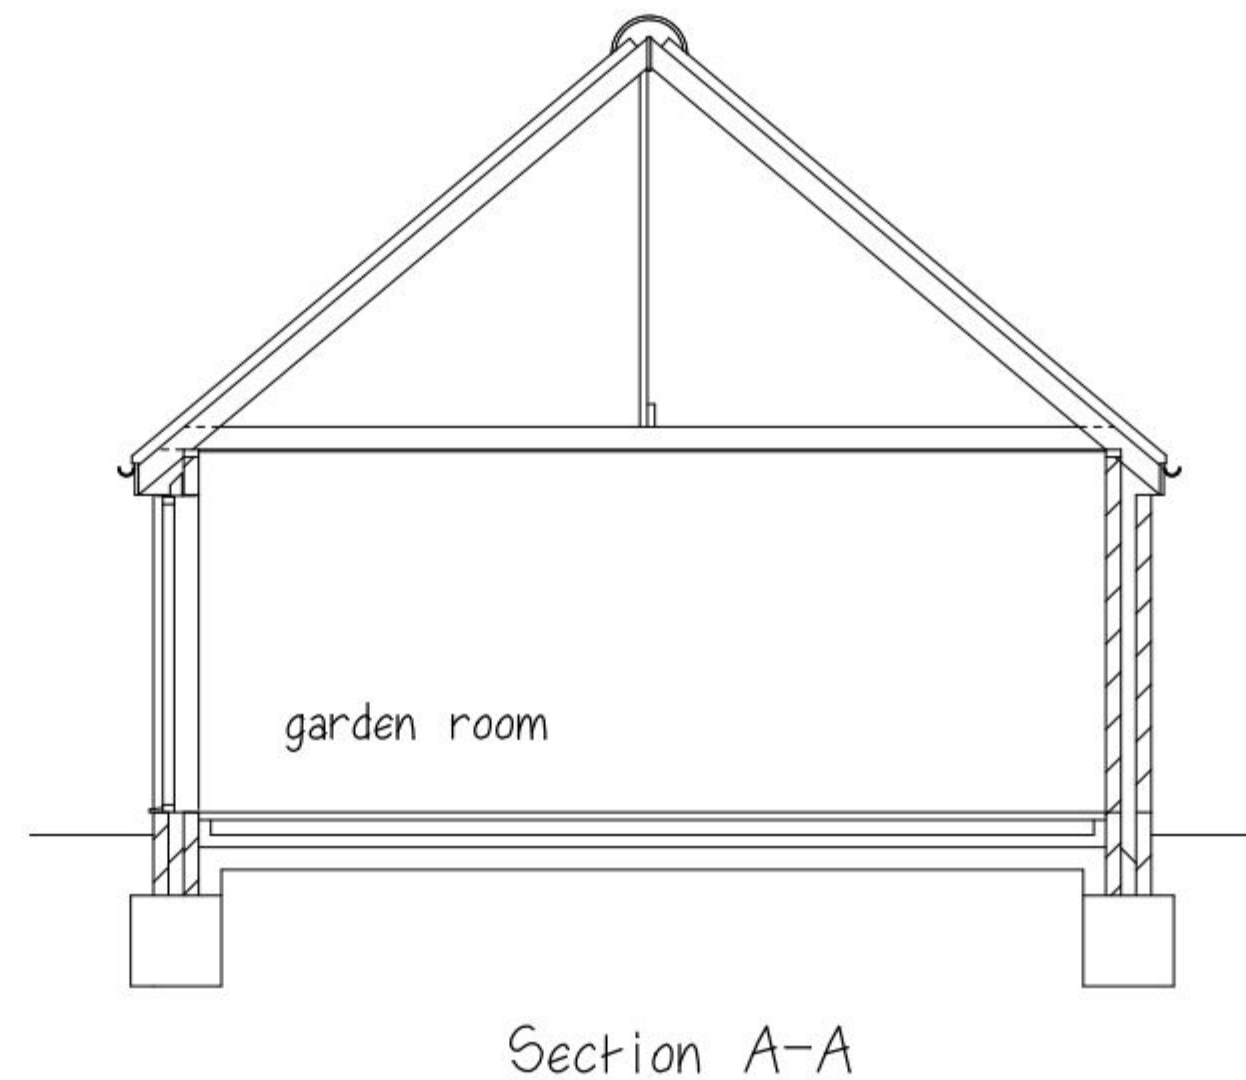
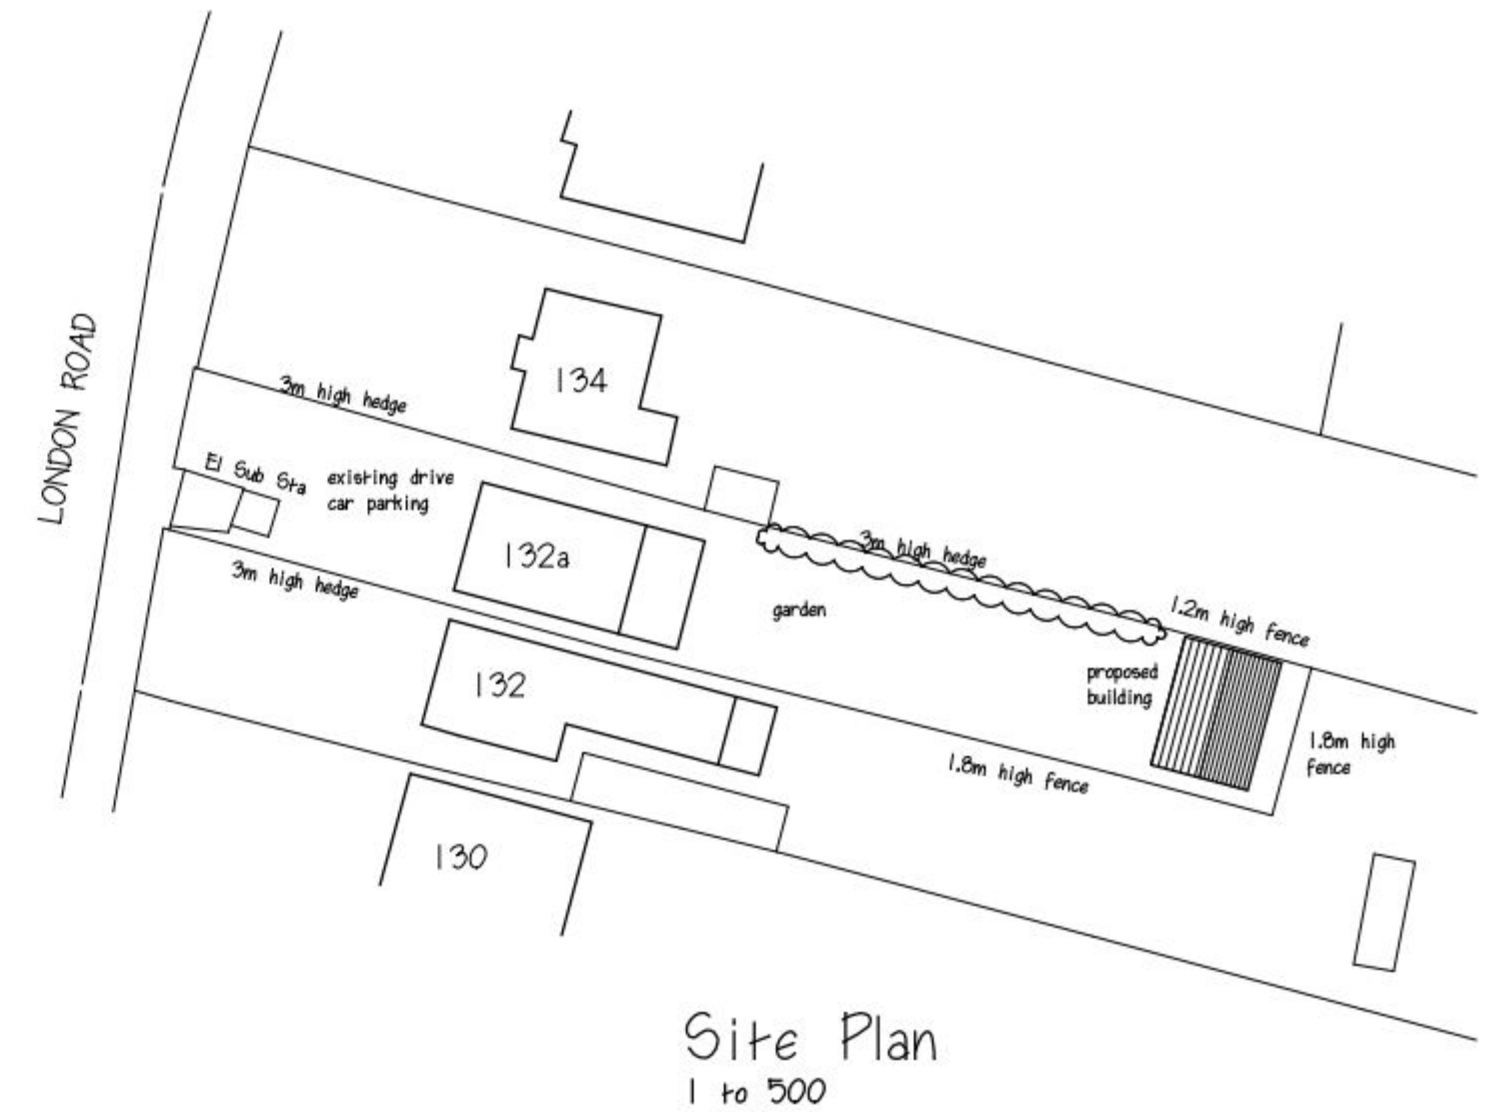
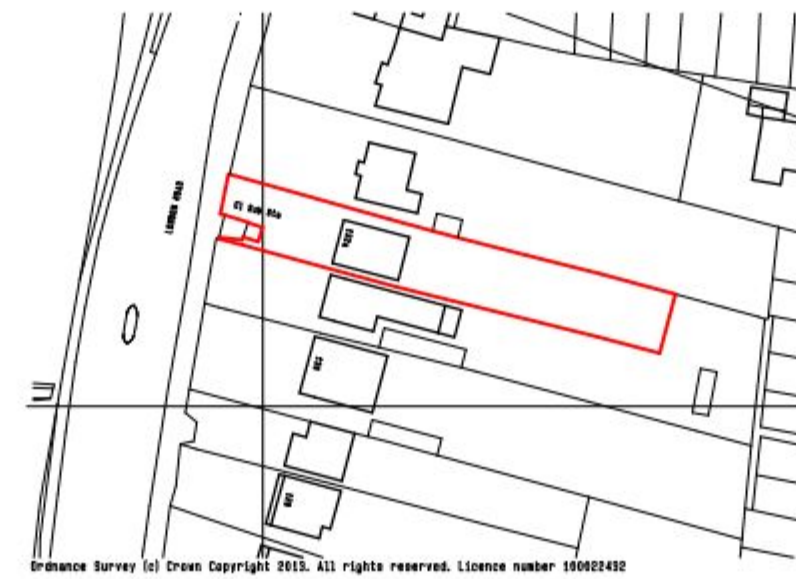
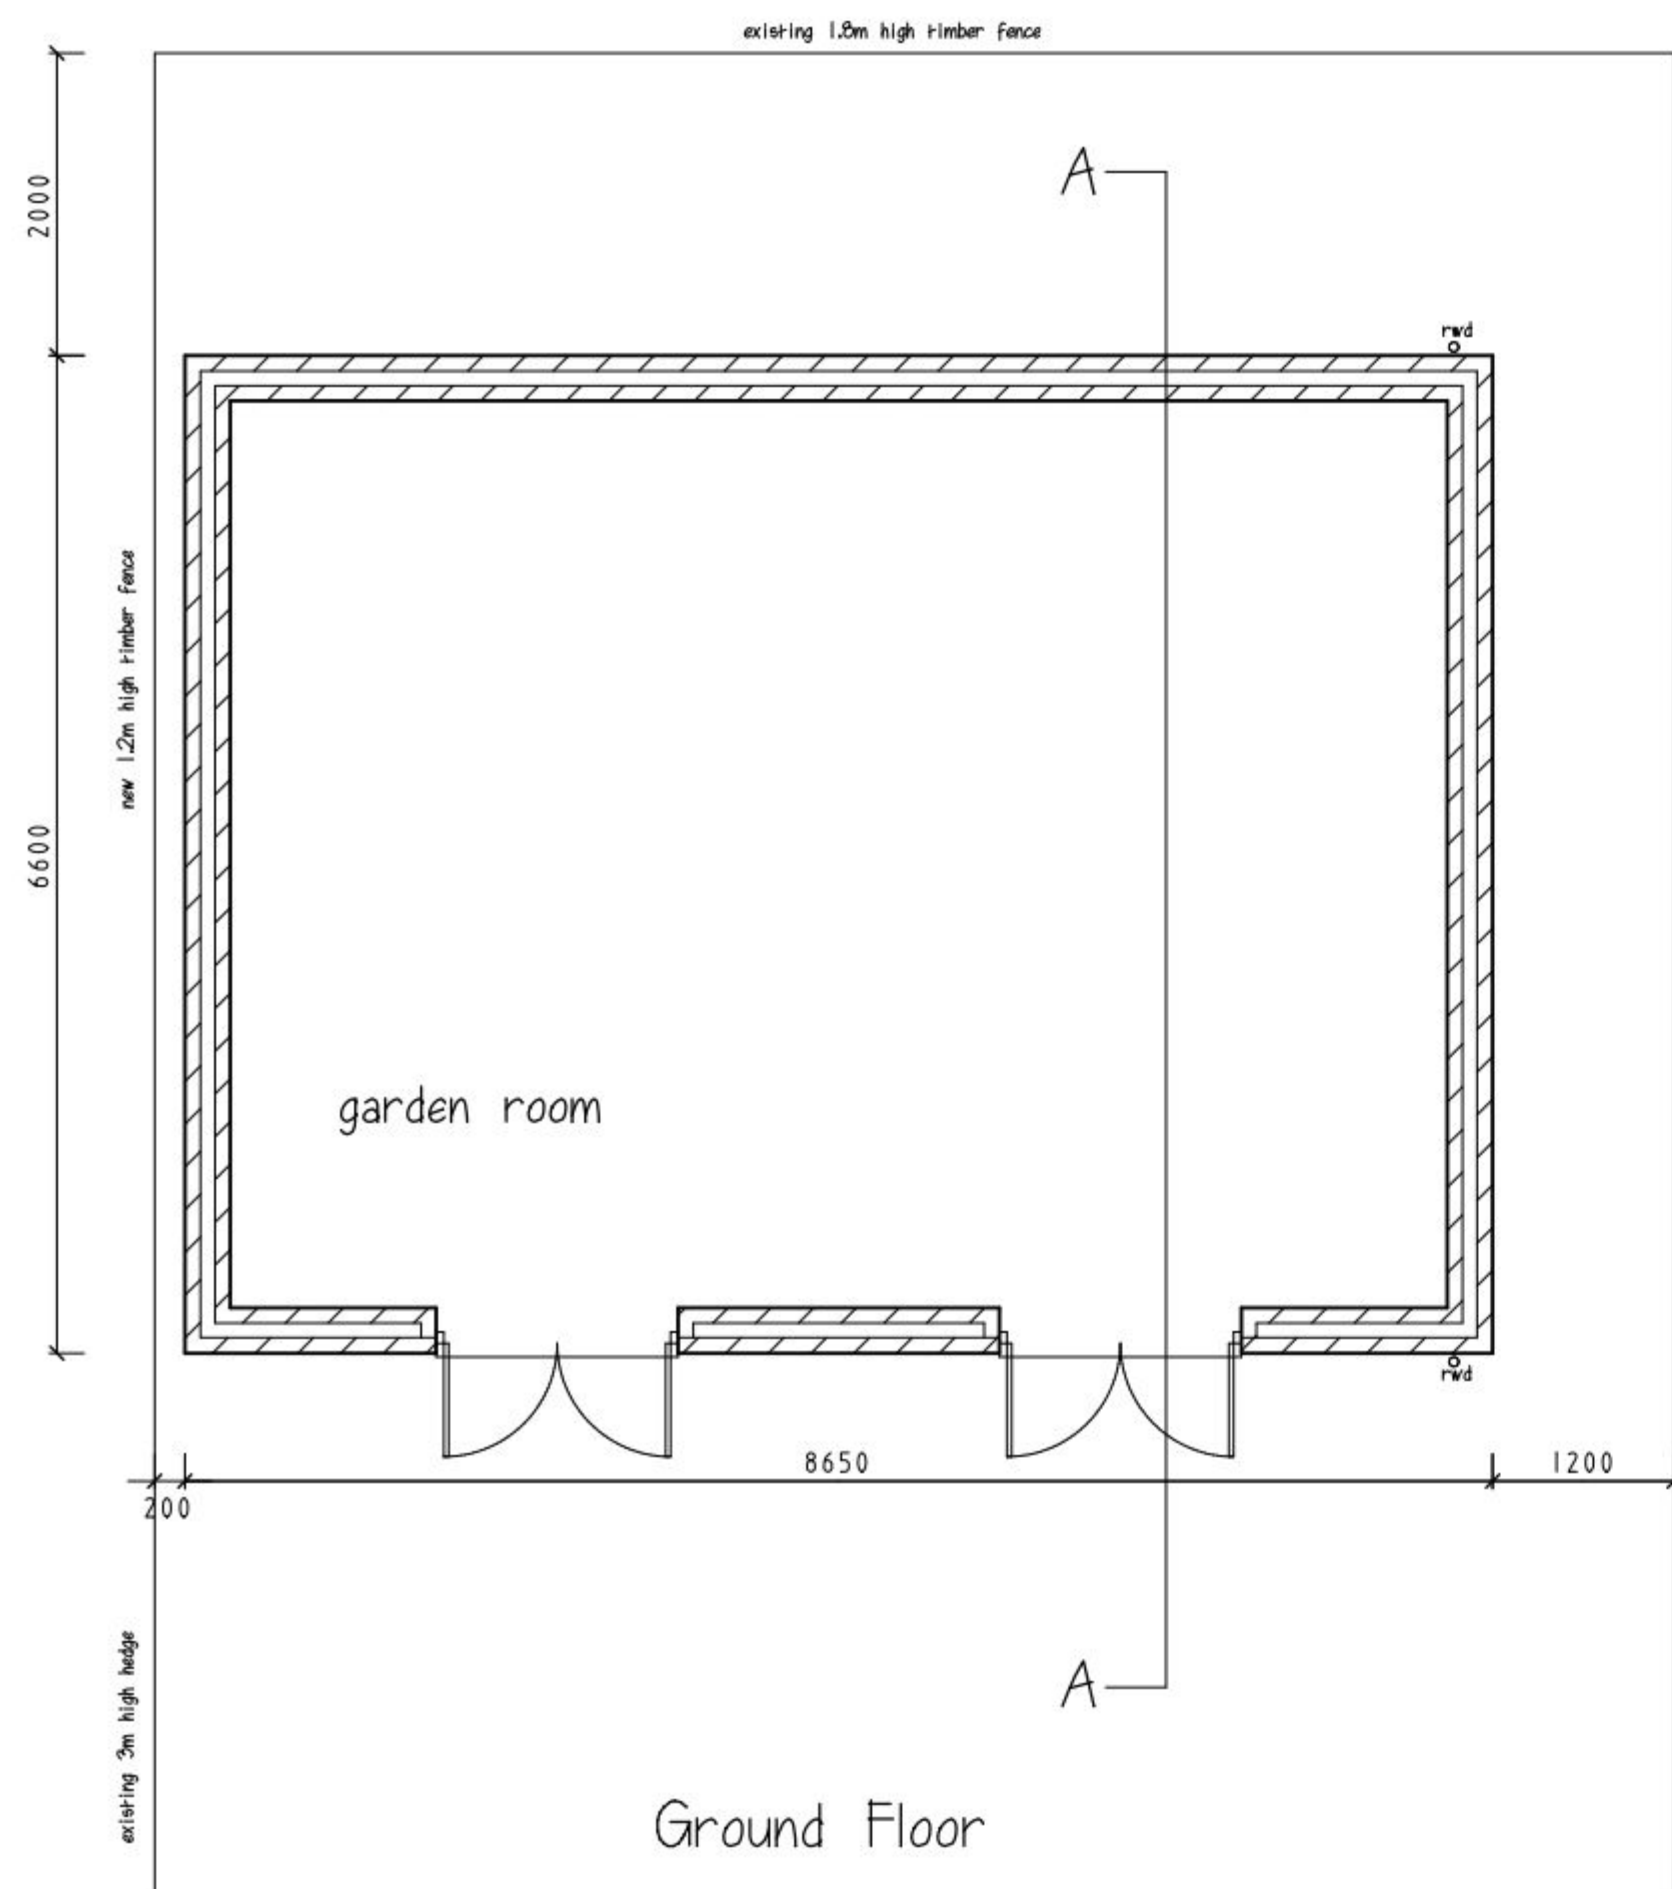


SUPERSEDED

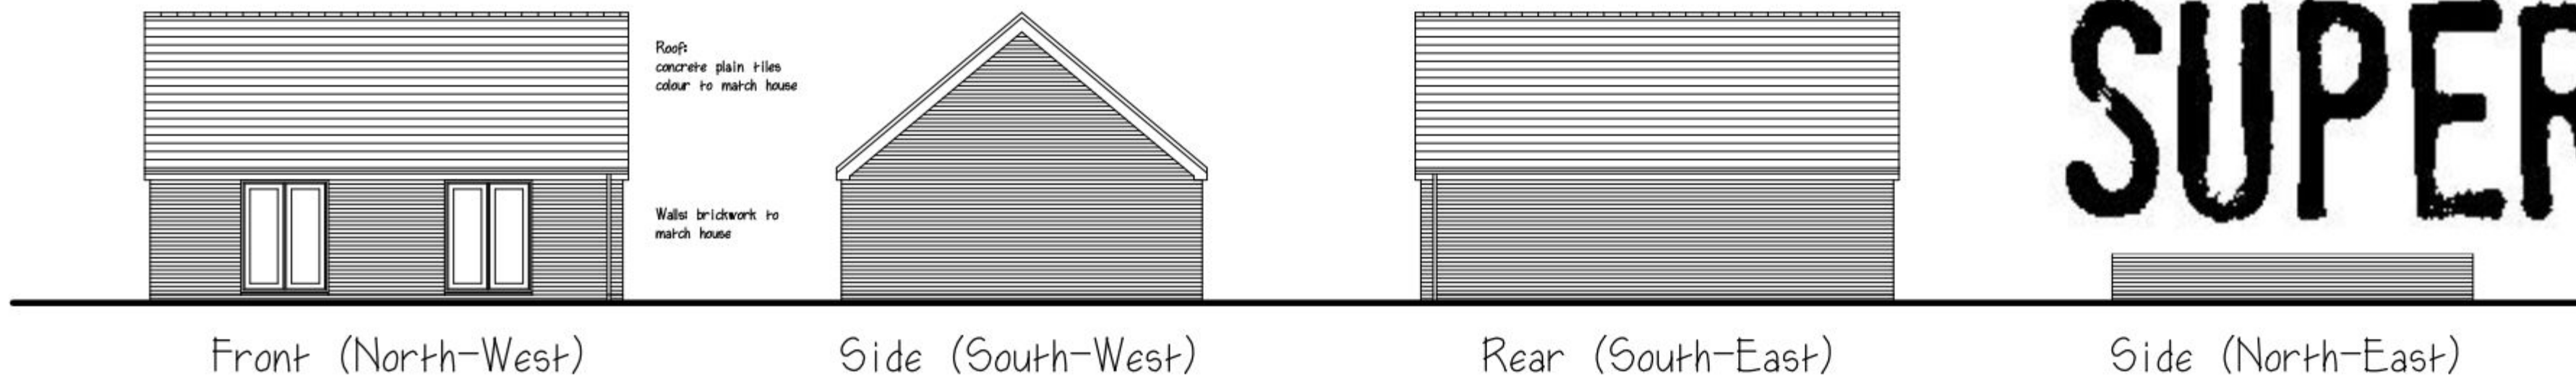

MARTIN MOYSE M.R.I.C.S

Chartered Building Surveyor

Title: PROPOSED DETACHED GARDEN BUILDING

Address: 132A LONDON ROAD,
WIDLEY, WATERLOOVILLE,
HAMPSHIRE PO7 5EW

Scale: A2 - Plans 1 to 50, Elevations 1 to 100 Date: July 2013 Drawing No:01

This drawing does not constitute a specification of work to be done, and is to be read in conjunction with notes. All dimensions to be checked on site. This drawing is copyright ©



12 ST. CATHERINES WAY, DOWNEND, FAREHAM, HAMPSHIRE PO16 8RL
TELEPHONE: 01329 236279 FACSIMILE: 01329 220149 E-MAIL: m.moyse@btinternet.com