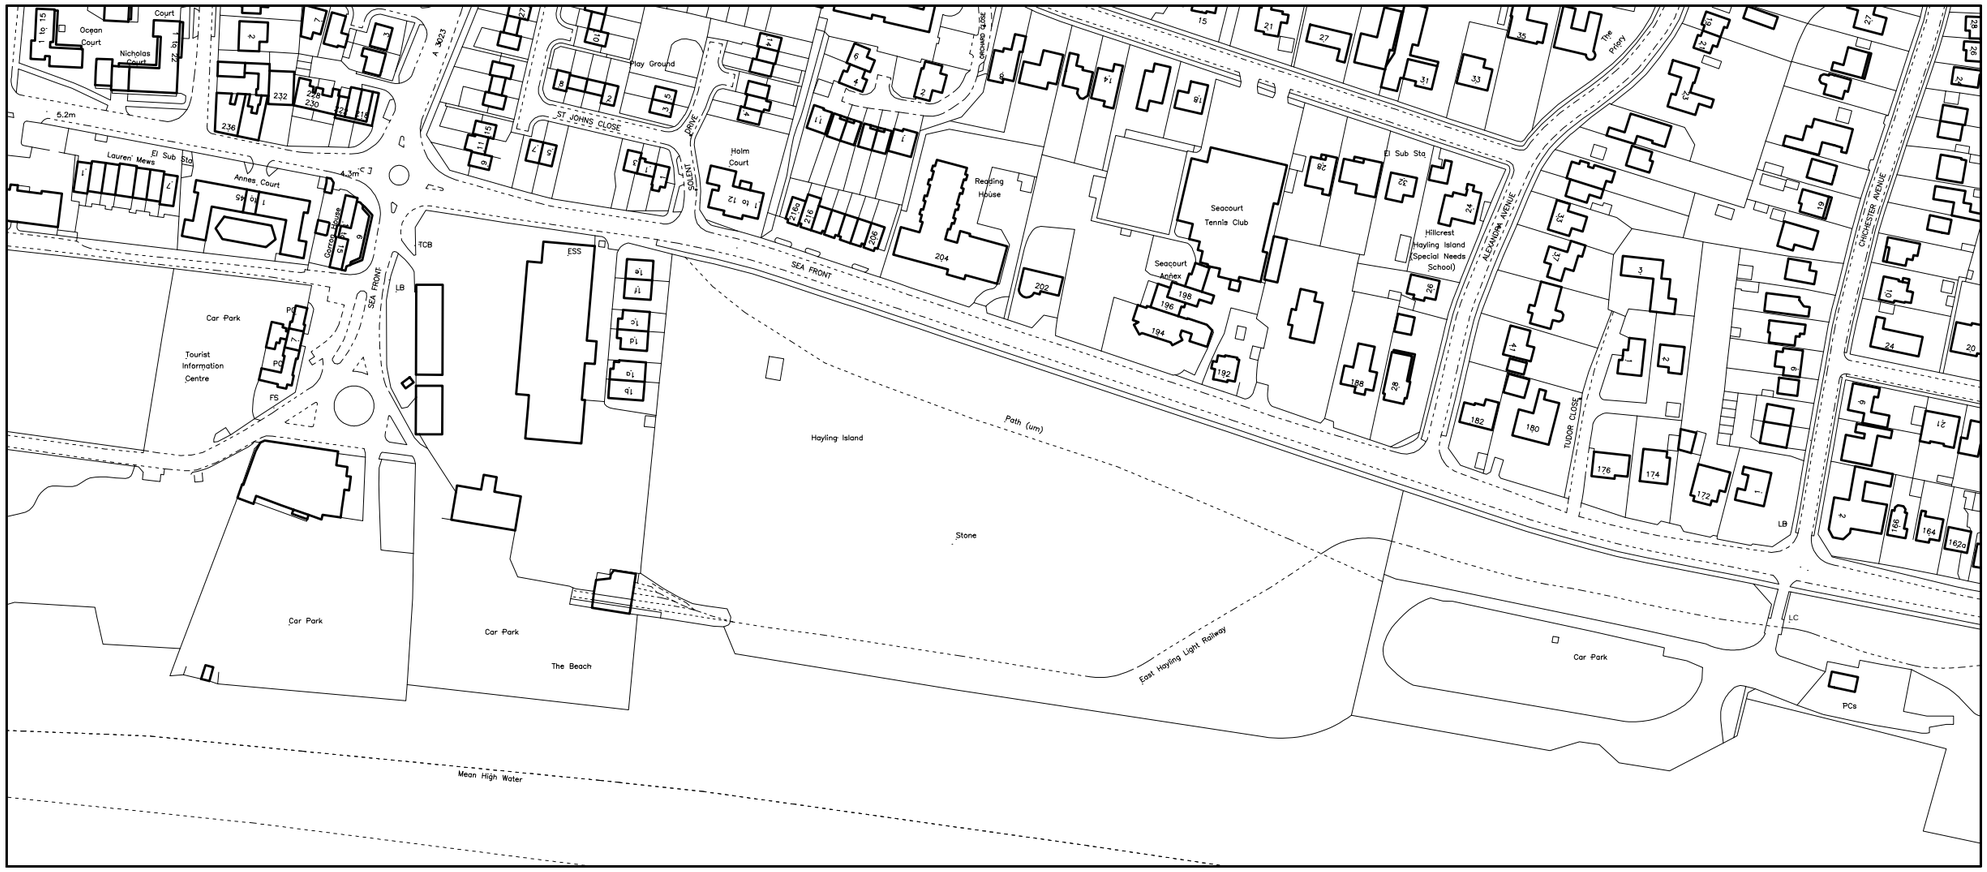



PROPOSED LOCATION PLAN
DWG. NO.: HR001 LC01
REVISION DATE: 06 06 2015
ADDRESS OF SITE: BEACHLANDS, HAYLING RAILWAY, HAYLING ISLAND, HAMPSHIRE PO11 9LU
SCALE 1:2500 @ A3
OS map Extracted from Blackwell Business Services/(www.blackwellmapping.co.uk) / CROWN COPYRIGHT 2015
OS LISCENSE NO.: 100041040 [ORDER REF.: 792-1]
ORDER NO.: BW1-481496-14571-280415
DATE OF DOWNLOAD: 28 04 2015

0 40 60 80 100 Metres

N