
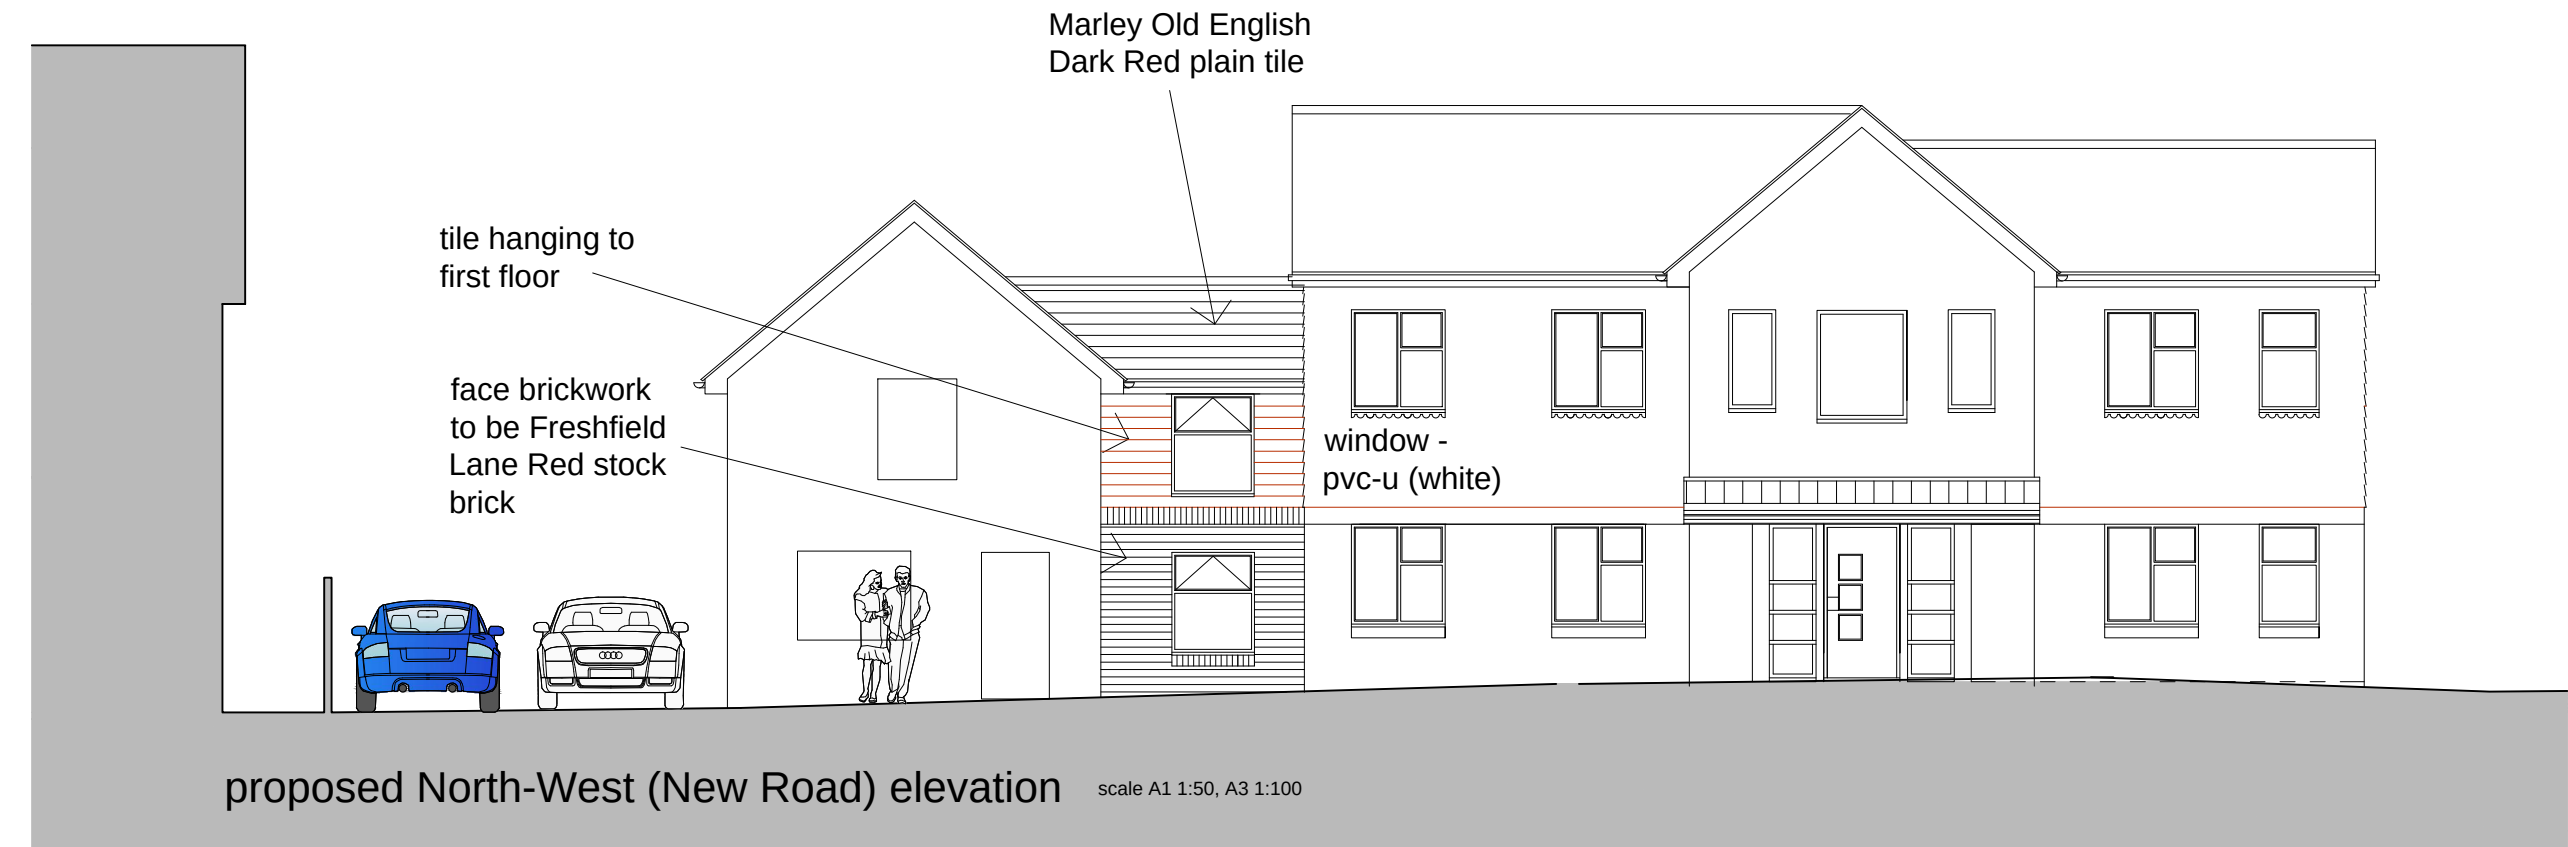


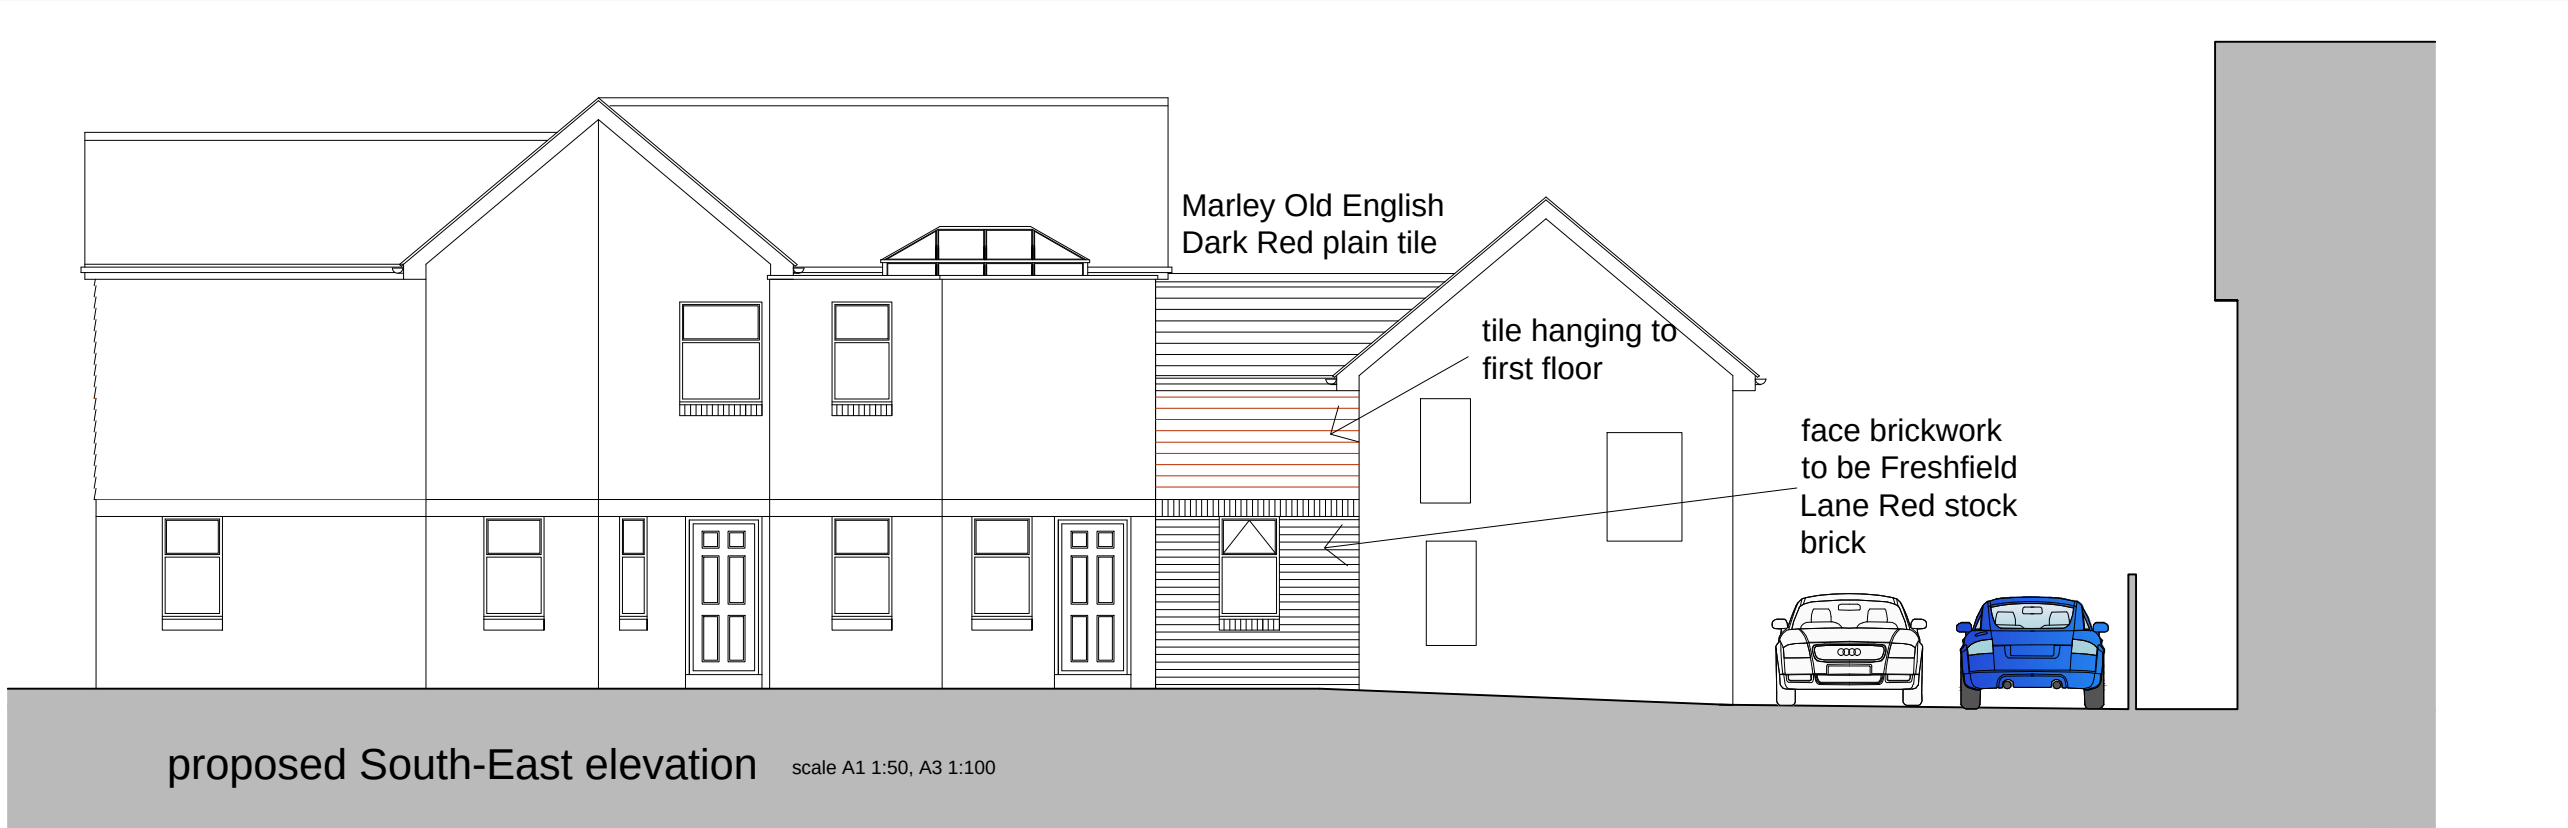

notes

this drawing is the copyright of the Holman Reading partnership llp and must not be reproduced in whole or part or used for the execution of works without their permission.

all dimensions to be checked on site prior to commencement of construction works and the architect notified of any discrepancy.

figured dimensions are to be used in preference to scaled dimensions.

no deviation from this drawing will be permitted without prior consent of the architect.

all drawings are prepared subject to a full measured and structural survey of the buildings and site.

all structural work is subject to the appointment of a structural engineer to confirm and agree the structural proposals.

os promap licence no. 100020449.

scale width 100mm @ a1 - 50mm @ a3

client

revision	notes	date	drawn	check
----------	-------	------	-------	-------

--	--	--	--	--

hrp

architects

holman reading

partnership llp

18 Limberline Spur

hilsea, portsmouth, hampshire, po3 5hj

tel: 023 9269 1843

fax: 023 9263 9722

email: info@hrp-architects.com

website: hrp-architects.com

project

Proposed development
at 2a New Road,
Bedhampton

detail

Proposed elevations

drawn

mmh

checked

date

July 15

status

Planning

a1 scale

as shown

a3 scale

8279 17

rev