

Cobden Arms
74-76 West Street
Havant

PROPOSED FIRST &
SECOND FLOOR
PLANS


Martin Critchley
Chartered Architect
7 North Street
Havant, Hampshire, PO9 1PW
023 92 474 919
critchleyarchitect@hotmail.com

Scale 1 : 100
Drawn MHC/JHL
Date 27/05/14

Revisions

A. Notes added. 02/07/14
B.
C.

1044-321 A

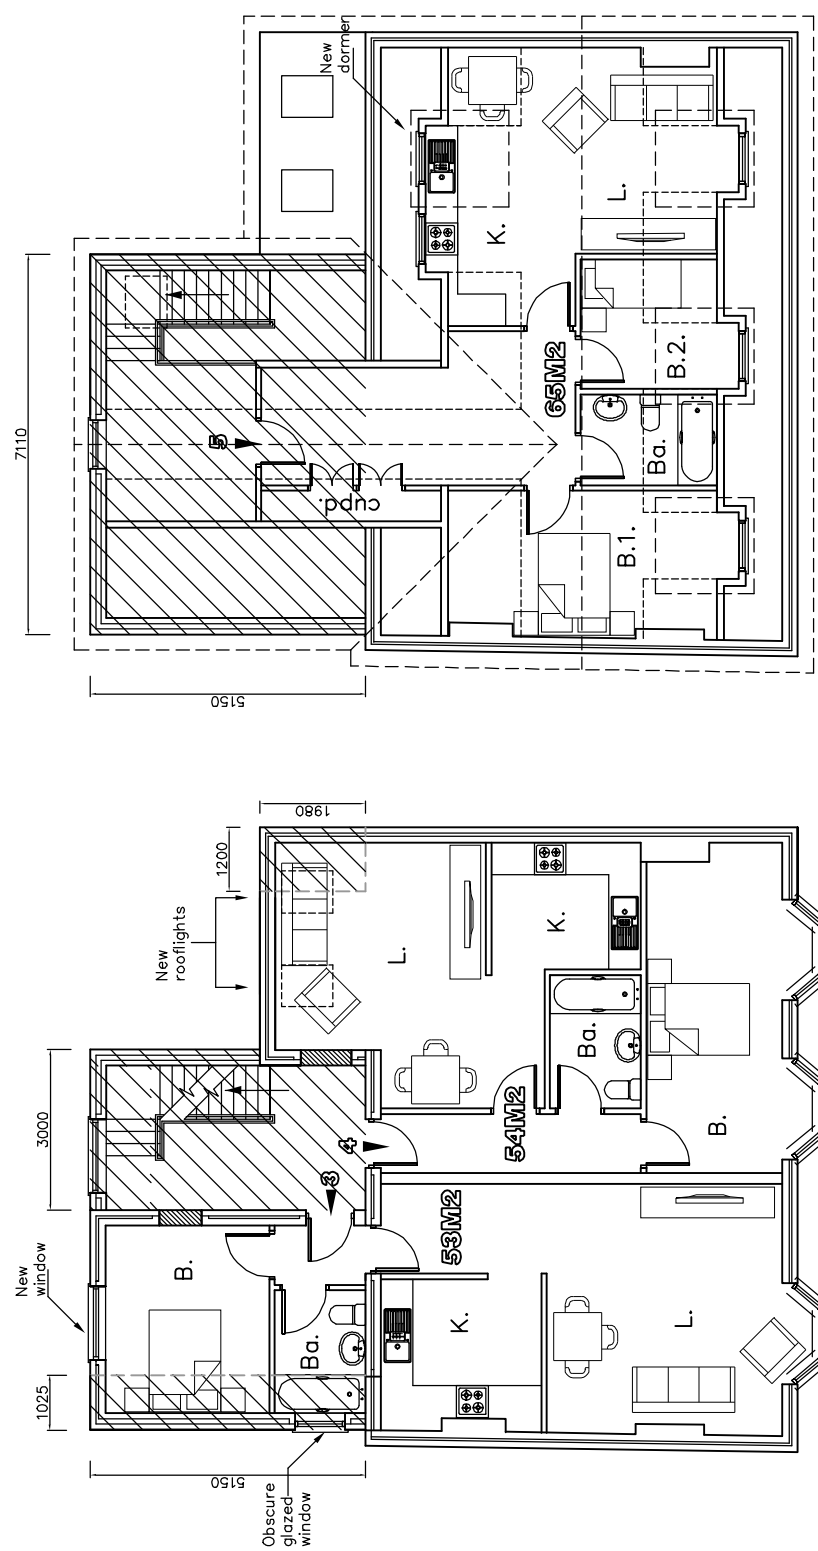

FIRST

SECOND

metres

10

20

30