



SUPERSEDED

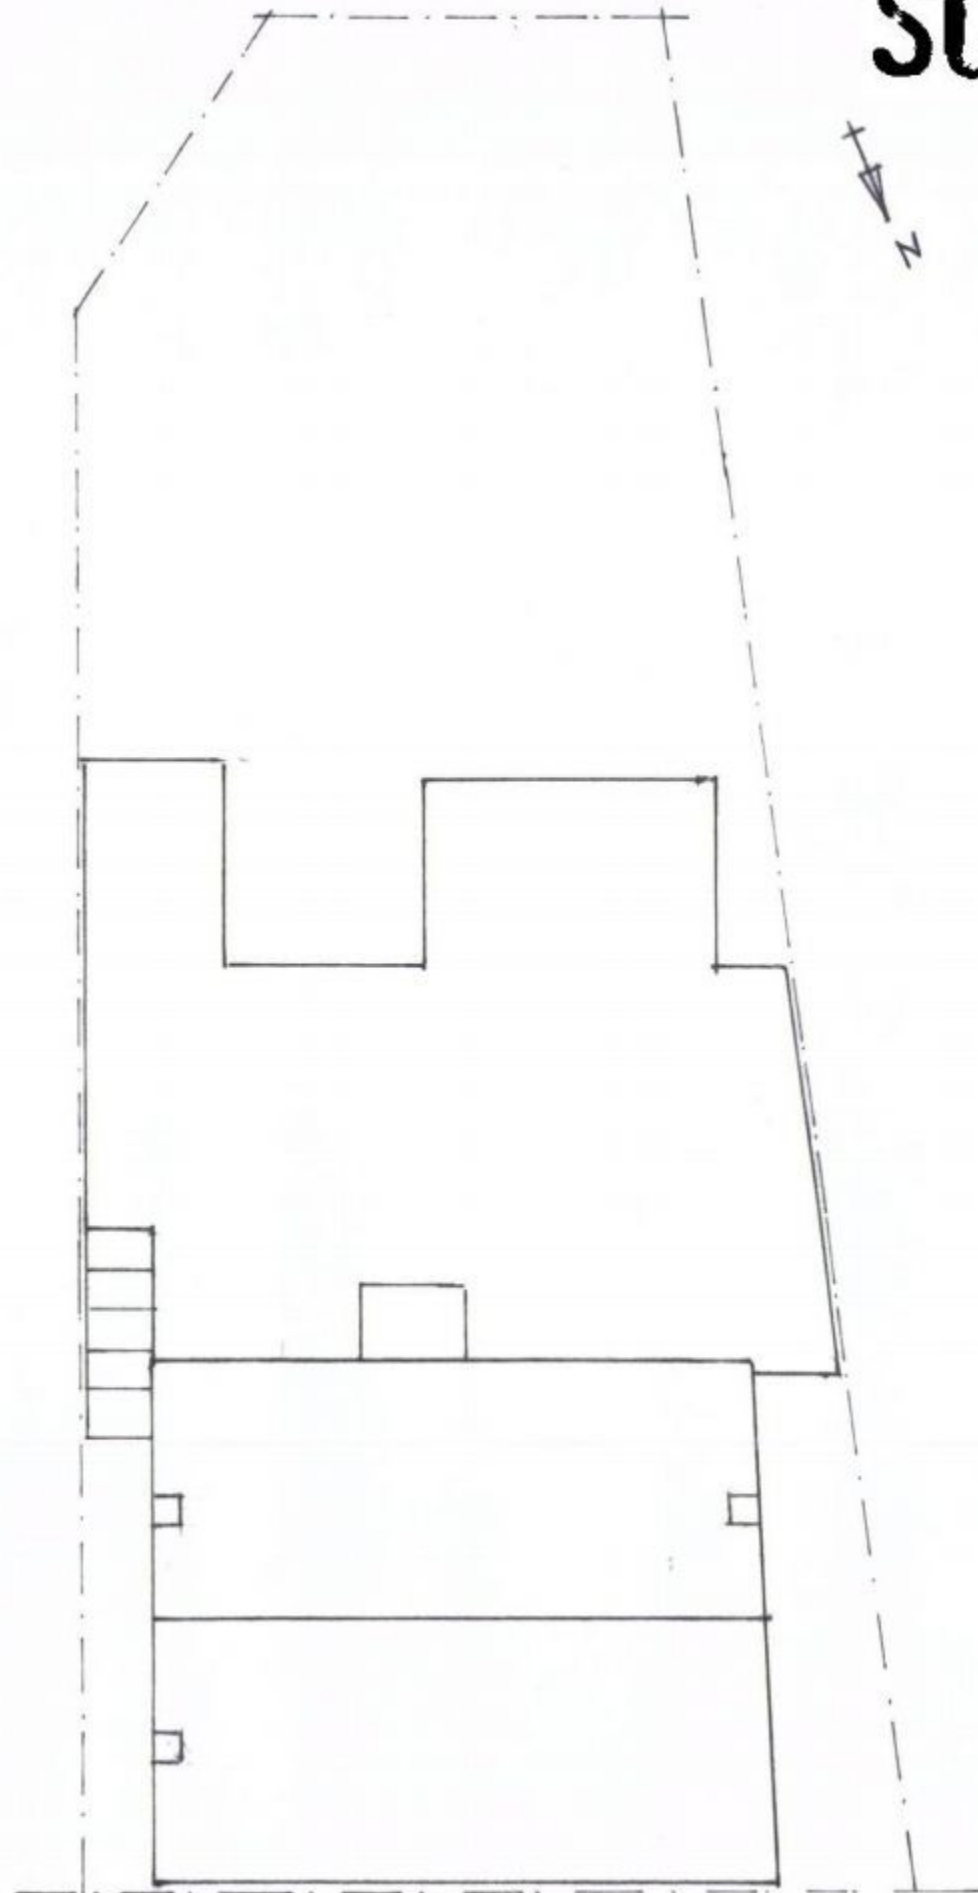

EXISTING

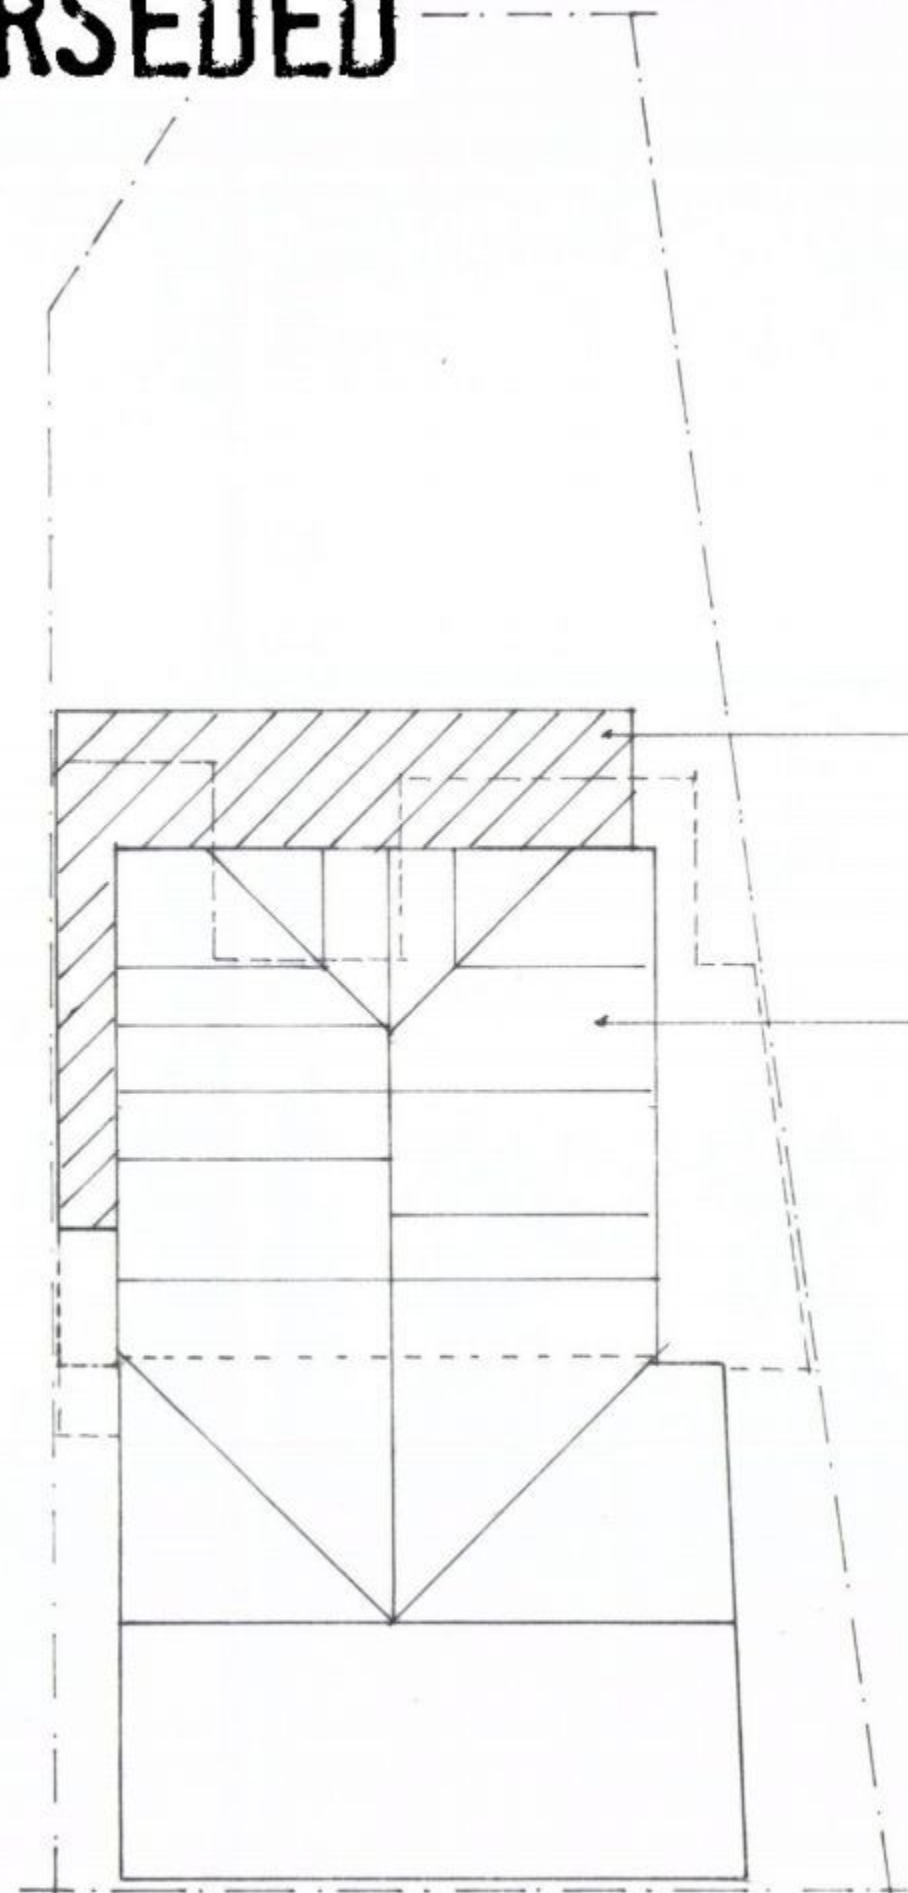

PROPOSED

PROPOSED SINGLE STOREY
REPLACEMENT EXTENSION

PROPOSED TWO STOREY
REAR EXTENSION

PROJECT: Proposed Extensions & Alterations

DRAWING: Roof / Block Plans SCALE: 1: 100

ADDRESS: 36-38 North Street
Emsworth PO10 7DG

CLIENT: Mr M Gupta TELE: [REDACTED]