



HAVANT BOROUGH
COUNCIL

- 7 JAN 2015

RECEIVED

Department of Planning and
Development
Havant Borough Council
Public Service Plaza
Civic Centre Road
Havant
Hampshire
PO9 2AX

Developer Services
Southern Water
Sparrowgrove House
Sparrowgrove
Otterbourne
Hampshire
SO21 2SW

Tel: 0330 303 0119

Email: developerservices@southernwater.co.uk

Your Ref
APP/14/01280

Our Ref
PLAN-008475

Date
05/01/2015

Dear Sir

Proposal: Single storey rear extension following removal of existing conservatory.

Site: 9 Lansdowne Avenue, Waterloo, PO7 5BL.
APP/14/01280

Thank you for your letter of 23/12/2014.

It appears that the developer is intending to build close/over to a public foul sewer which is crossing the site. Building over a "public sewer" is not normally permitted by Southern Water.

However, under certain circumstances building over a minor sewer may be allowed. The conditions associated with the buildover/close to a sewer are contained in Southern Water guidance notes which are available at: www.southernwater.co.uk. A formal application to build close to the sewer will required to be submitted by the applicant.

Due to changes in legislation that came in to force on 1st October 2011 regarding the future ownership of sewers it is possible that a sewer now deemed to be public could be crossing the above property. Therefore, should any sewer be found during construction works, an investigation of the sewer will be required to ascertain its condition, the number of properties served, and potential means of access before any further works commence on site. The applicant is advised to discuss the matter further with Southern Water, Sparrowgrove House, Sparrowgrove, Otterbourne, Hampshire SO21 2SW (Tel: 0330 303 0119) or www.southernwater.co.uk.

Southern Water requires a formal application for a new connection to the public foul and surface water sewer to be made by the applicant or developer.

We request that should this application receive planning approval, the following informative is attached to the consent:

"A formal application for connection to the public sewerage system is required in order to service this development, Please contact Southern Water, Sparrowgrove House, Sparrowgrove, Otterbourne, Hampshire SO21 2SW (Tel: 0330 303 0119) or www.southernwater.co.uk".

Yours sincerely

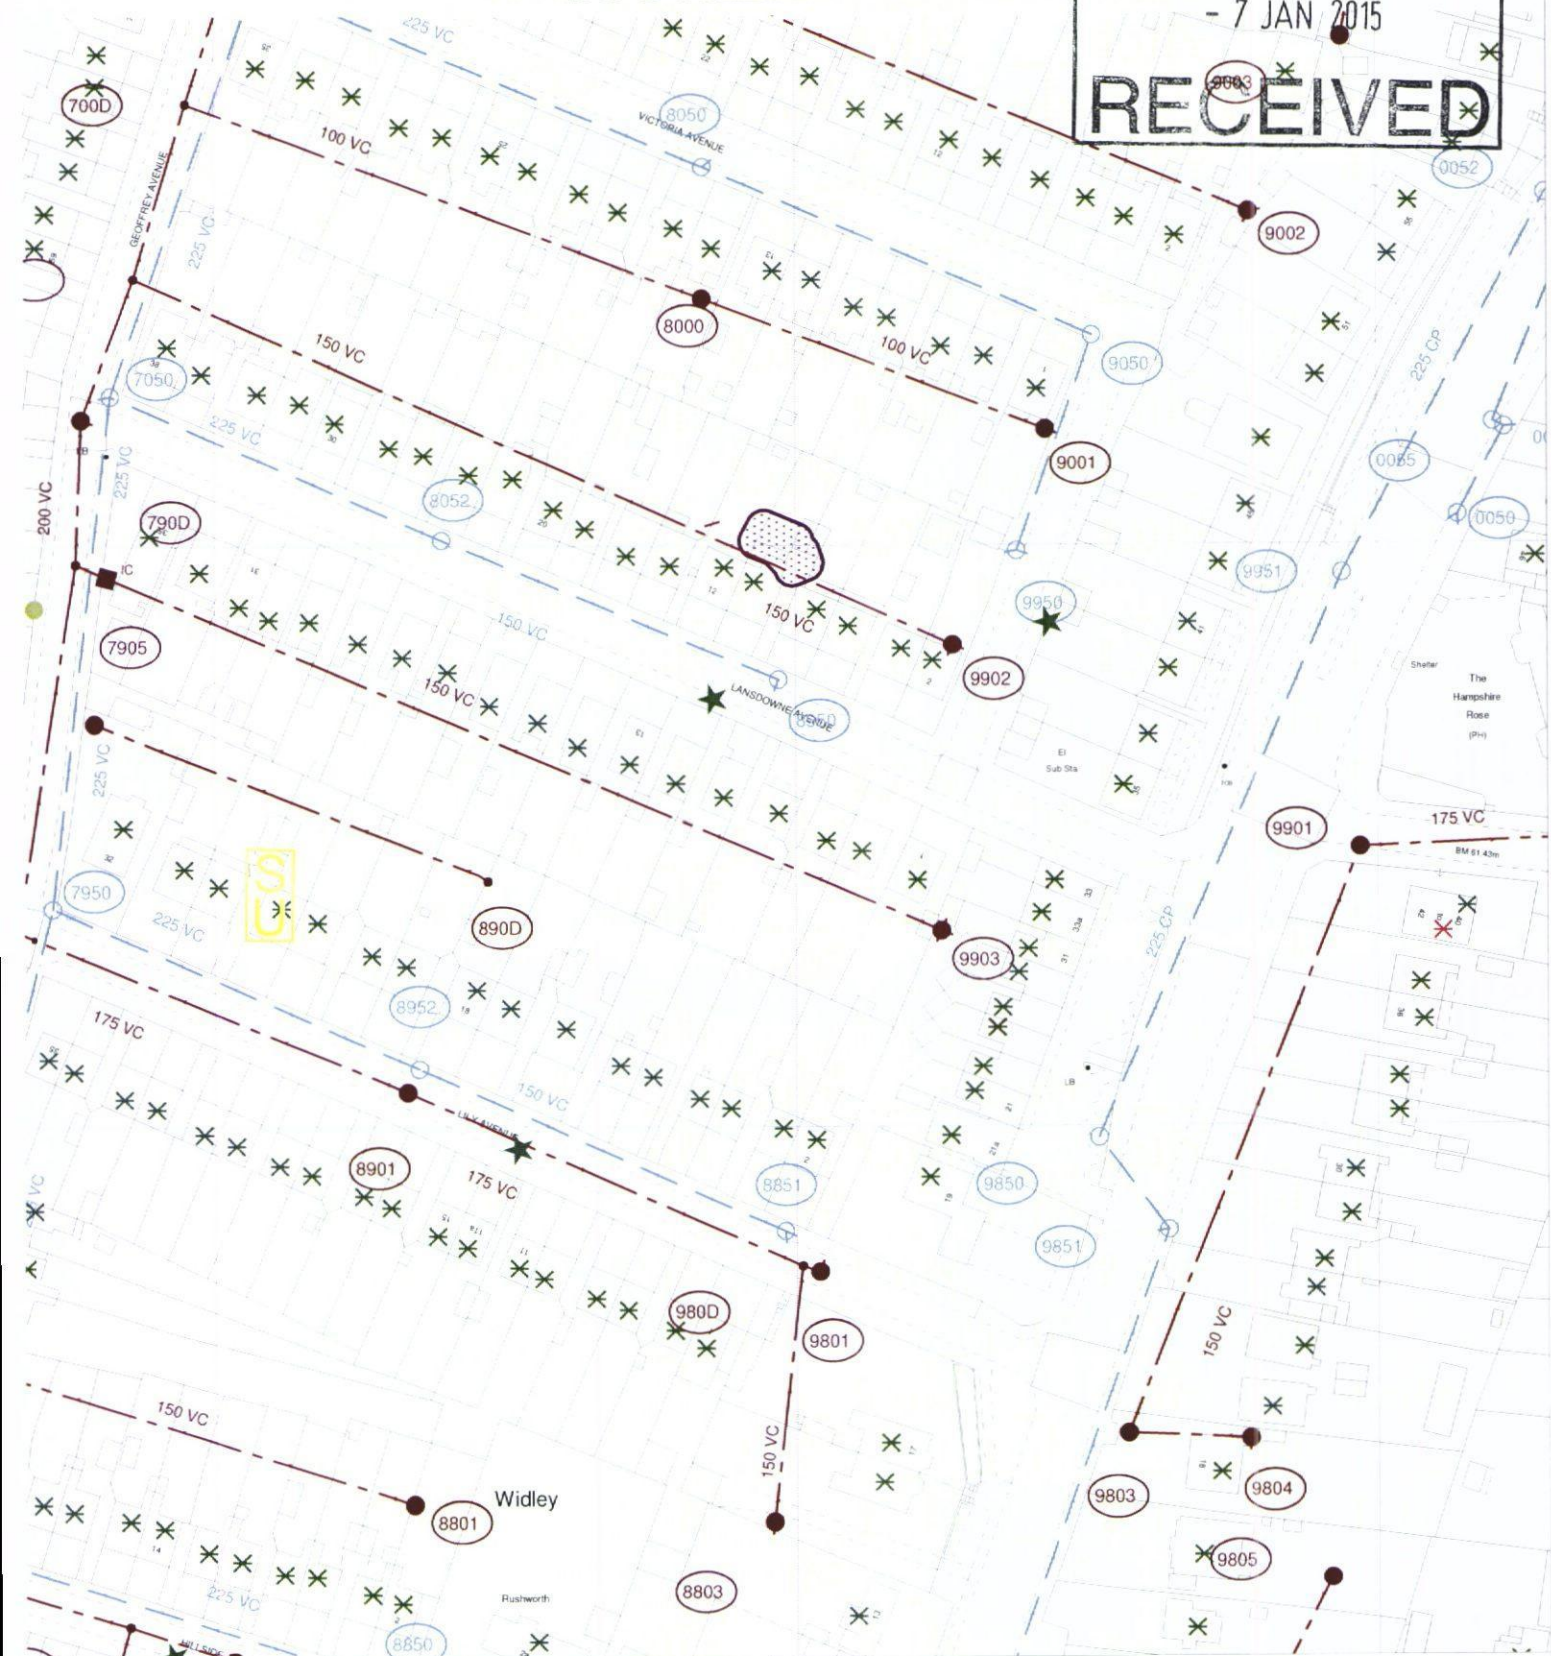

Developer Services

SOUTHERN WATER

HAVANT BOROUGH COUNCIL

- 7 JAN 2015

RECEIVED



The positions of pipes shown on this plan are believed to be correct, but Southern Water Services Ltd accept no responsibility in the event of inaccuracy. The actual positions should be determined on site.

Based upon Ordnance Survey Digital Data with the permission of the controller of H.M.S.O. Crown Copyright Reserved Licence No. WU 298530

O.S. REF: SU6606NE

Scale: 1:1250

Screen Print

WARNING: BAC pipes are constructed of Bonded Asbestos Cement

WARNING: Unknown (UNK) materials may include Bonded Asbestos Cement

Southern Water

Printed By: reddyman

Date: 5-1-2015

Southern Water MapGuide Browser

Requested By: