
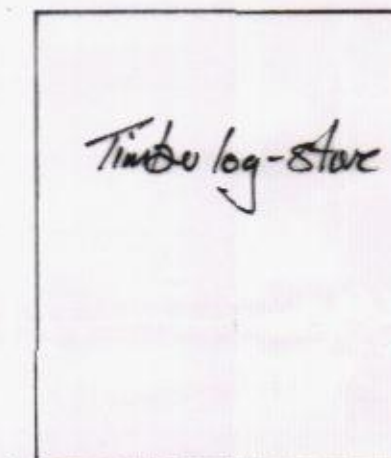
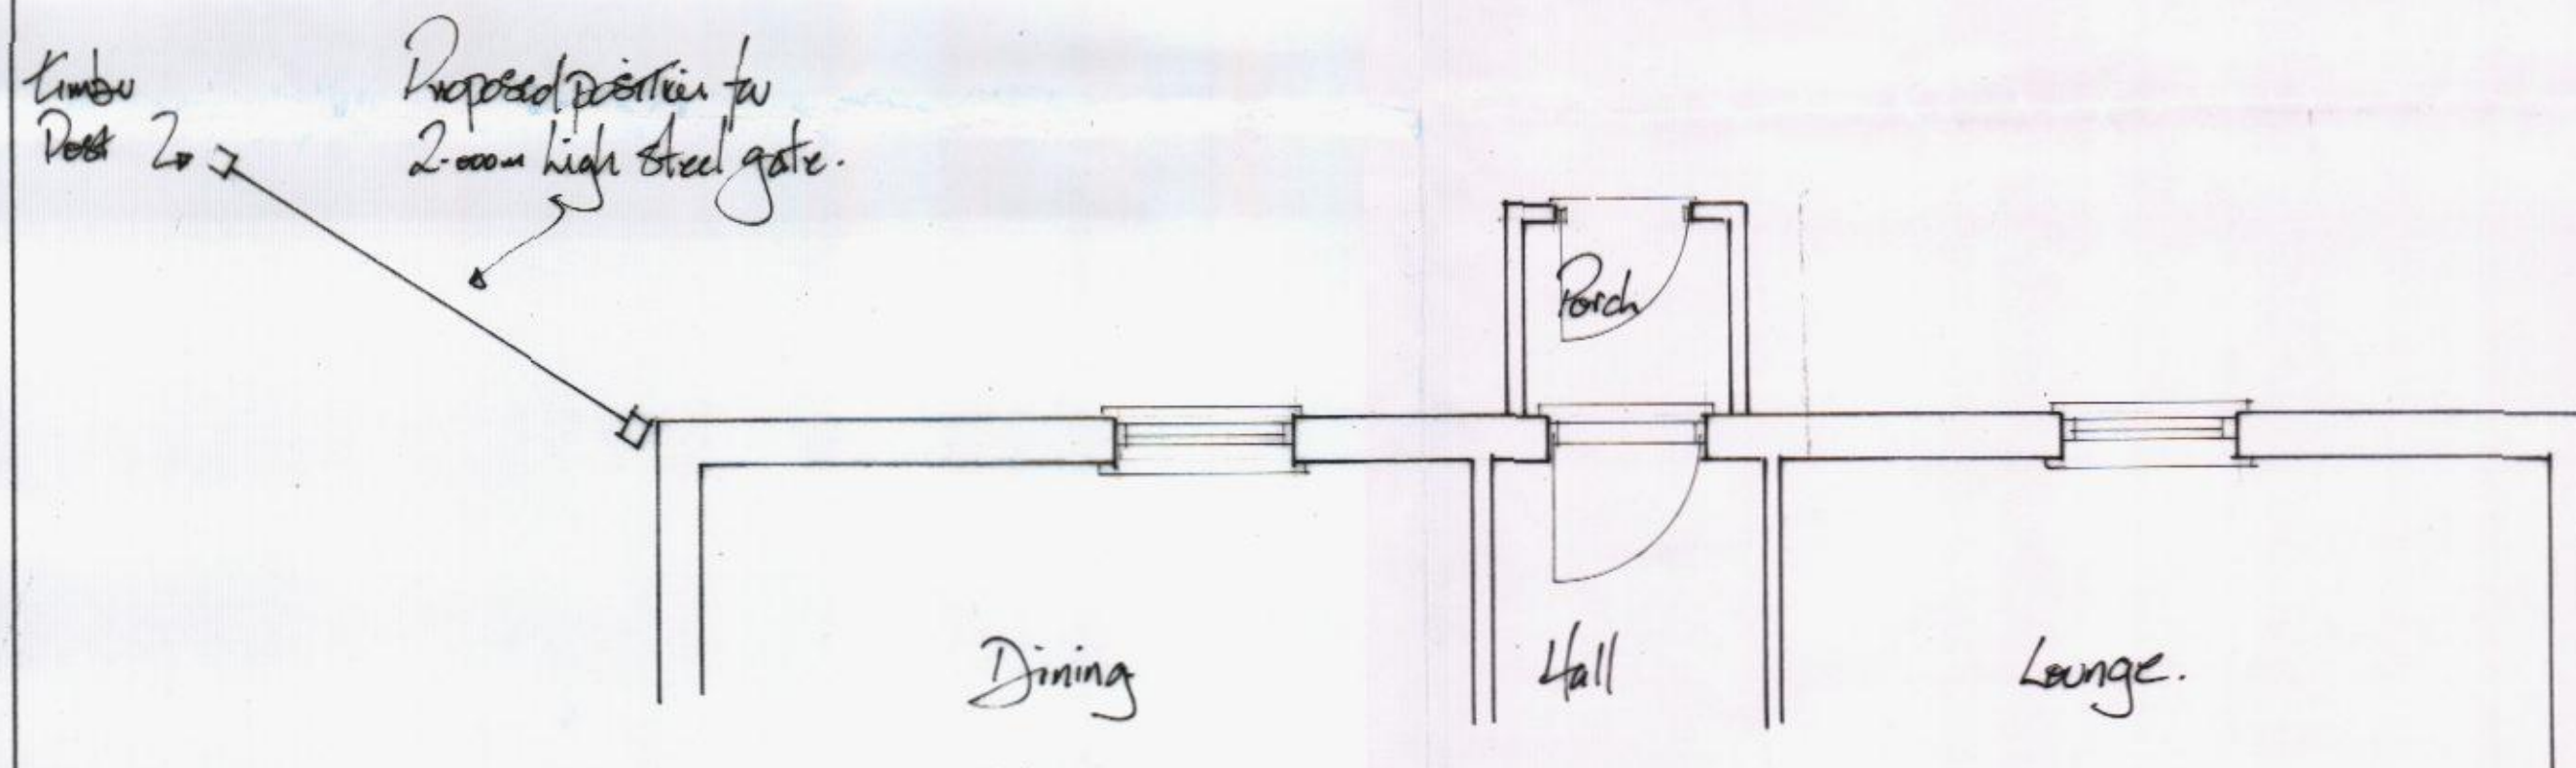
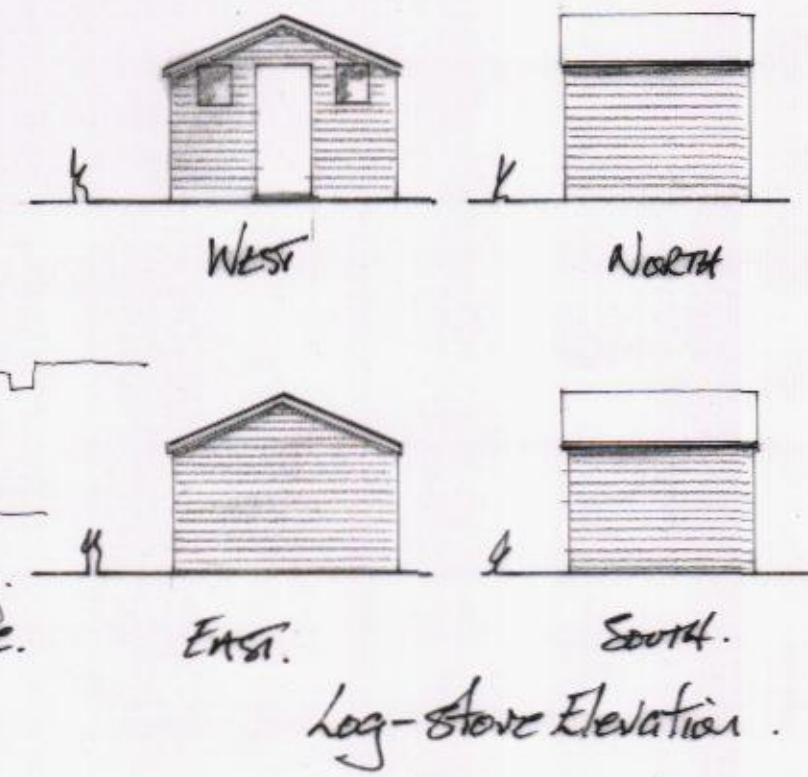
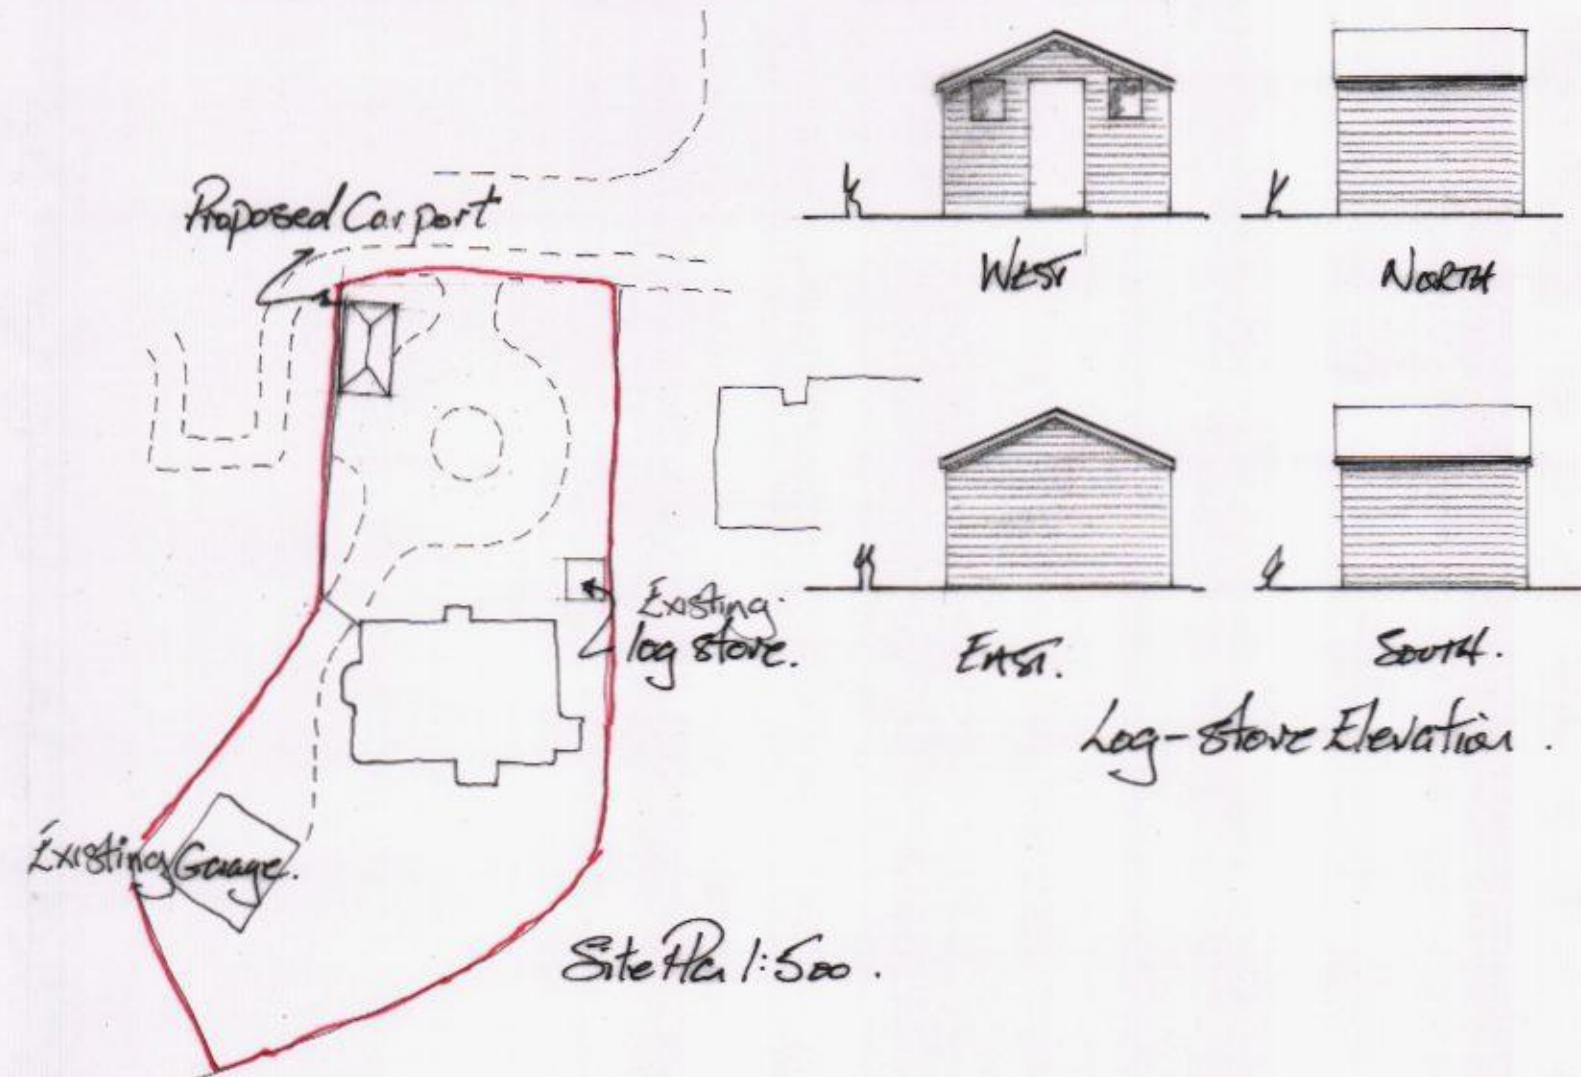


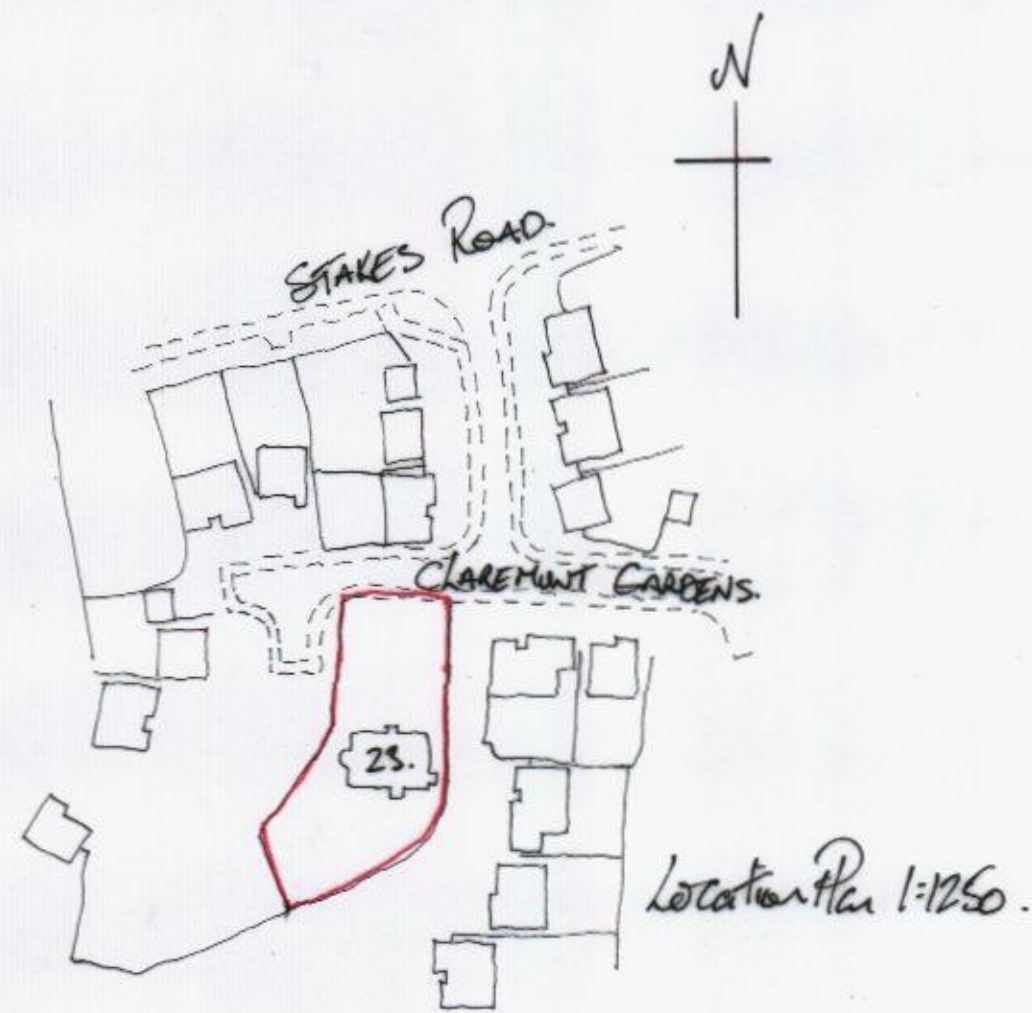

Boundary

Note:

| A | Date | Revision |
|---|------|----------|
|   |      |          |

© copyright

Client

Ms T. White.

Job Title

Proposed security gate  
and timber log-store  
23 Claremont Gardens.

Drawing Title

HAVANT BOROUGH  
COUNCIL

17 SEP 2015

RECEIVED

Scale 1:50 & 1:100.

Date May 2007. Drawn by

Drg. No.

Rev.