

GENERAL NOTES


This scheme is subject to Town Planning and all other necessary consents. Dimensions, areas and levels where given are only approximate and subject to site survey. All dimensions are to be checked on site. Do not scale other than for Planning purposes. This drawing is to be read in conjunction with all relevant consultants and/or specialists drawings documents and any discrepancies or omissions shall be referred to the relevant consultants before the affected work commences. All queries relating to design of foundations, floor slabs and any structural elements are to be referred to the structural engineering consultant for resolution. All feasibility studies are subject to full site survey. The workmanship of all relevant trades and building operations shall comply with the Construction Skills Strategy (SS) 2000:1989 parts 1-15 inclusive.

All design and construction is to be in accordance with the Construction, Design and Management Regulations 2007

NOTES

DRAWING TO BE VIEWED IN CONJUNCTION WITH PROPOSED FENCE LOCATION PLAN.
DRAWING CHQ.08.8455-PL117 B

PLANNING

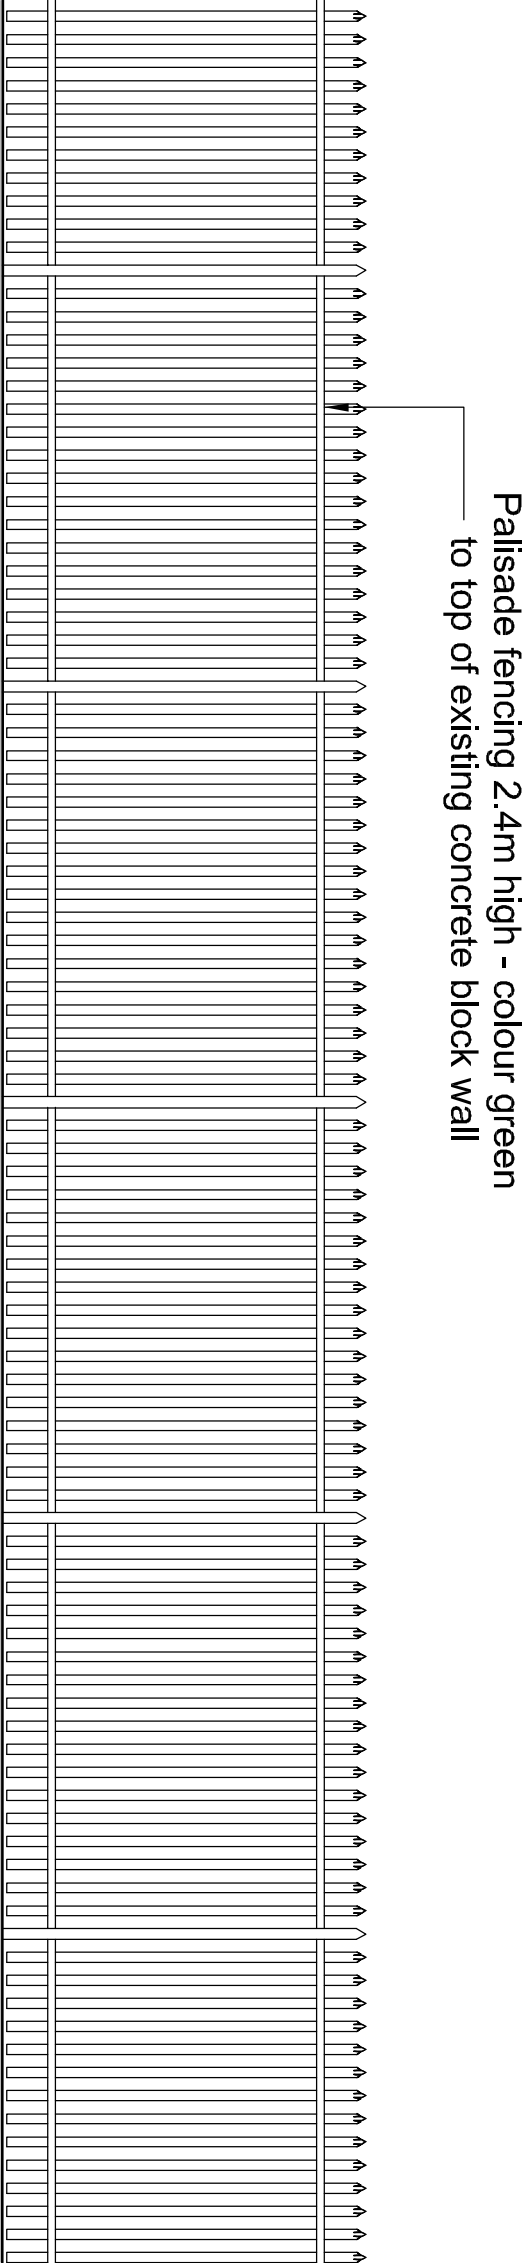


Palisade fencing 2.4m high - colour green
to top of existing concrete block wall

Existing retained concrete block wall

ELEVATION OF PALISADE FENCE



TYPICAL EXAMPLES OF PROPOSED PALISADE FENCE - Colour to be Green

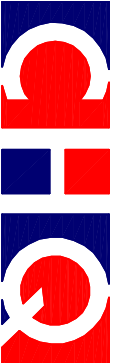

PARTNERSHIP
Architects • Building Surveyors

CHQ Partnership Ltd.
Tamney House, 23 High Street
Baldock, Hertfordshire SG7 8BE
Telephone: (01462) 885110
Facsimile: (01462) 885098
Email: info@chqpartners.co.uk
www.chqpartners.co.uk



Proposed
Palisade Fence

Hambledon Road
Waterlooville
Hampshire, PO7 7UA

Sainsbury's

REV	DATE	BY
CLIENT		

DATE	17.07.12	DRAWN	JW
SCALE	1 : 50 @A3	CHECKED	

CHQ.08.8455-PL122