

All feasibility studies are subject to full site survey.
All dimensions are to be checked on site. Do not scale.
Any discrepancies, errors or omissions to be reported to the Architect.

WATERLOOVILLE


EXISTING SAINSBURY'S CAR PARKING

Standard Car Parking	396
Disabled Parking Spaces	25
Parent & Child Spaces	17
Total Car Parking Spaces	438
Trolley Bays	12
Recycling	Y

Parking Space Ratio (GEB / Total Spaces (minus disabled))

1:24.6

Store outline

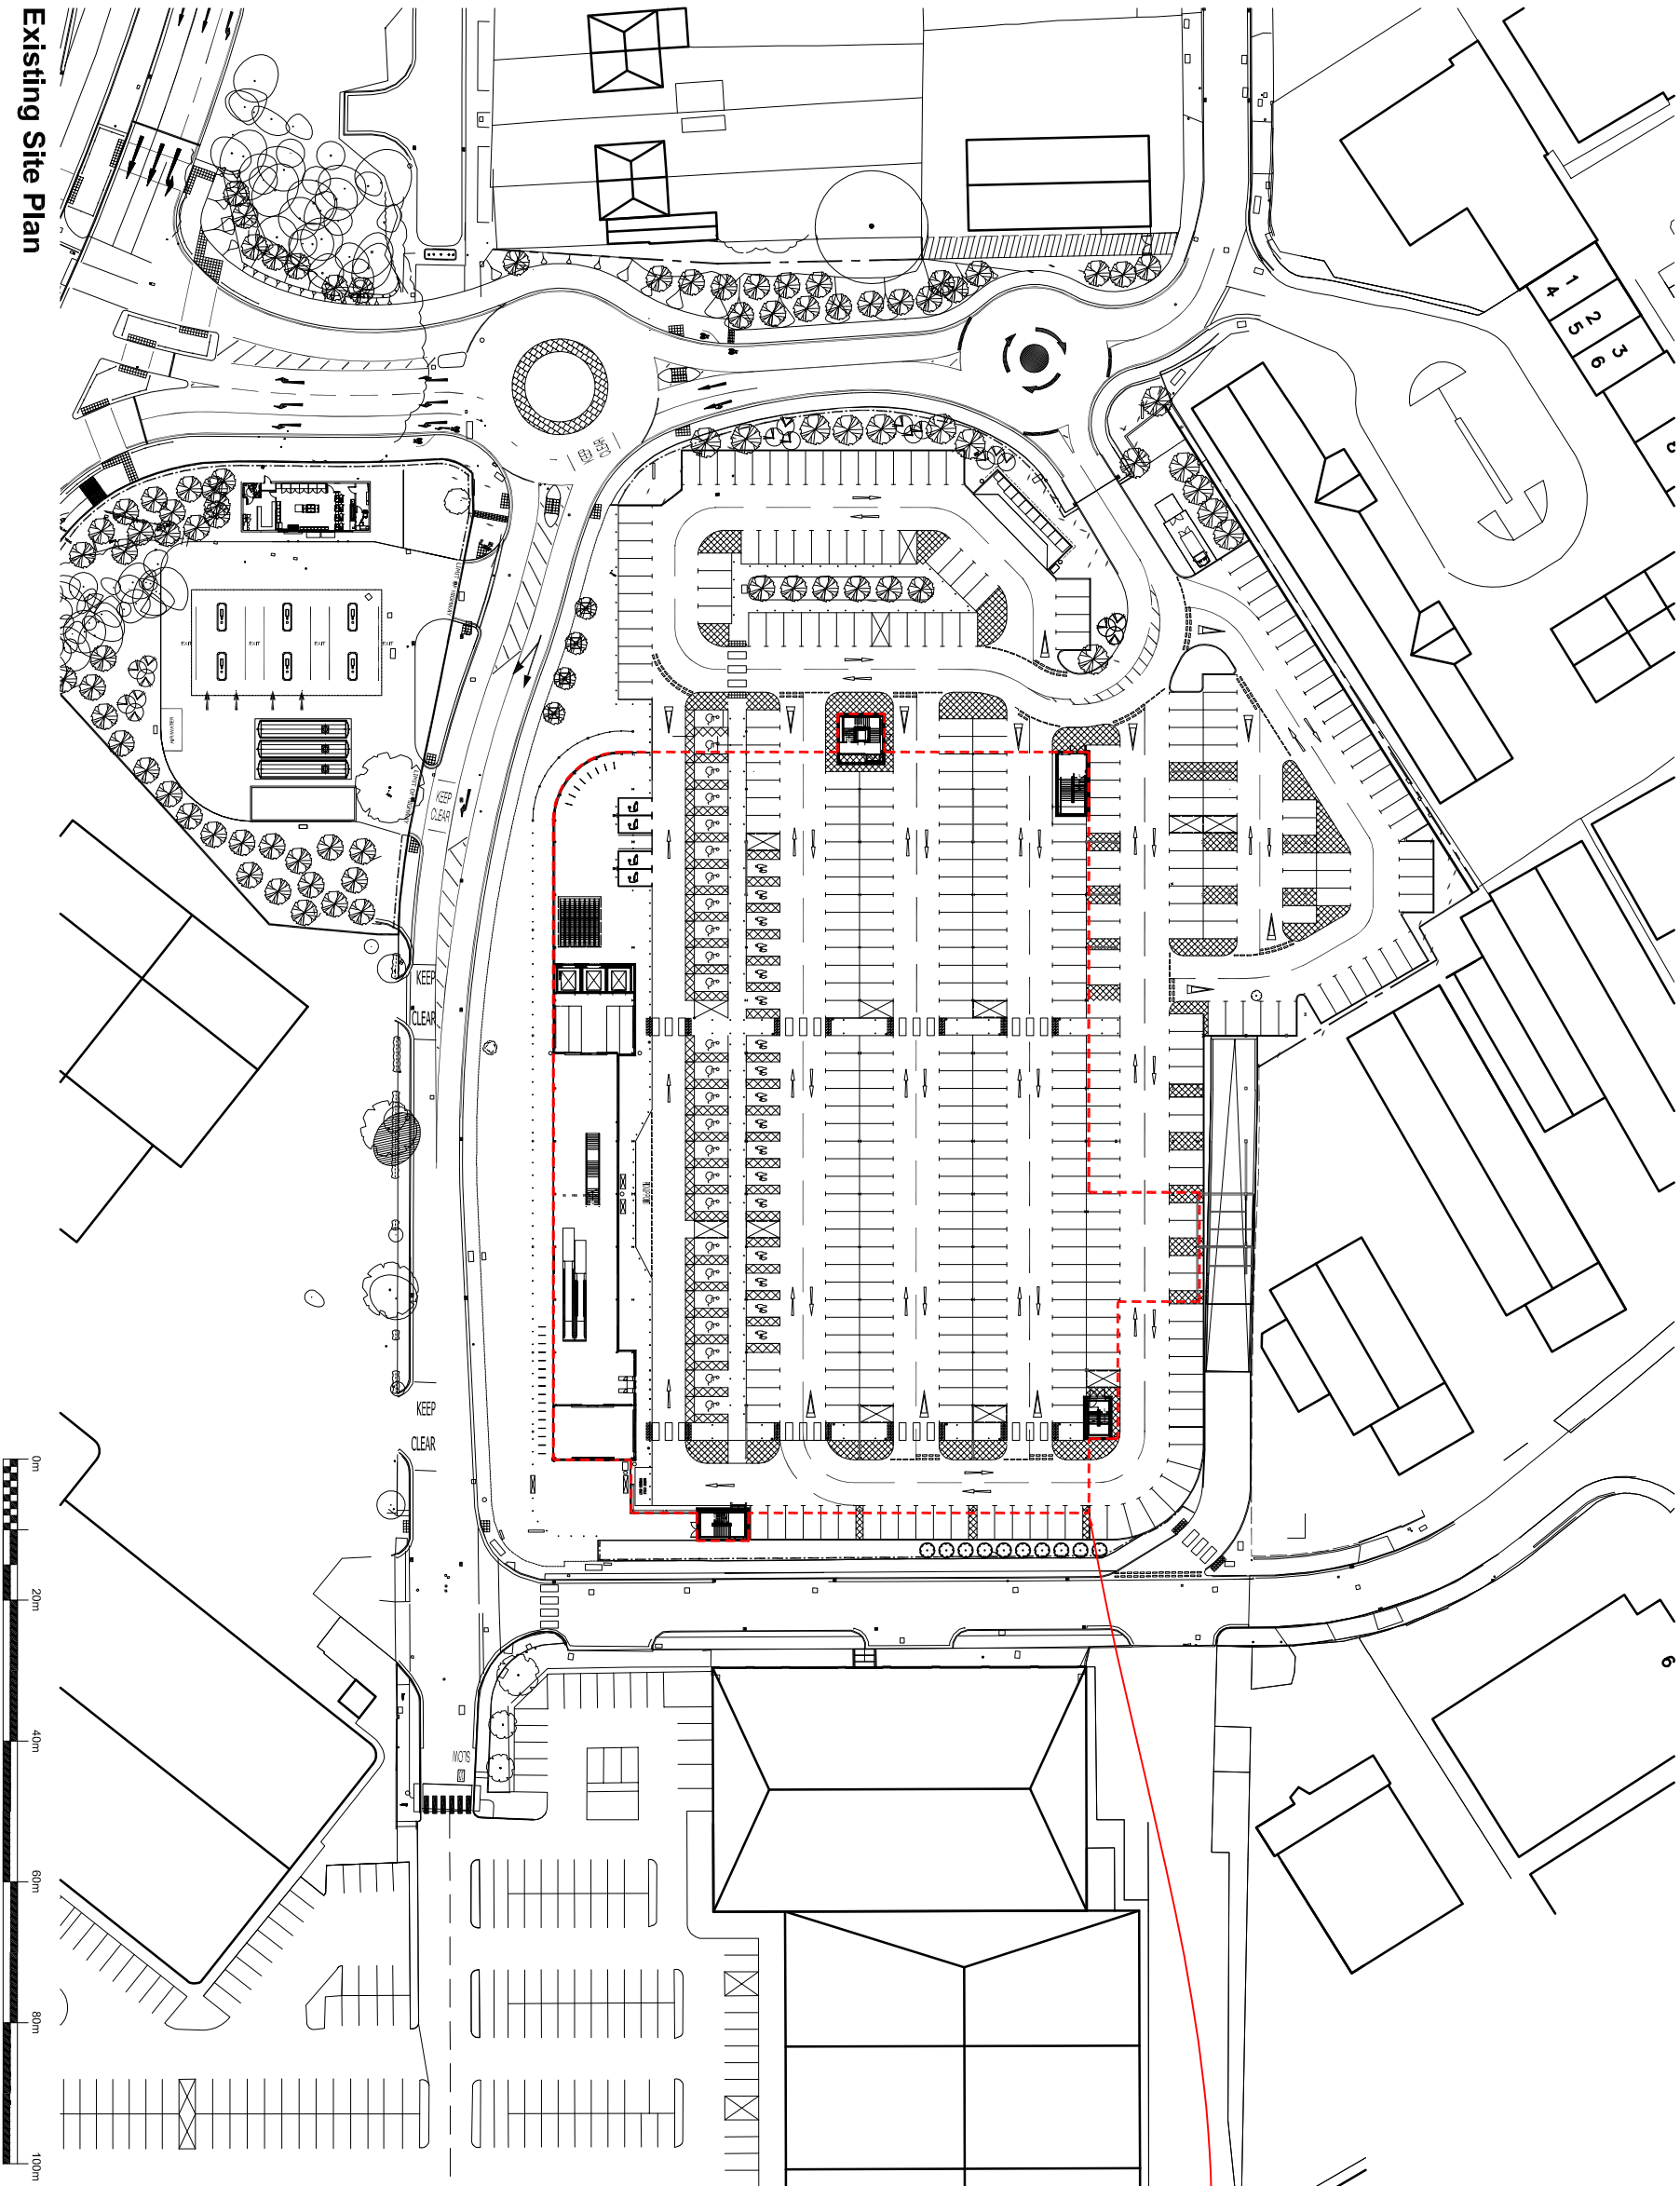

Existing Site Plan

CLIENT

Sainsbury's

GENERAL NOTES

All drawings are subject to full site survey. All dimensions are to be checked on site.

SCALE

NORTH

REV. DESCRIPTION

DATE INITIALS

ISSUE

PLANNING



PROJECT
Sainsbury's
Hambleton Road,
WATERLOOVILLE,
PO7 7UL

DRAWING
Existing Site Plan

DATE	Sept 2015	DRAWN	EM
SCALE	1:1000@A3	CHECKED	

CHQ.15.11604-PL02