PERMIT

PROPOSED REPLACEMENT CARPORT.
28, BACON LANE, HAYLING ISLAND, HANTS.
FOR MR & MRS R. WEST.

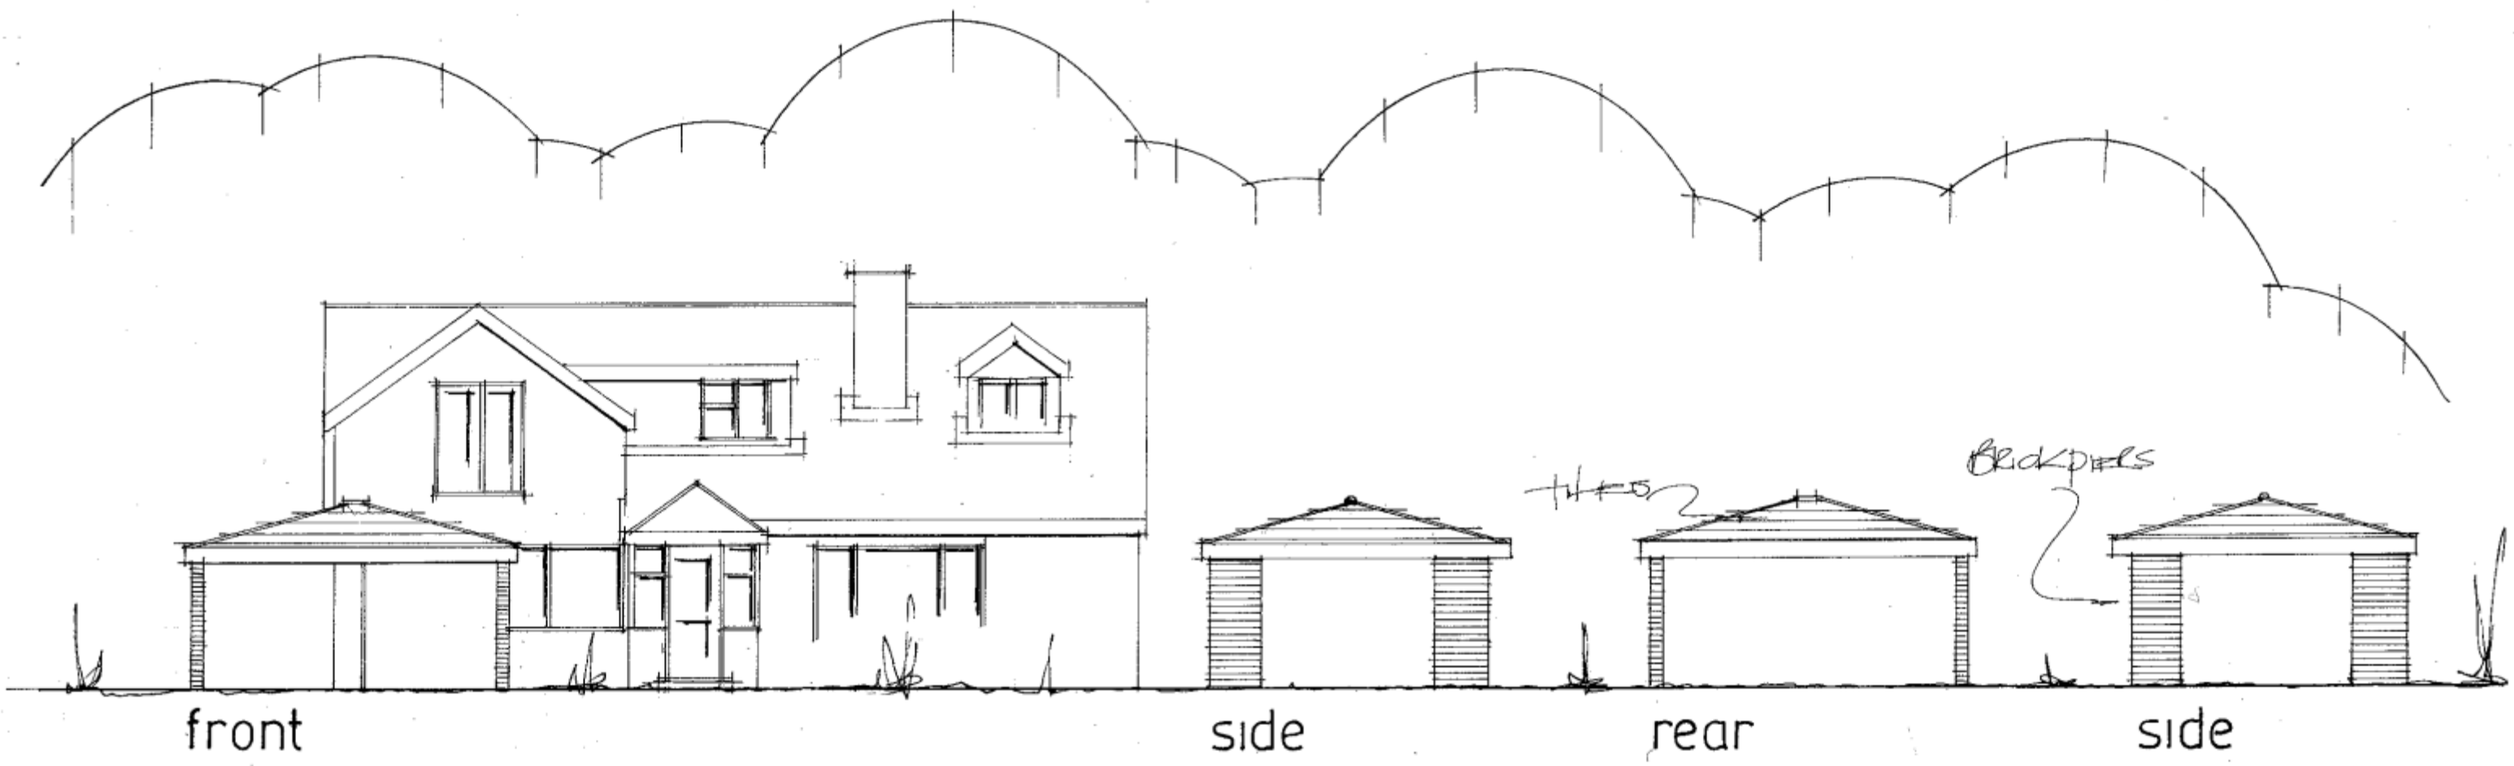

ELEVATIONS

date nov 2011
scale 1:100
(PLANNING ONLY DRAWING)

PETER J. WALKER MRICS
CHARTERED SURVEYOR
182 SEAFRONT, HAYLING ISLAND, HANTS
PO11 9 AN

TEL: 02392 467571