




PERMIT

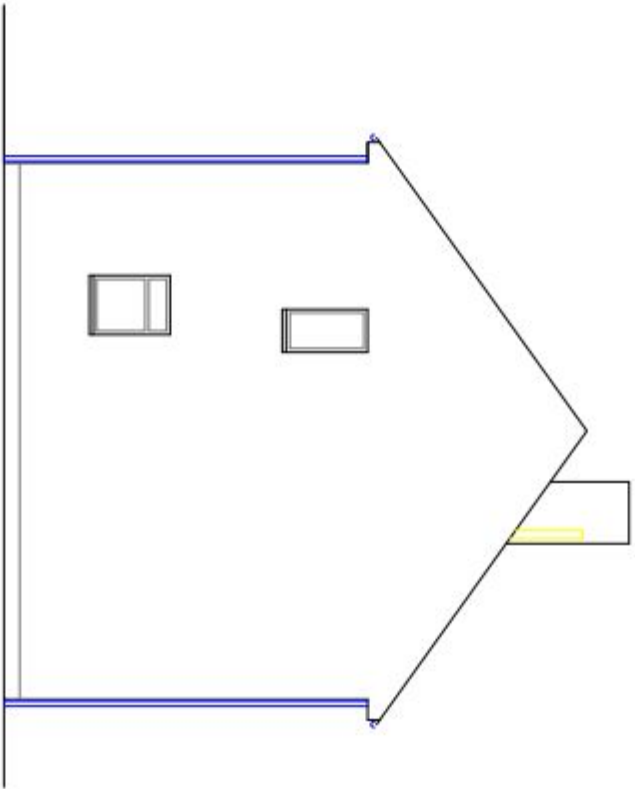


EXISTING WEST GABLE ELEVATION

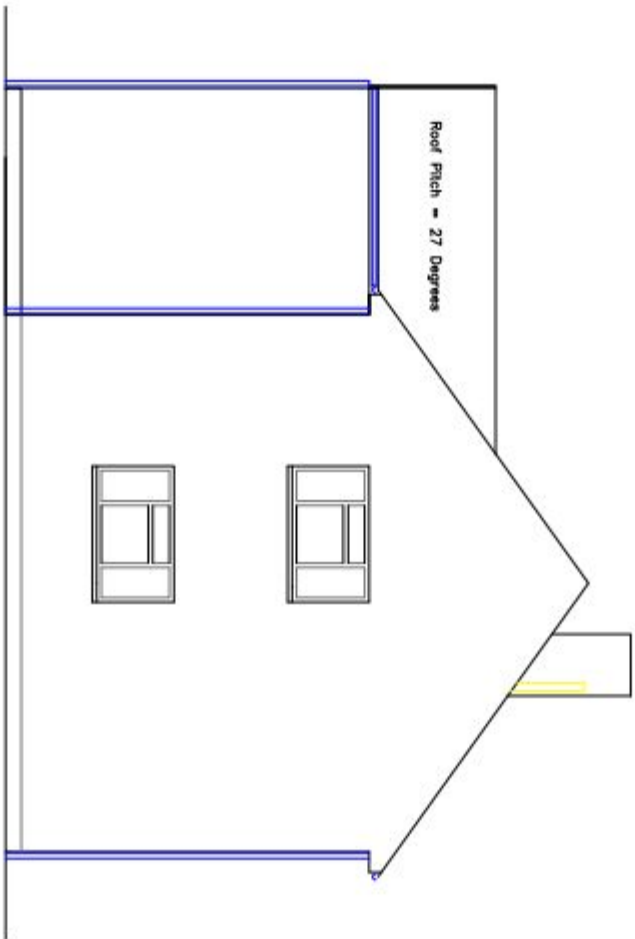

PROPOSED WEST GABLE ELEVATION

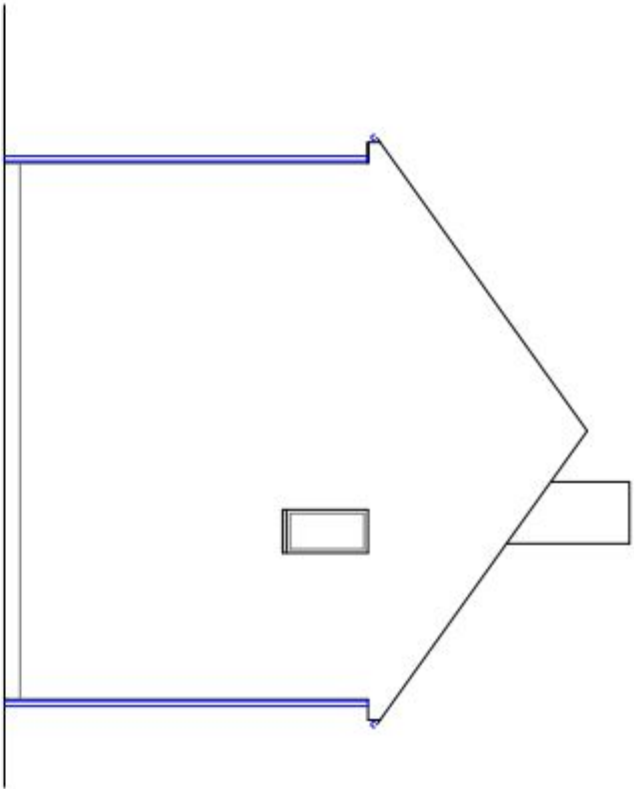

EXISTING EAST GABLE ELEVATION

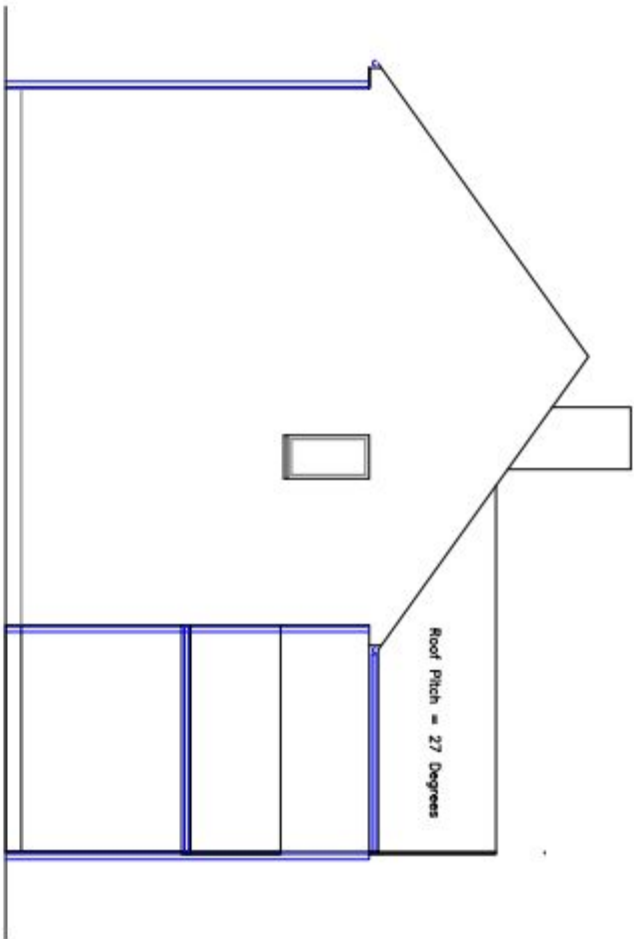

PROPOSED EAST GABLE ELEVATION

Drawing Name: Gable End Elevations (27 Degree Extension Pitch)	
Ref: BR02/07	Rev: A
Scale: 1:100	Paper Size: A3