


HIGHWAY AT HAVANT IN THE BOROUGH OF HAVANT

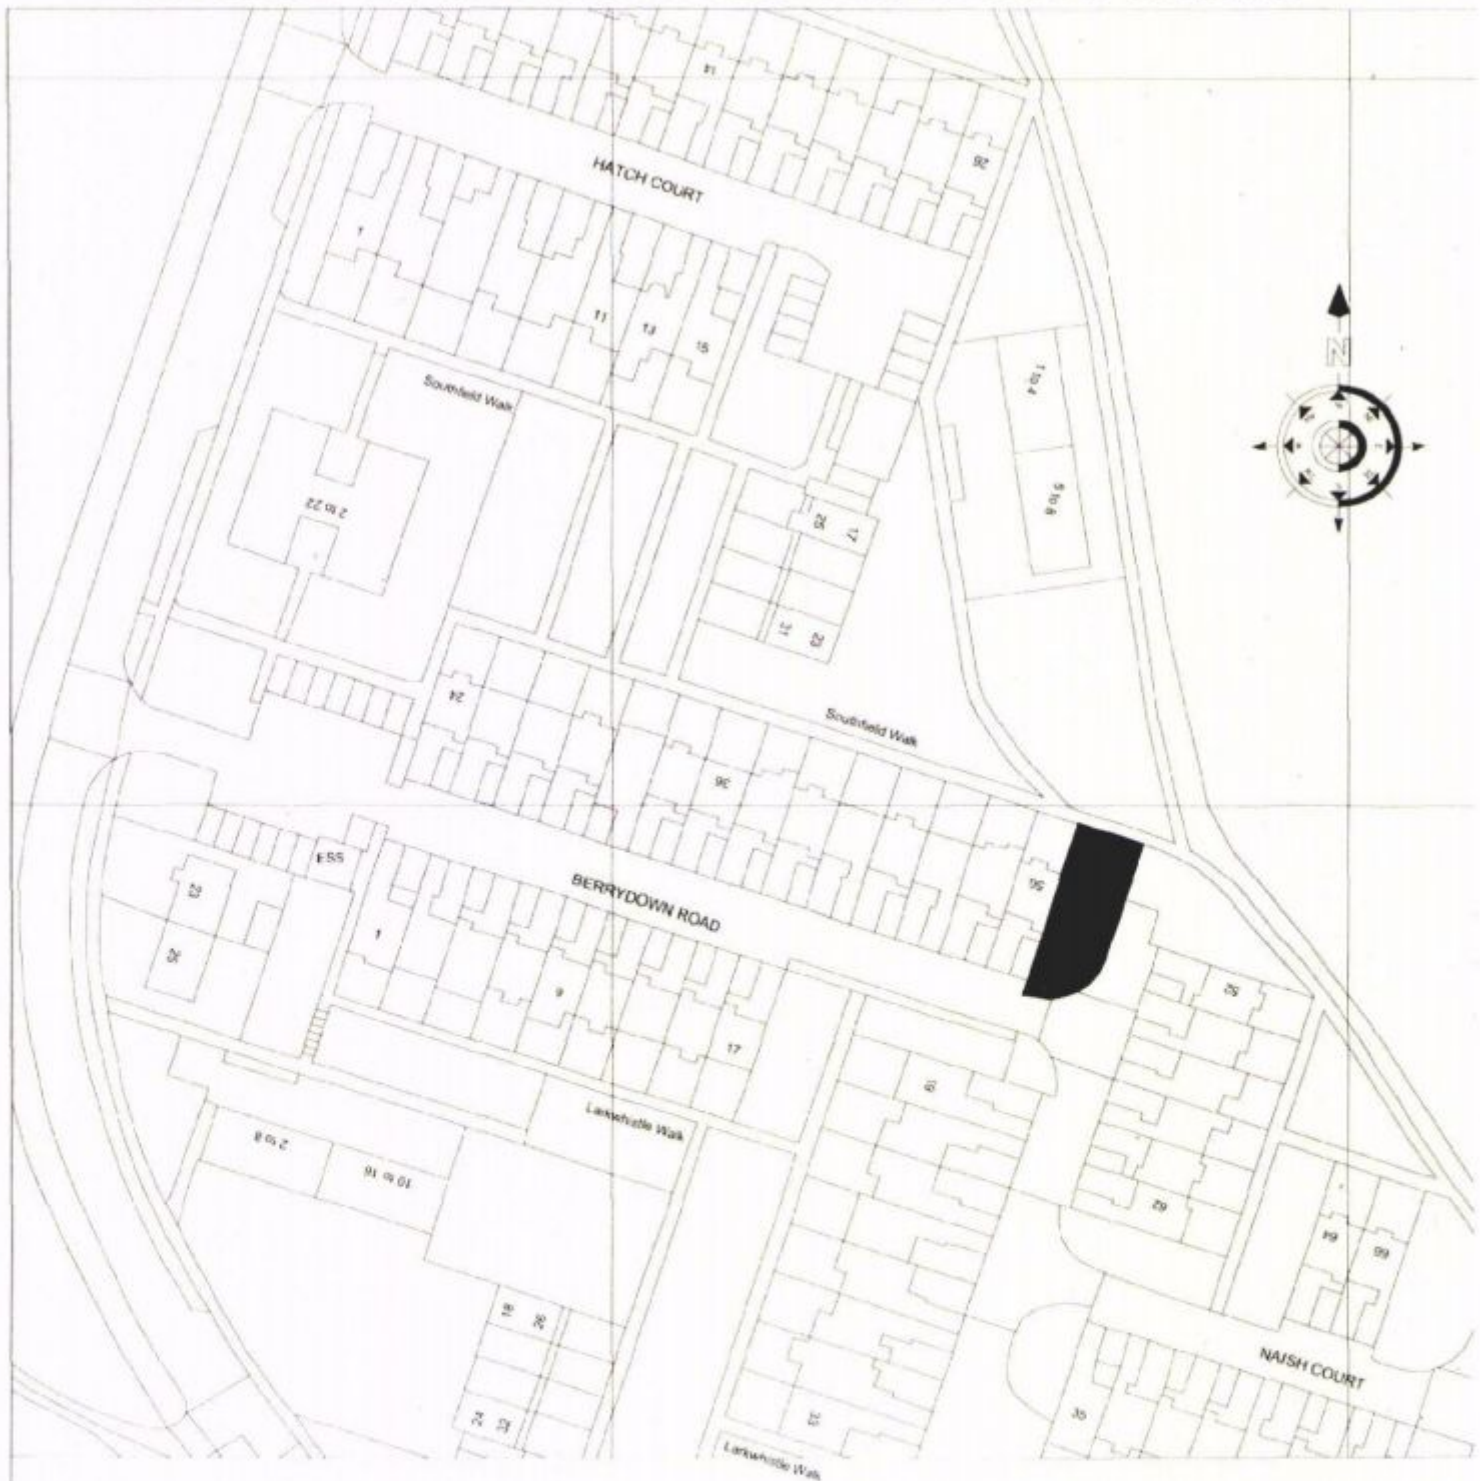

Key	Scale 1:1000 at A4	National Transport Casework Team	Signed by Authority of the Secretary of State
Highway to be stopped up		Department for Transport	on 2015
		Plan No: NATTRAN/SE/S247/1980	Signature
			VICTORIA POINTER An Official in the National Transport Casework Team Department for Transport