




LATITUDEPORTAL_SV0000_2008-12-16

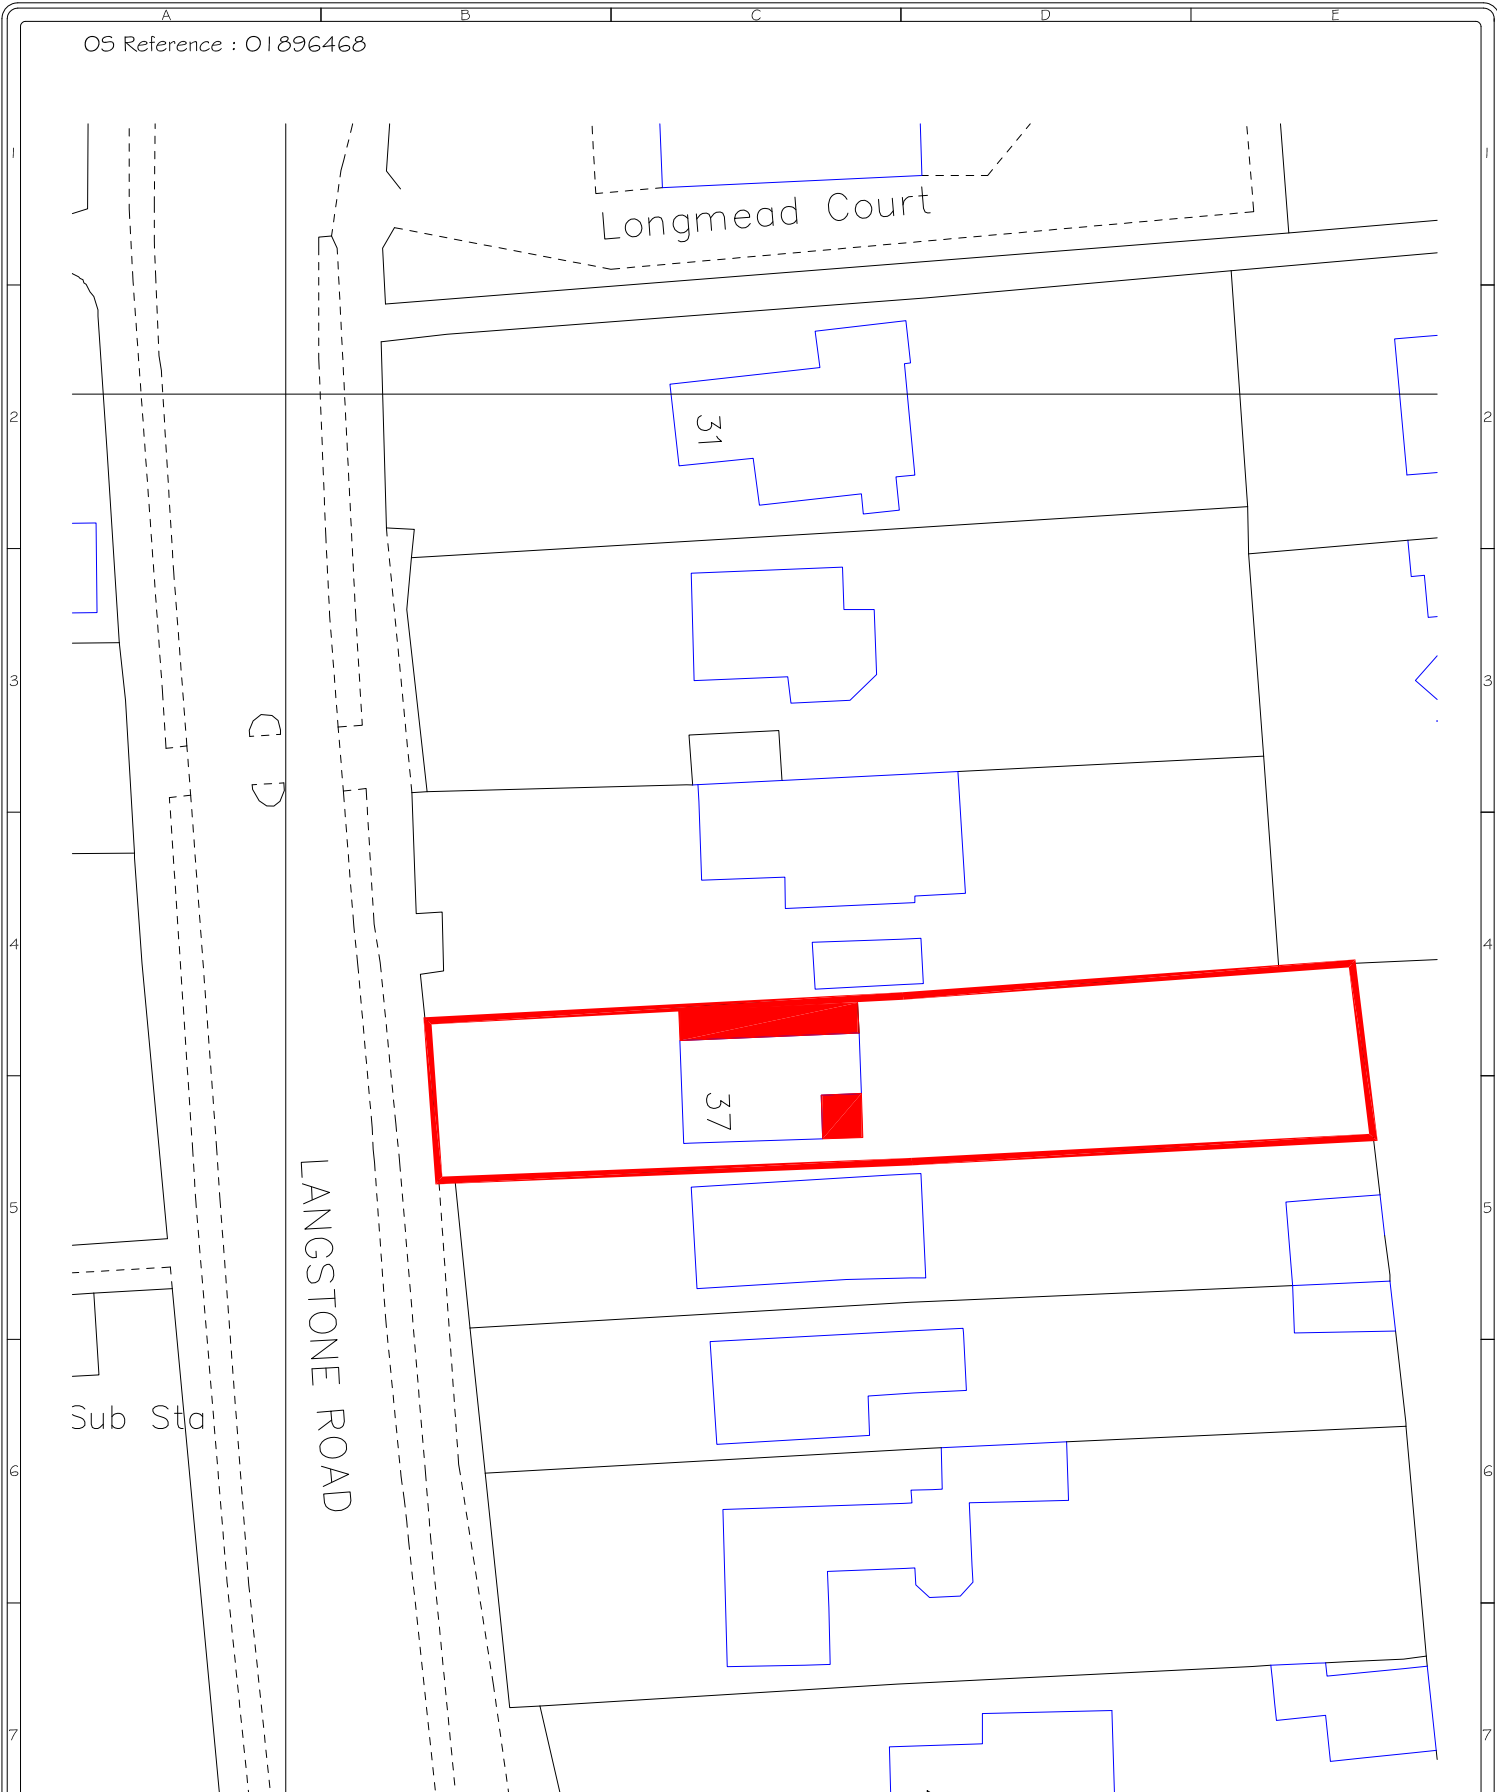

ArtisanSurveyors
 Suite 9, Mitchell Point
 Ensign Way
 Hamble-le-Rice
 Southampton
 Hampshire
 SO31 4RF

 T : 02380 982598
 office@artisansurveyors.co.uk
 www.artisansurveyors.co.uk

DRAWN <i>SM</i>	CHECKED <i>AS</i>	DRAWING NUMBER <i>0</i>	DATE <i>27th August 2015</i>	SCALE <i>1:500 @ A4</i>
CLIENT <i>37 Langstone Road Havant PO9 1RB</i>		TITLE <i>Block Plan</i>		
PLANNING CONTROL REFERENCE				SHEET 1 OF 1