

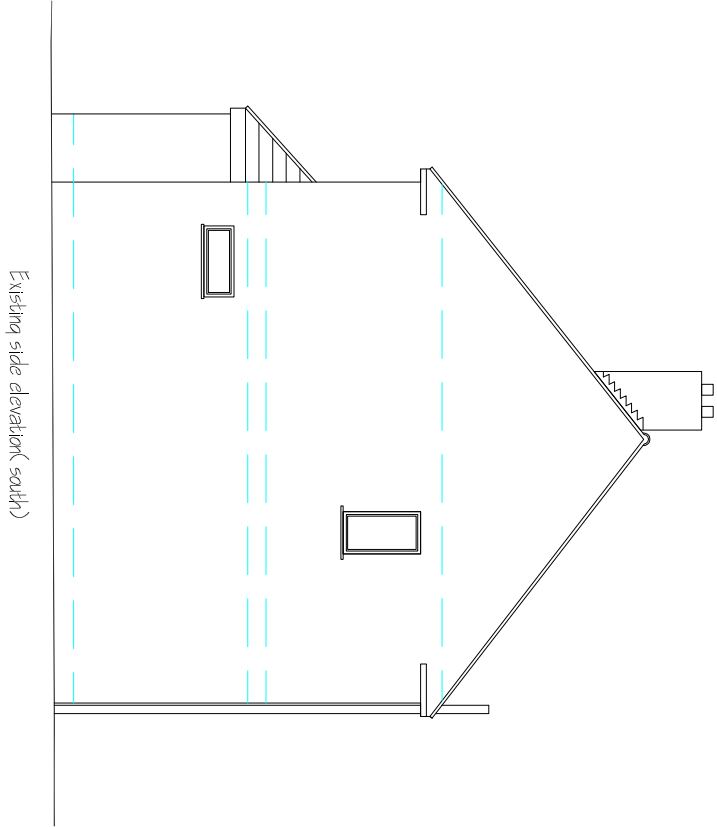
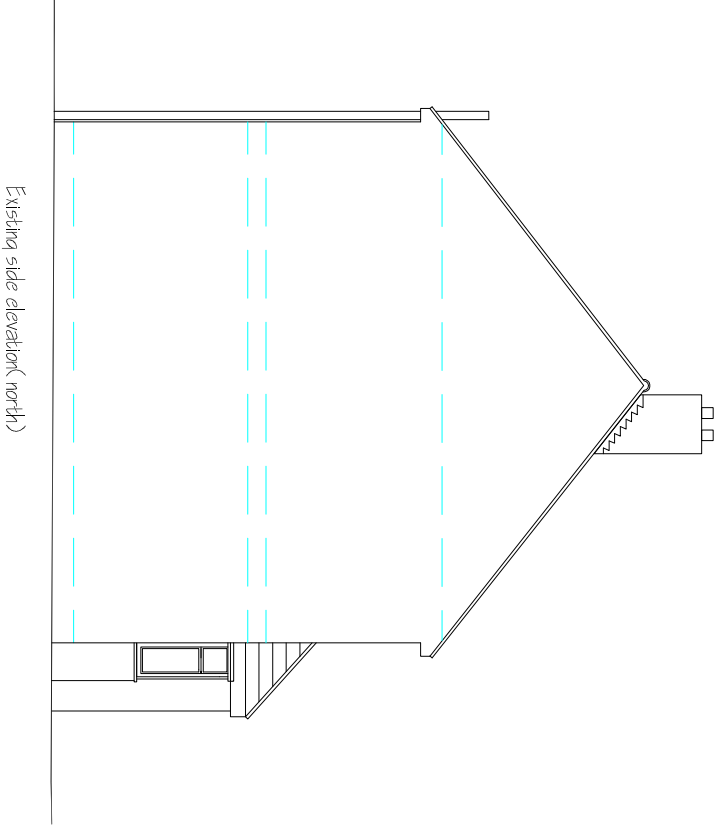


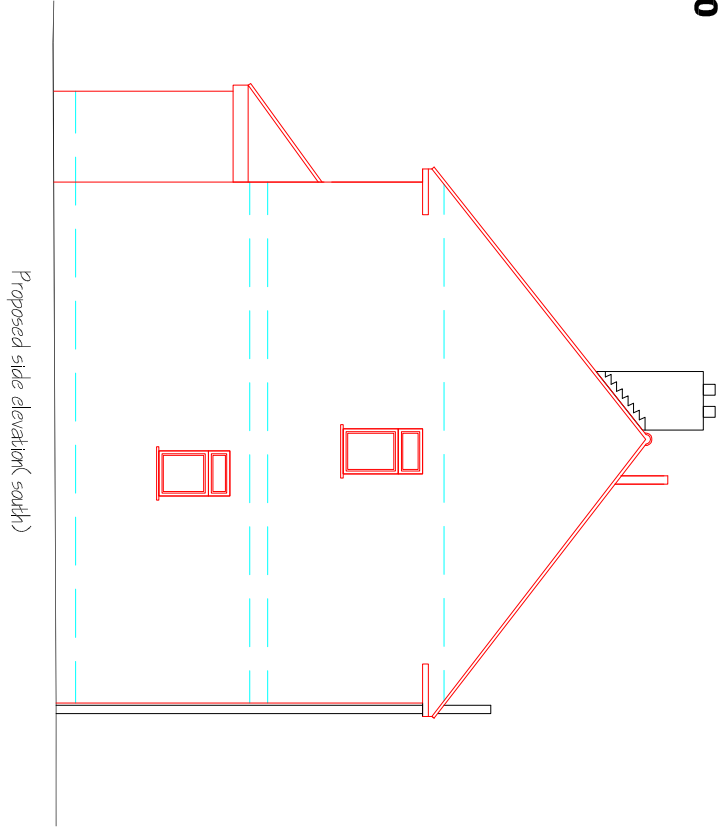

SCALE 1:100

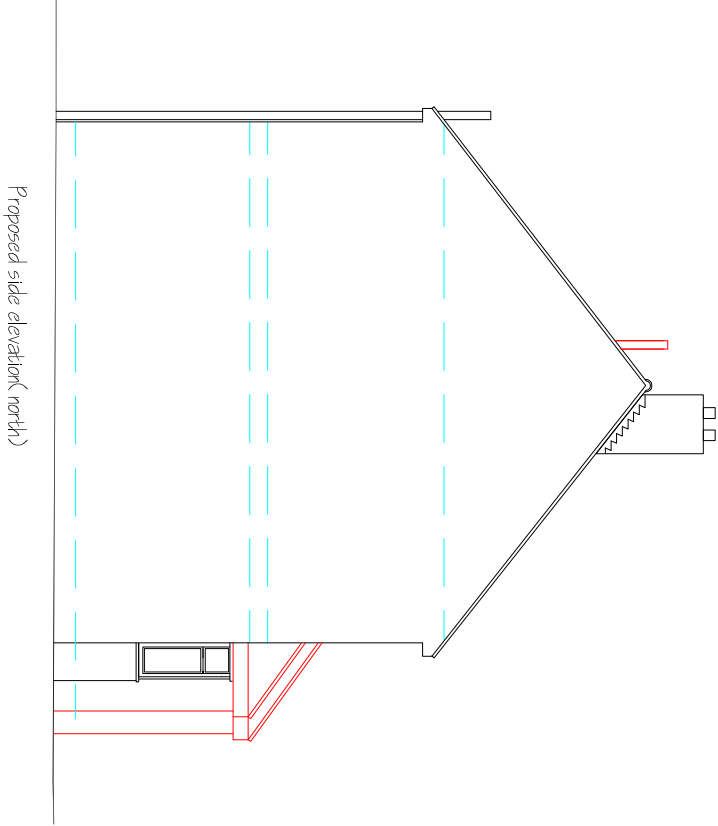

MR&MRS COOK 7 JAMES RD BEDHAMPTON PO9 3EJ		DRAWING NUMBER: 104	DATE 27/10/14
TITLE: EXISTING AND PROPOSED ELEVATION 2		SCALE 1:100	