


© Crown copyright.

All rights reserved.

Reproduced by permission.

License No. 100046837

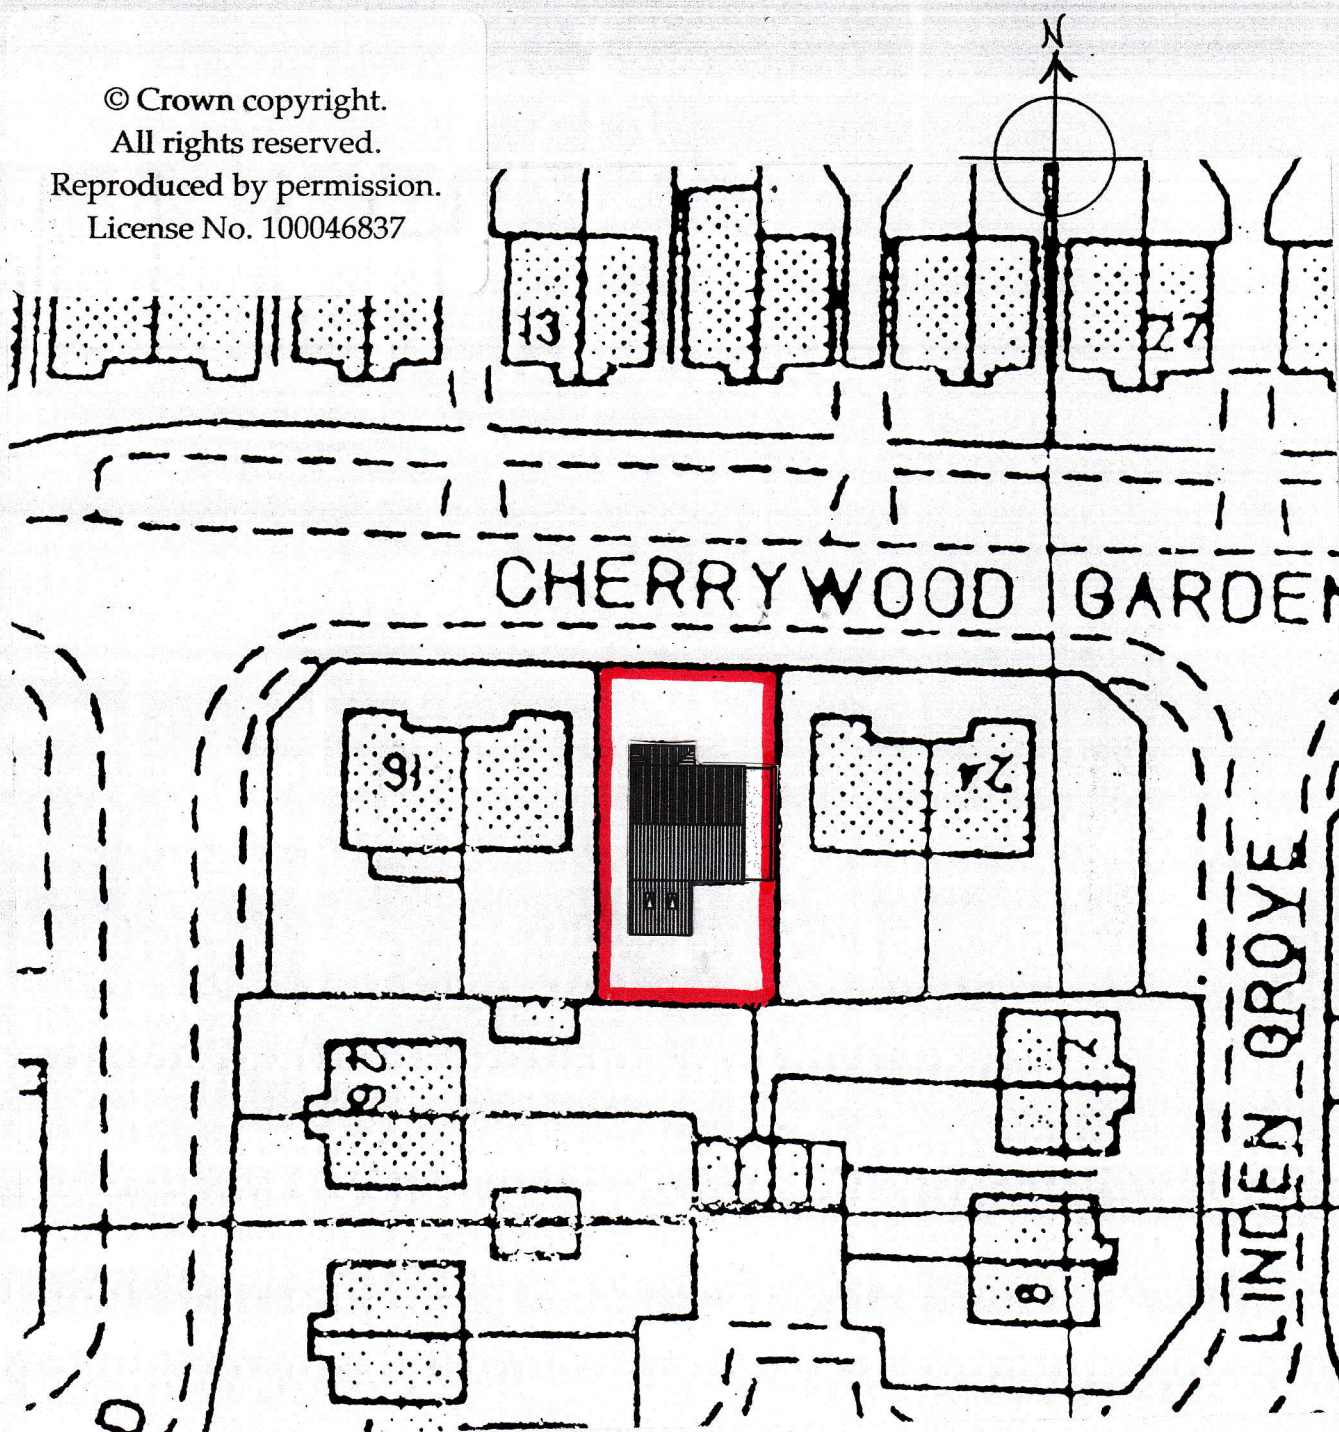

Martin Critchley
Chartered Architect
7 North Street
Havant, Hampshire, PO9 1PW
023 92 474 919
critchleyarchitect@hotmail.com

Job

20 CHERRYWOOD GARDENS,
HAYLING ISLAND, PO11 9DE

Job No.

1506

Title

BLOCK PLAN

Drawing No.

202

Date: 16/02/15

Scale: 1:500

Drawn: P.C.