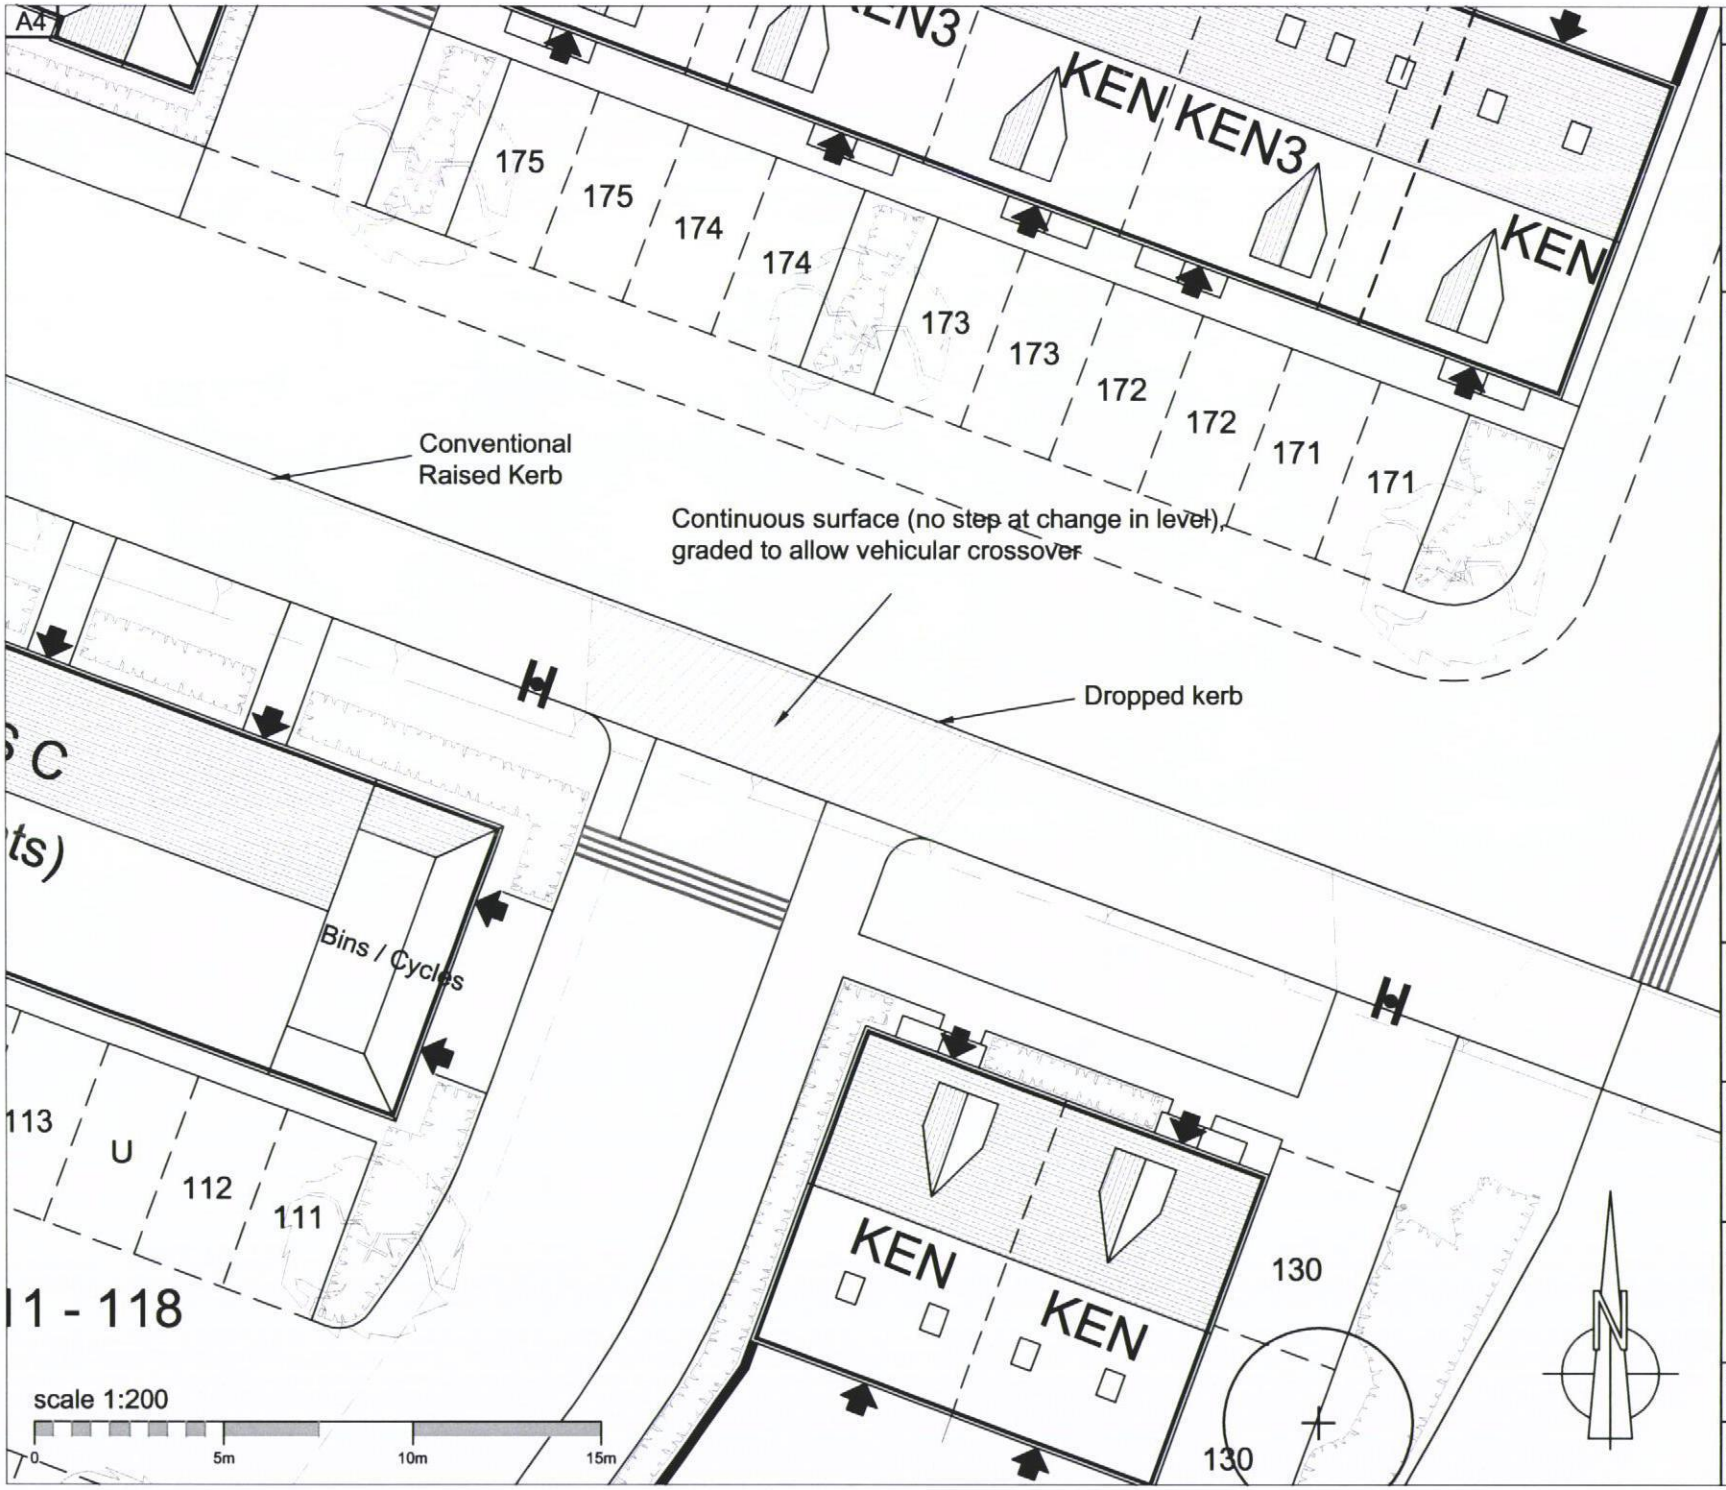


NOTES

Permission is granted to scale from this drawing for the purpose of Local Authority Planning Approval only. In all other circumstances DO NOT scale from this drawing. Please contact this office for any additional information required.
Contractors, Sub Contractors and Suppliers are to check all relevant dimensions and levels of the site and building before commencing any shop drawings or building work. Any discrepancies should be recorded to the Architect.
Where applicable this drawing is to be read in conjunction with the Consultants' drawings.
This drawing is the copyright of Tetlow King Ltd ©. All rights reserved.
Ordnance Survey Data © Crown Copyright. All rights reserved. Licence No. 100007359

REV	DESCRIPTION	DATE	AUTH	CHK'D

HAVANT BOROUGH COUNCIL
RECEIVED
23 MAY 2014

TETLOW KING
ARCHITECTS : URBAN DESIGNERS : SUSTAINABILITY CONSULTANTS
Building 300, The Grange, Romsey Road, Michelmersh, Romsey, Hampshire, SO51 0AE
Tel: 01794 367703 Fax: 01794 515517 Web: www.tetlowking.co.uk

PROJECT
BEREWOOD, PHASE 2
Waterlooville, Hampshire
For : Redrow Homes (Southern)

DRAWING
Plot 129 Cycle Way Details

SCALE		DATE	AUTHOR	CHK'D
1/200	@ A4	May 2014	RDP	DB

JOB NO.	DRAWING NO.	REV
REDR130524	Plot129_CWD01	