
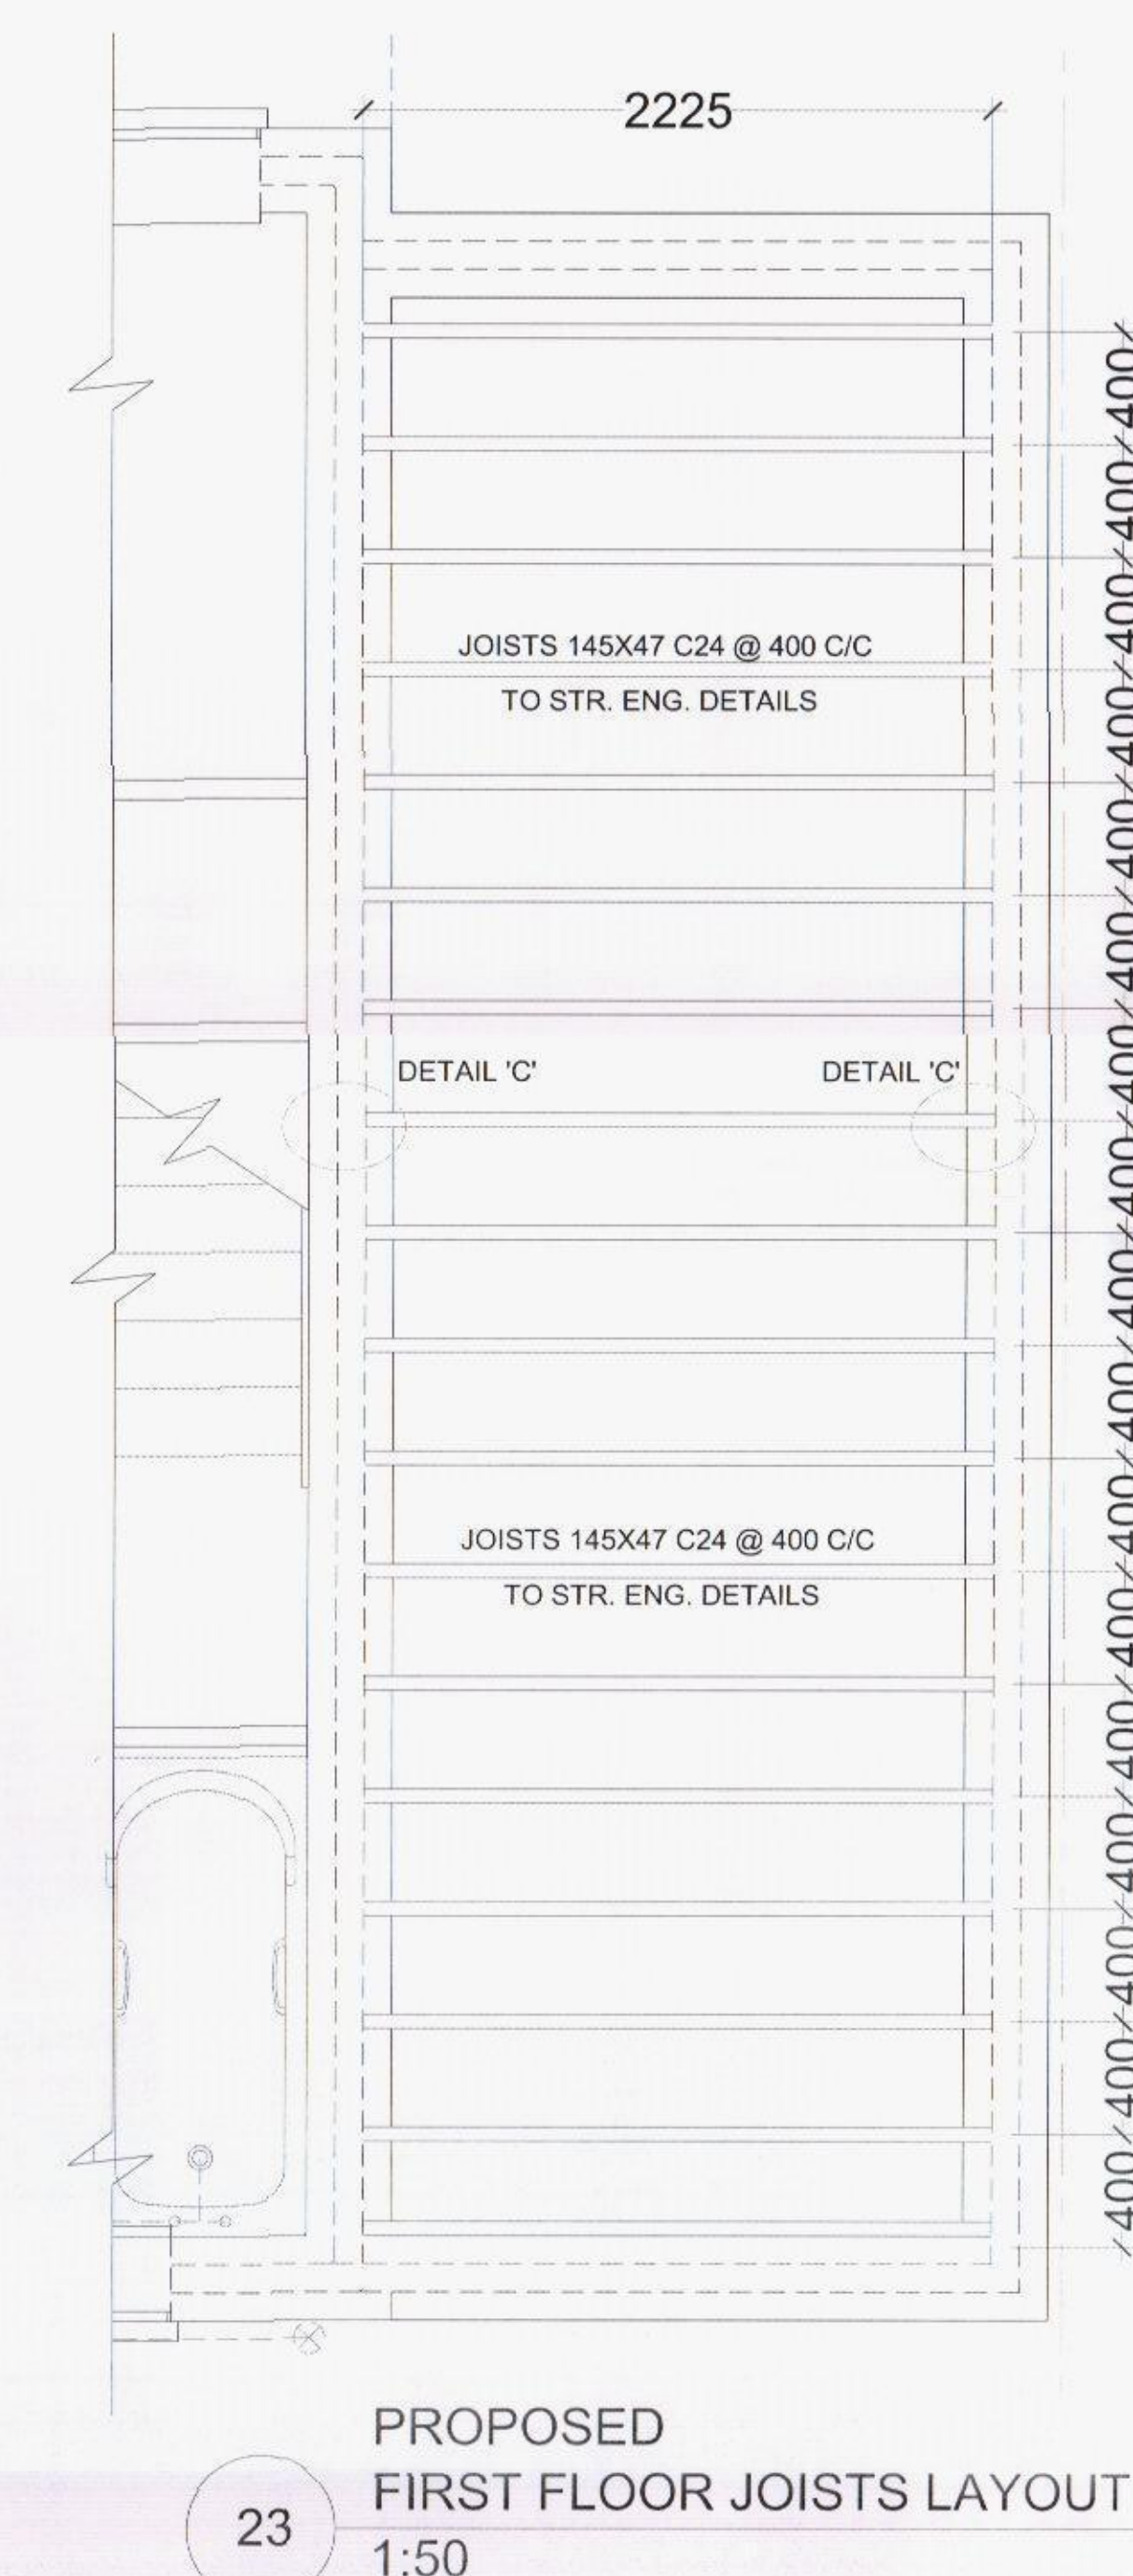
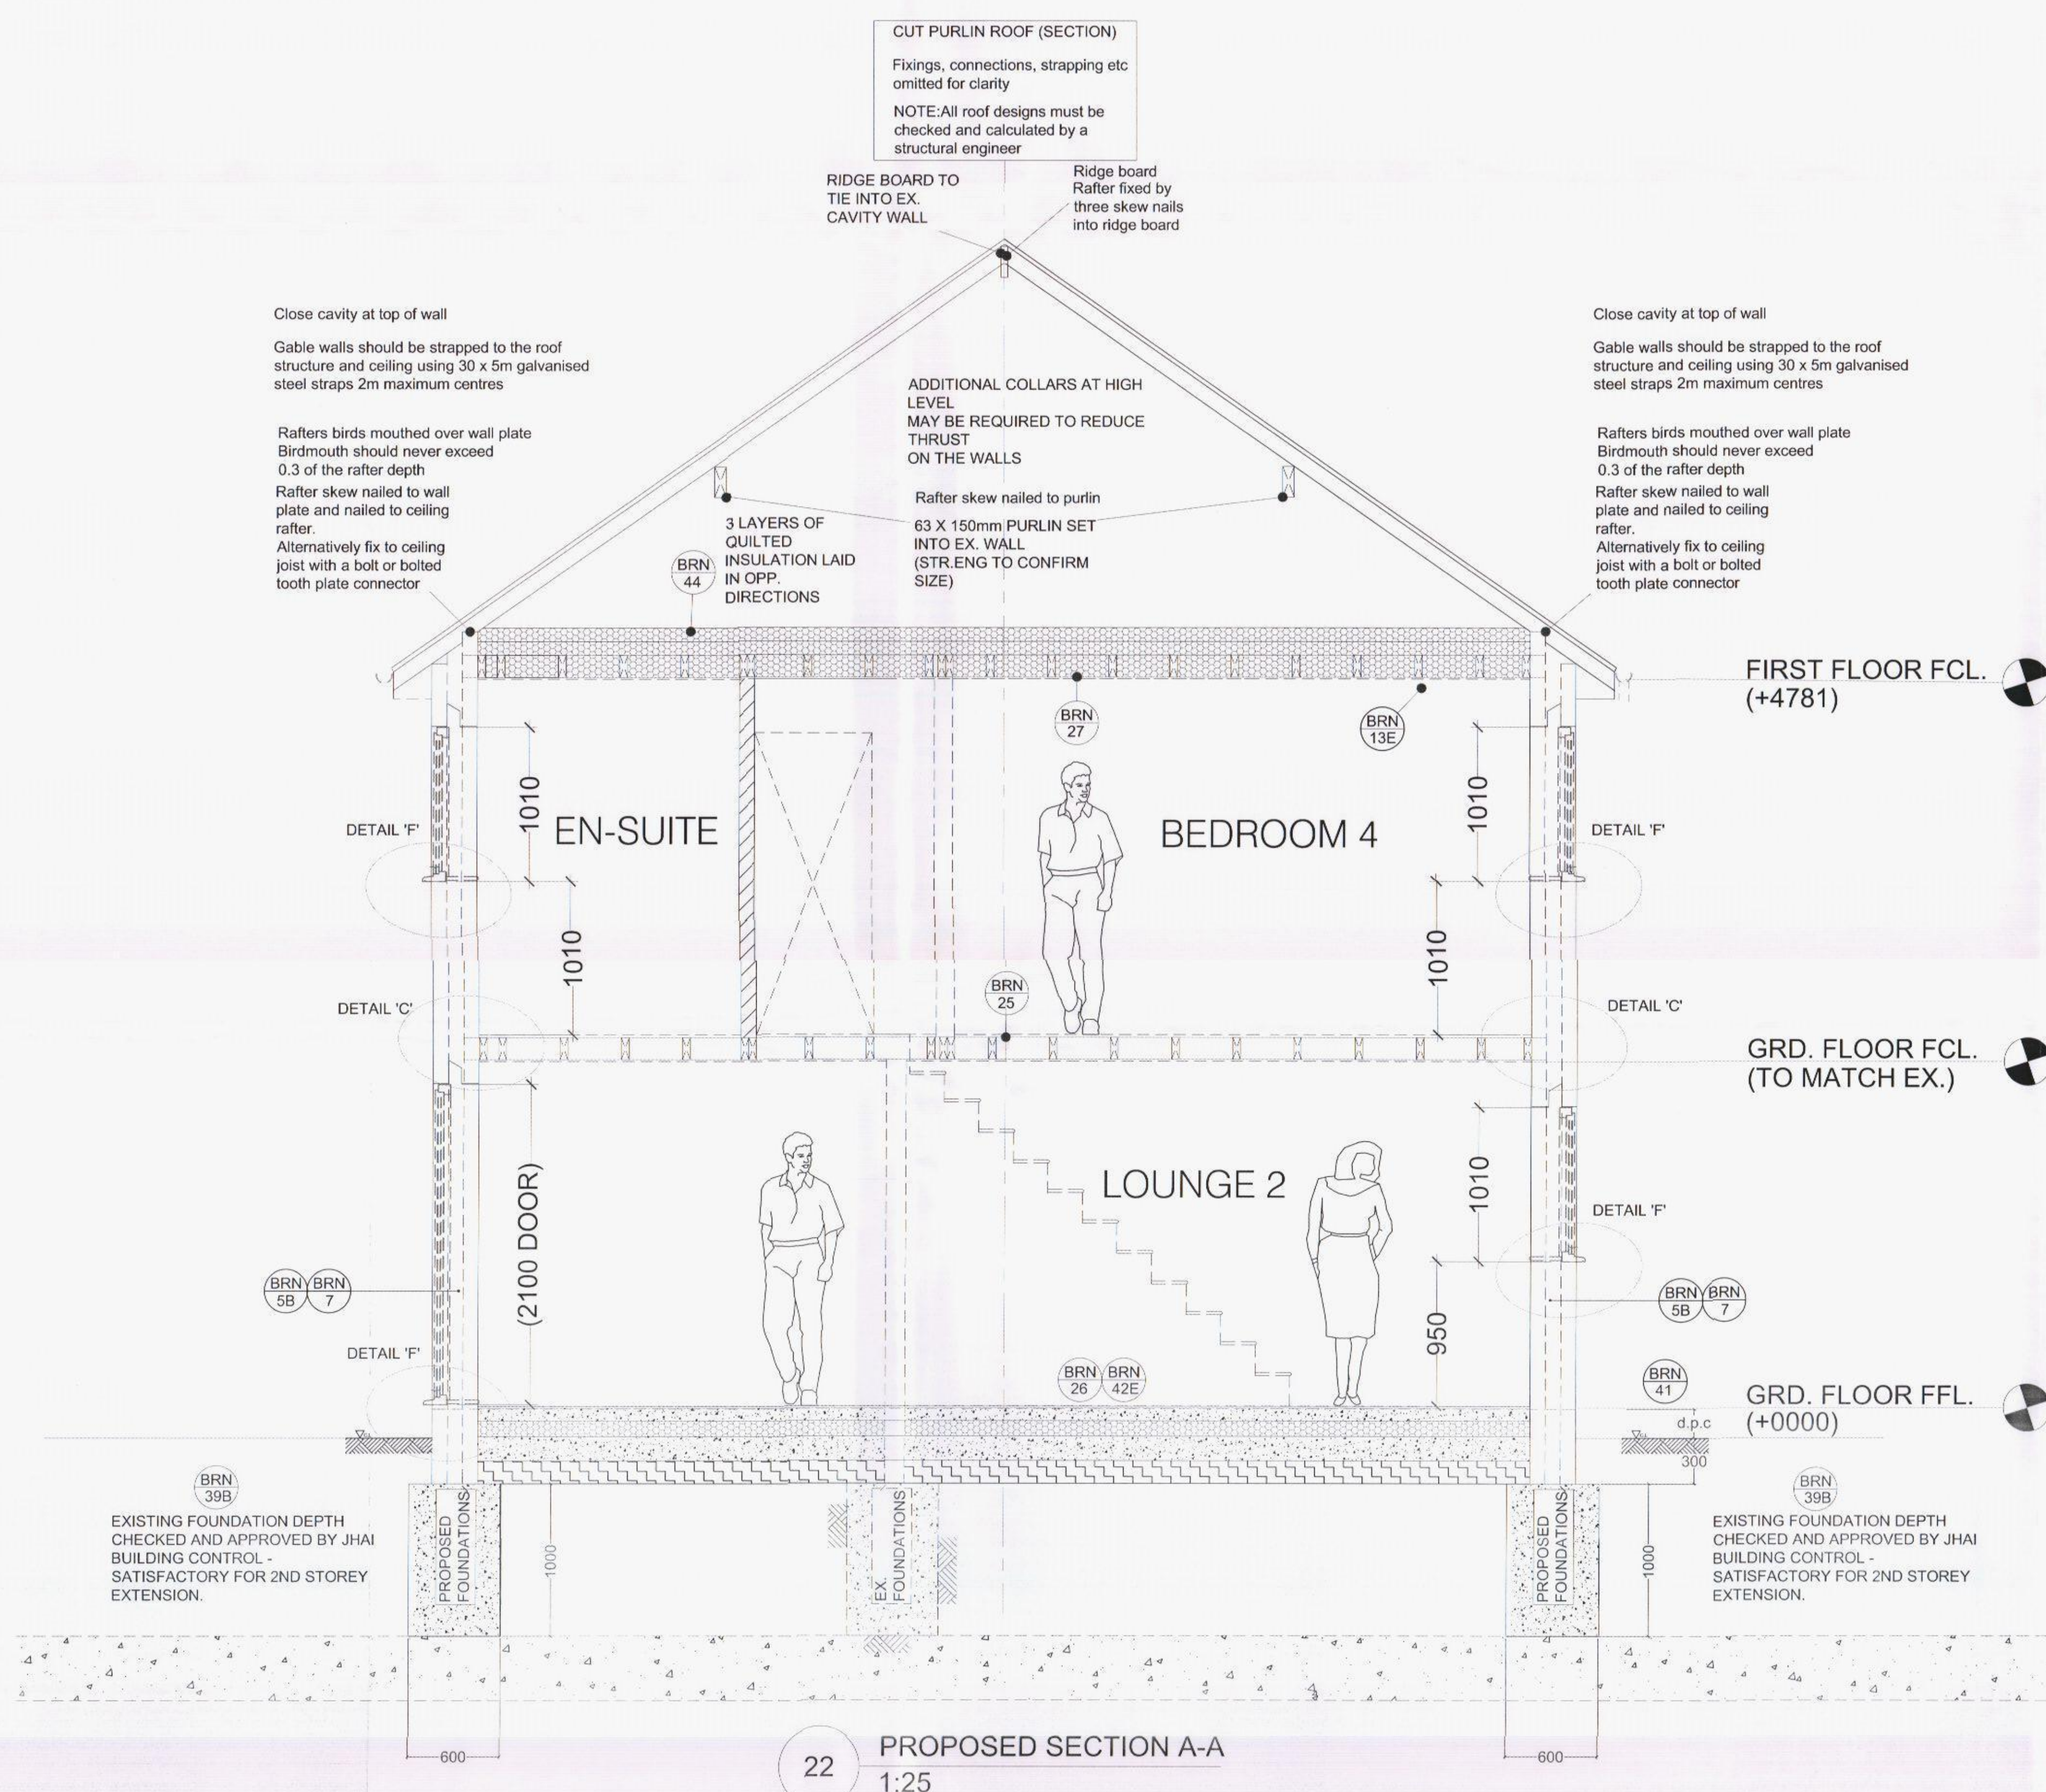
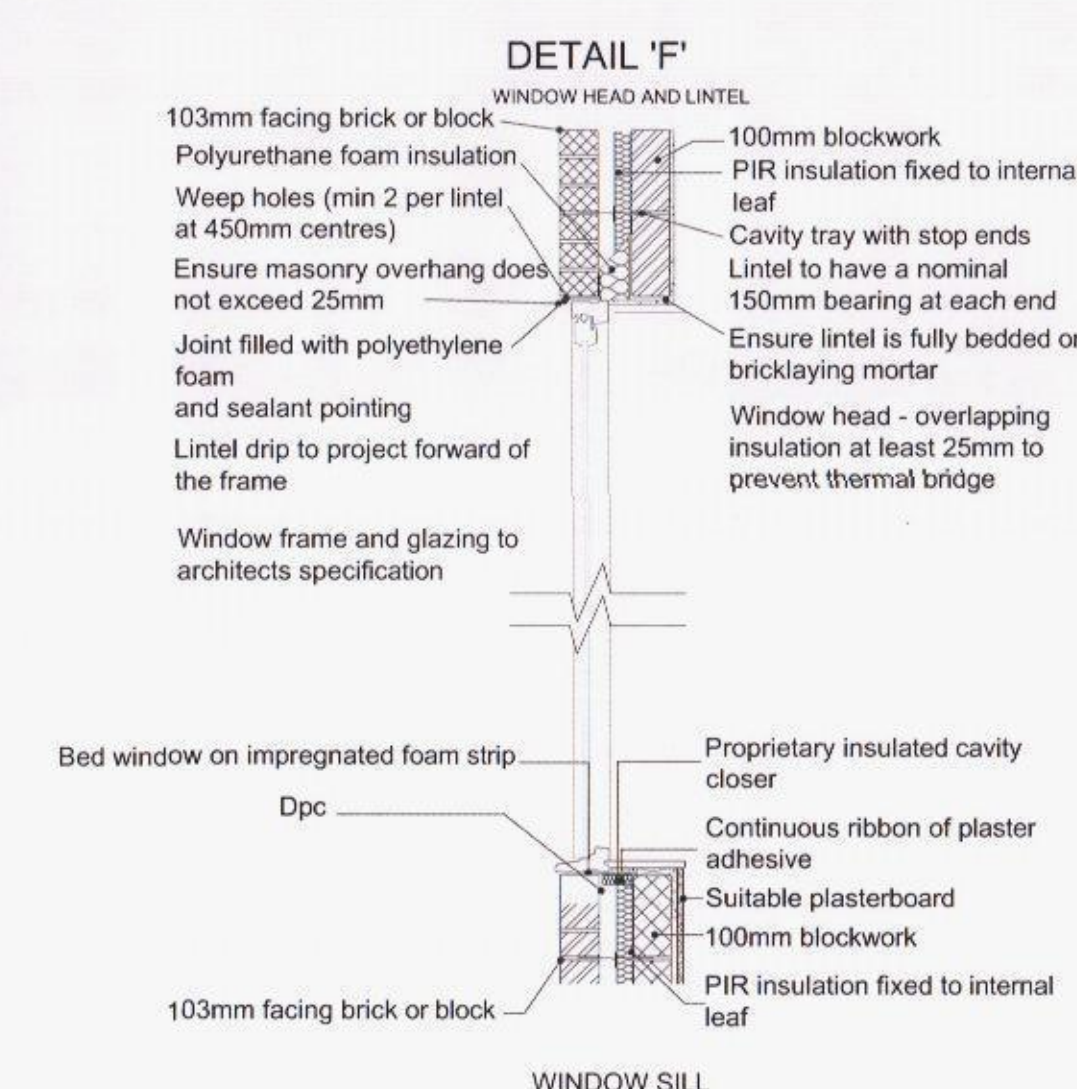
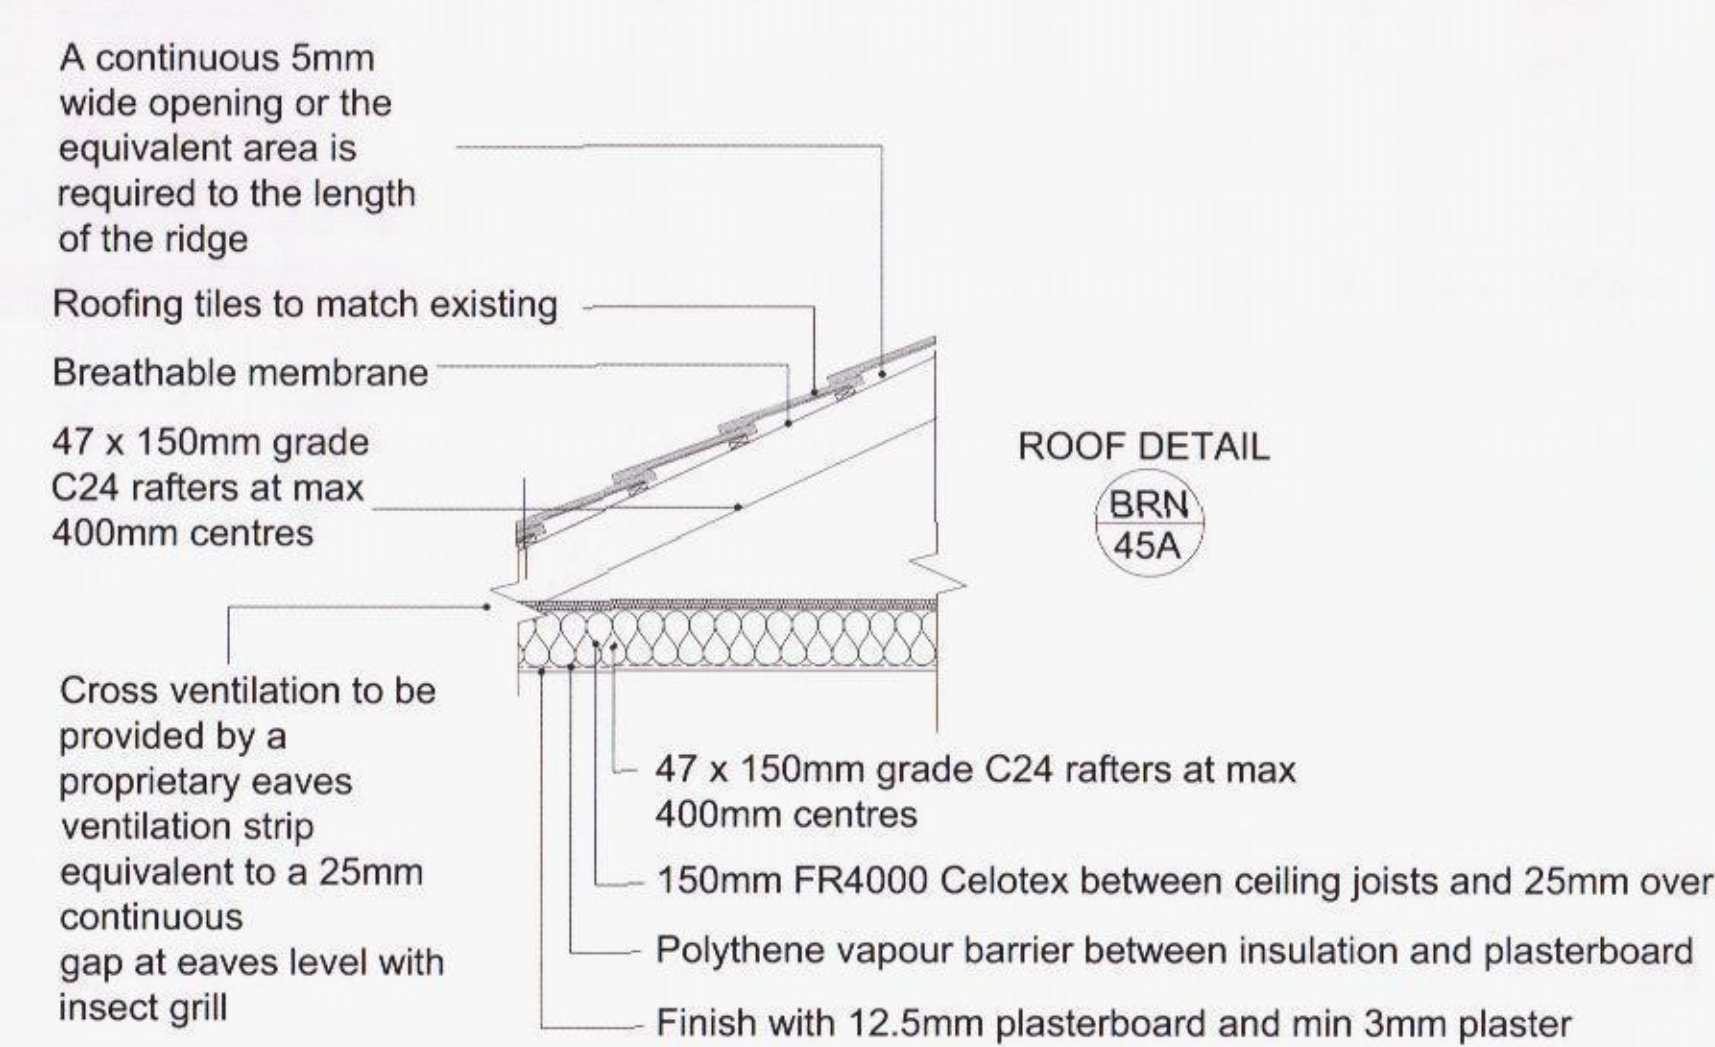
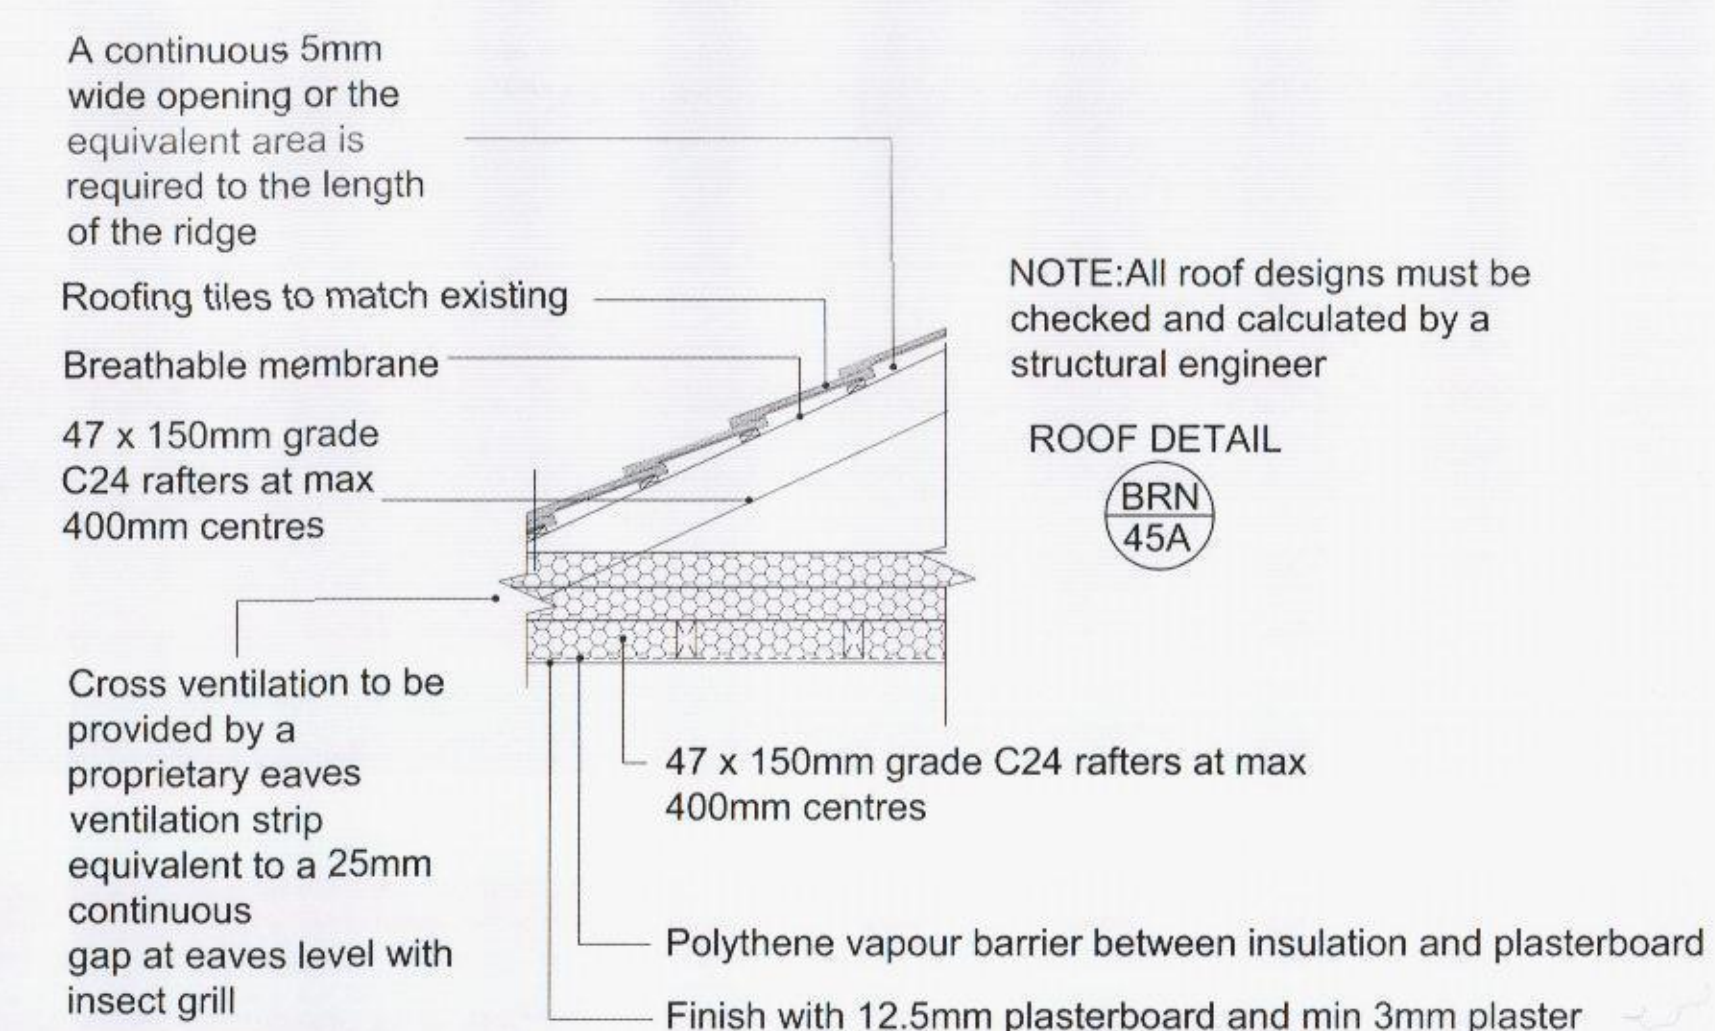
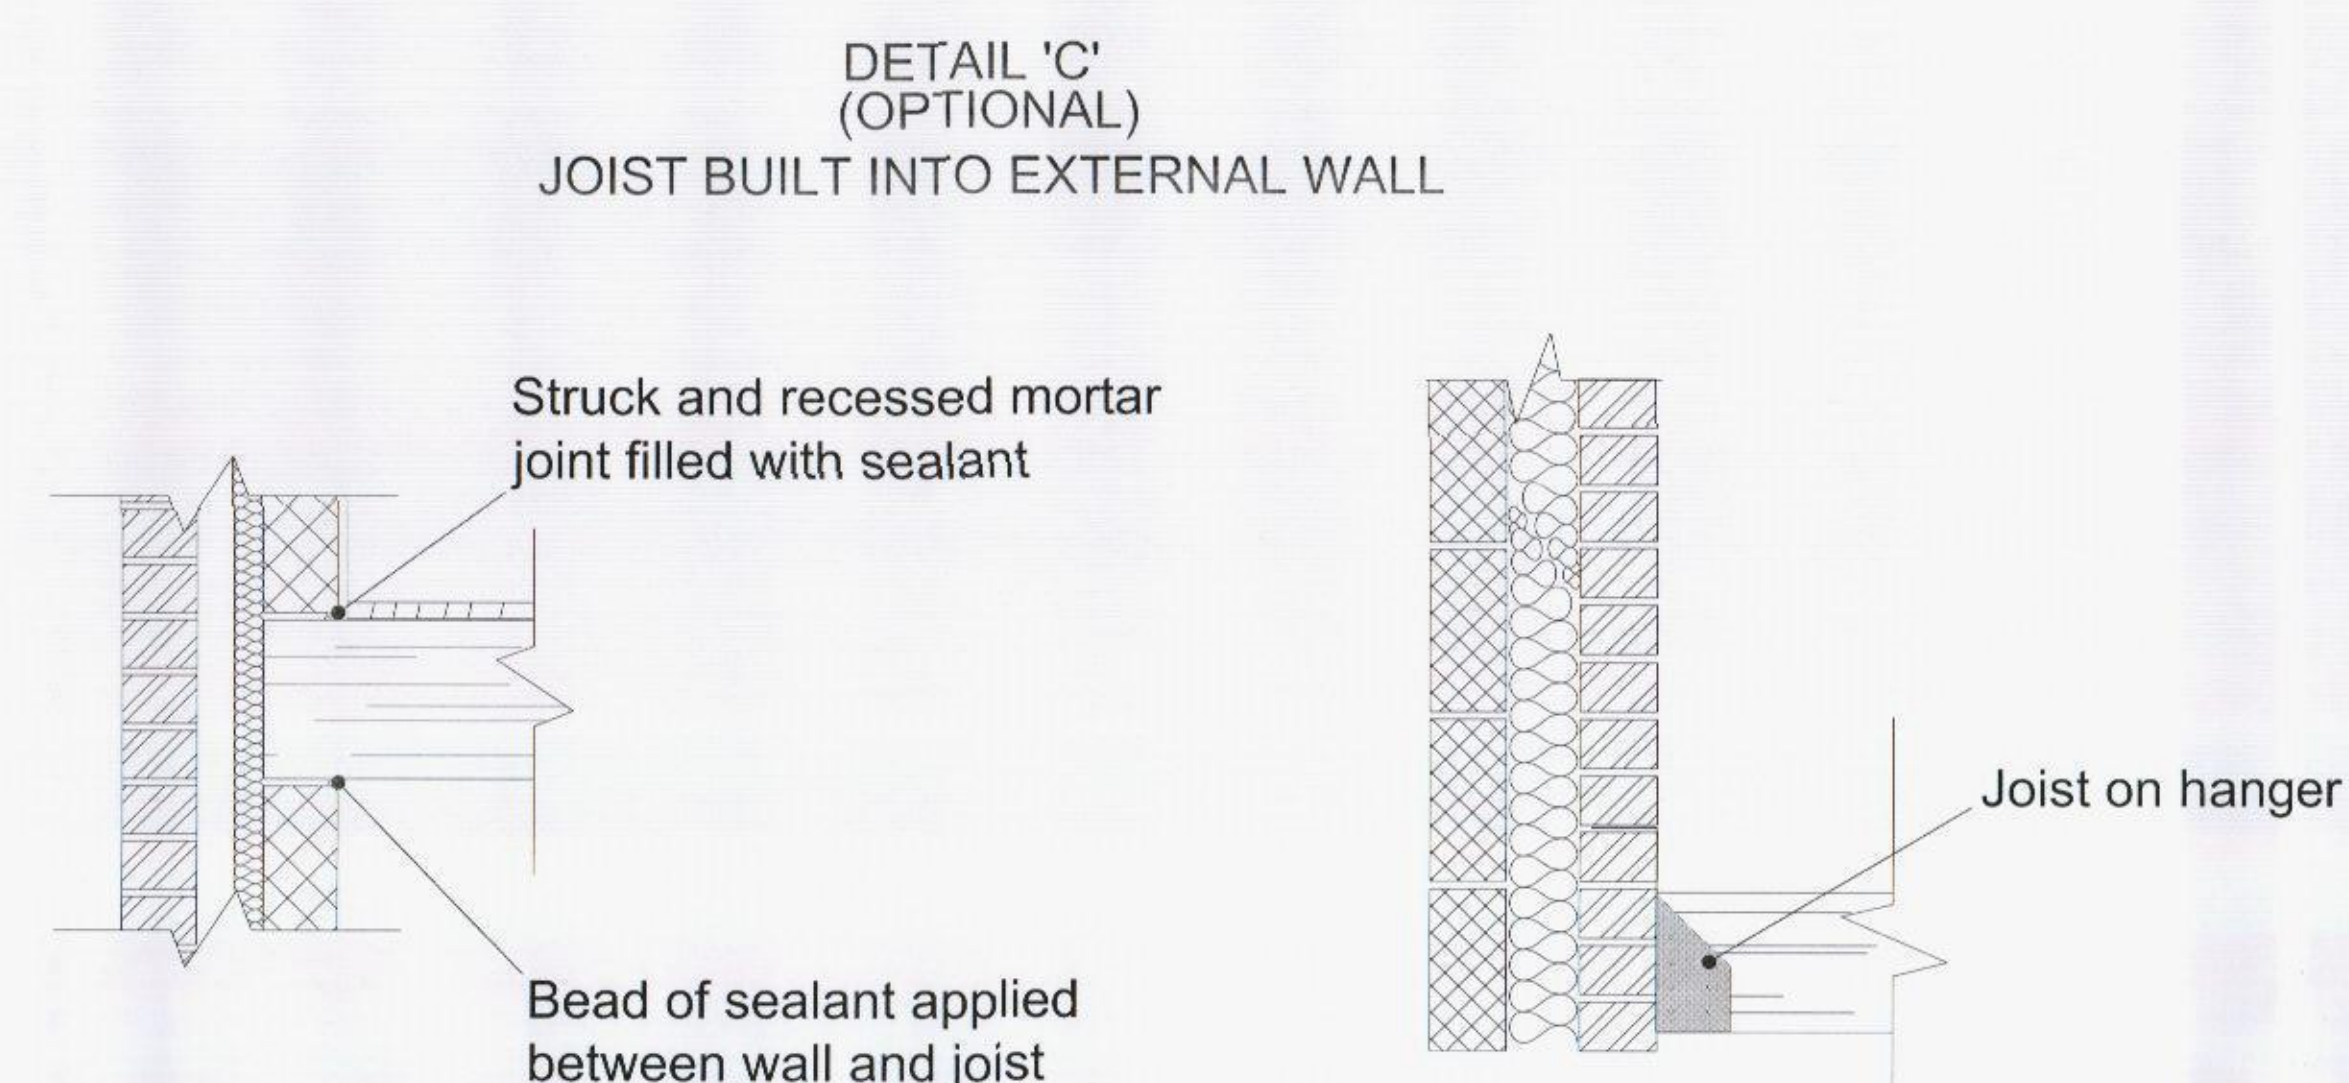
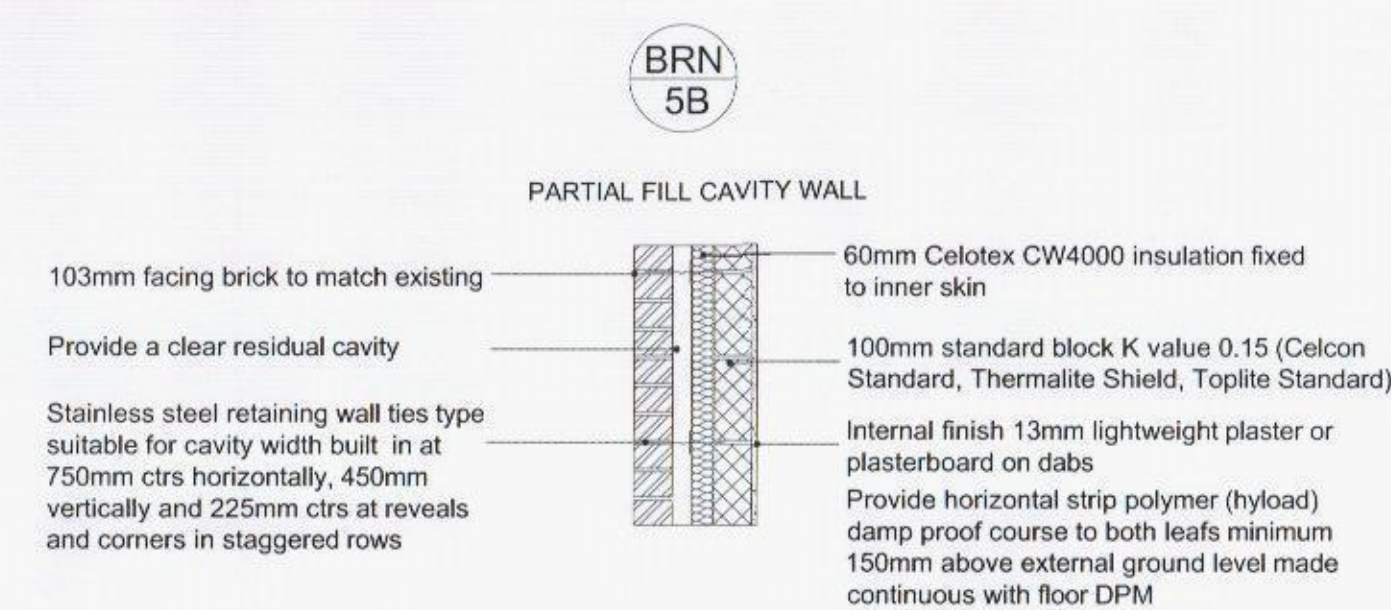
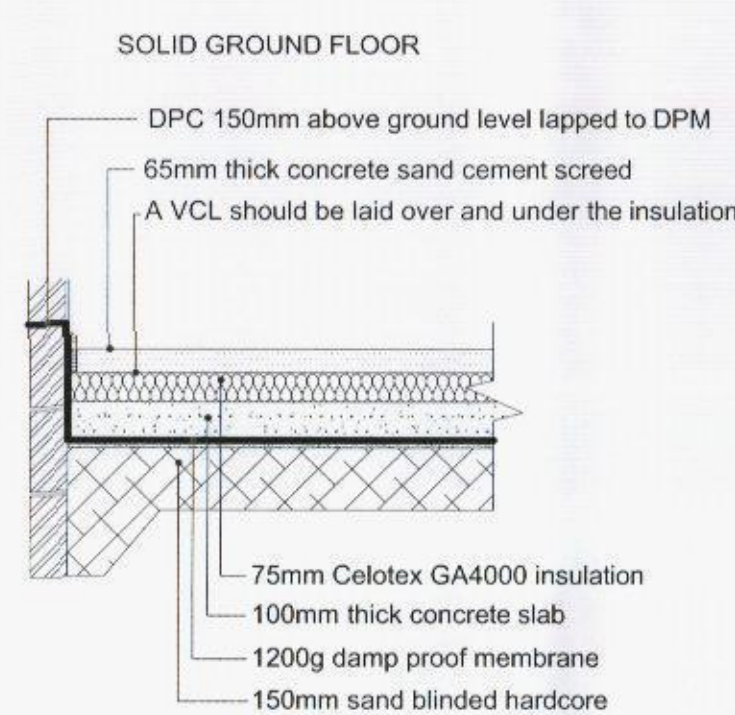


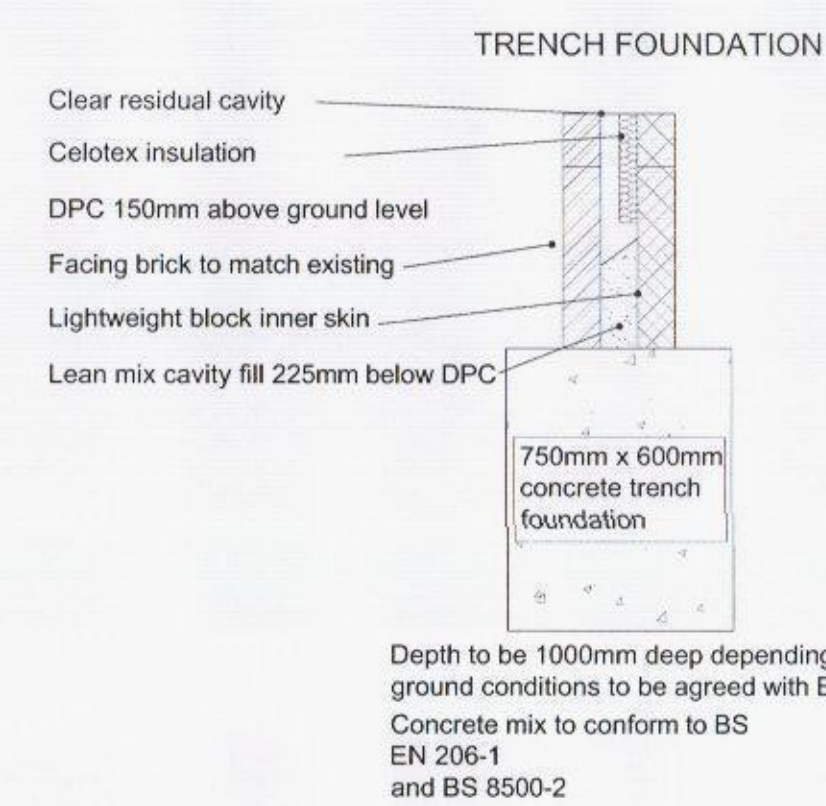

NOTE:
DRAWING: WINSZEWSKI O1A TO
BE USED IN CONJUNCTION
WITH ASSOCIATED BUILDING
REGULATIONS NOTES
WINSZEWSKI/BRN.
DIRECTIONAL NORTH ARROW
SHOWN ON BLOCK & LOCATION
PLANS WINSZEWSKI/BLP.

BRN DENOTES ATTACHED BUILDING REGULATION NOTES
1 DENOTES ITEM No.

MODIFICATIONS	ISSUE:
---------------	--------

DOUBLE STOREY SIDE EXTENSION

MR K WINSZEWSKI
26 DOUGLAS GARDENS, WEST LEIGH
HAVANT, HANTS. PO9 5TG

HAVANT BOROUGH
COUNCIL
08 APR 2015

DRAWING NO: WINSZEWSKI 01A 2 OF 2	
SCALE:	VARIES:
DATE:	03.04.2015
REVISION:	A A0