


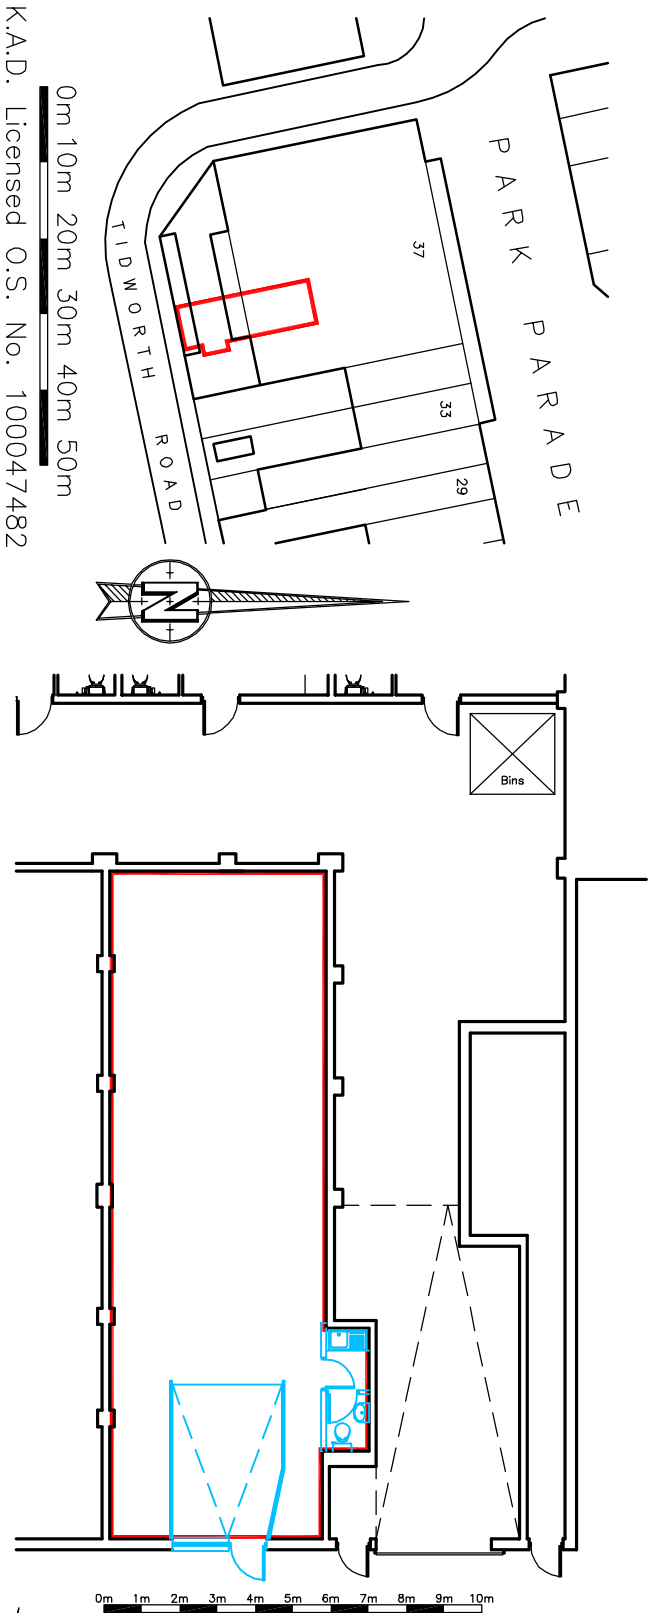


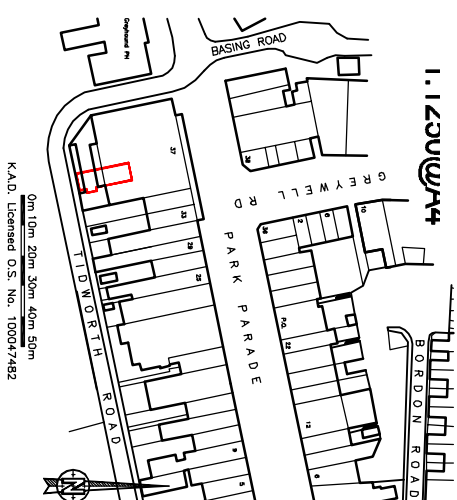


K.A.D. Licensed O.S. No. 100047482

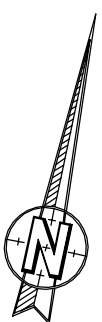

K.A.D. Licensed O.S. No. 100047482

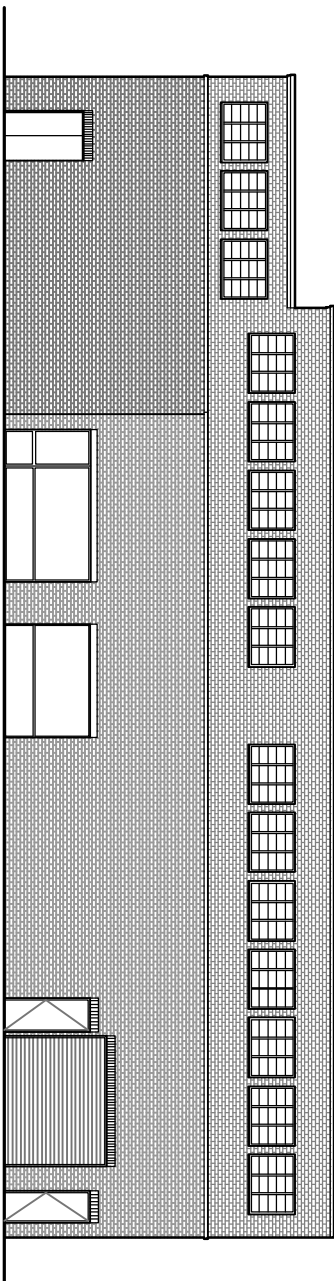

EXISTING NORTH
WESTERN ELEVATION

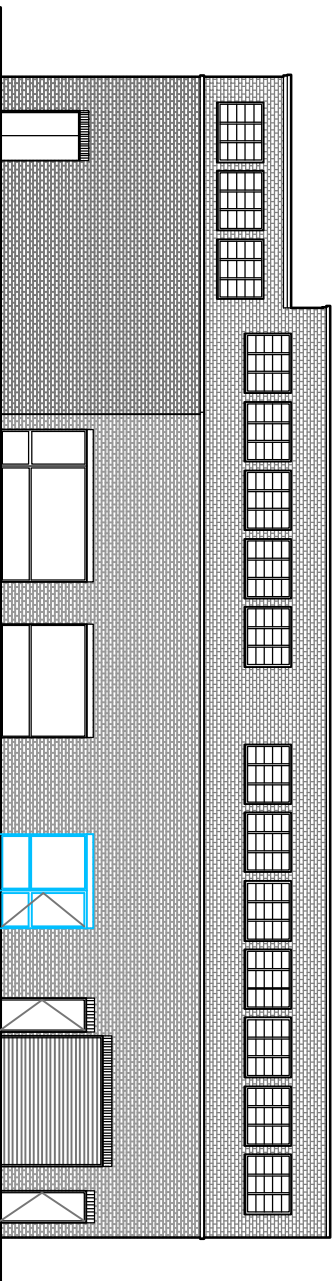

PROPOSED NORTH
WESTERN ELEVATION

K NIGHT
ARCHITECTURAL
DESIGN

The Guildhouse, Ashleigh Way
7 Coldest Way
Surrey Green
Southampton
SO3 1AT
t: 07801 348 479
e: k@knight-arch.co.uk

Client
**SOUTH HAMPSHIRE
PROPERTIES LTD**

Project
**37 PARK PARADE
LEIGH PARK, HAVANT**

Design
**PROPOSED NEW SHOP UNIT TO
REAR (COU)**

Scale	1:200@A4	Date	FEB 2015
Project no.	Sequential	Design	Detail
KAD	01	A	COU