# Extension and Alterations to 83 Inhurst Avenue, Waterlooville PO7 7QT

RBA Architects on behalf of Mr and Mrs Miller

notes

Permission is granted to scale from this drawing for the purposes of Local Authority Planning Approval only. Please verify that the information is correctly printed to scale by checking the control bar below.

0mm 20 40

In all other circumstances DO NOT scale from this drawing, please contact this office for any additional information required. Contractors, Sub Contractors and Suppliers are to check all relevant dimensions and levels of site and building before commencing any shop drawings or building work.


RIBA Chartered Practice

Ordnance Survey information is reproduced under Crown Copyright 2007 ©. All rights Reserved. Licence number 100020449.

This drawing is the copyright of RBA Ltd ©

This drawing must be read in conjunction with related RBA drawings as scheduled in the Drawing Register. This drawing must also be read in conjunction with the following consultants, specialists & sub - contractors drawings :

| drawing number | consultant name | revision |
|---|---|---|

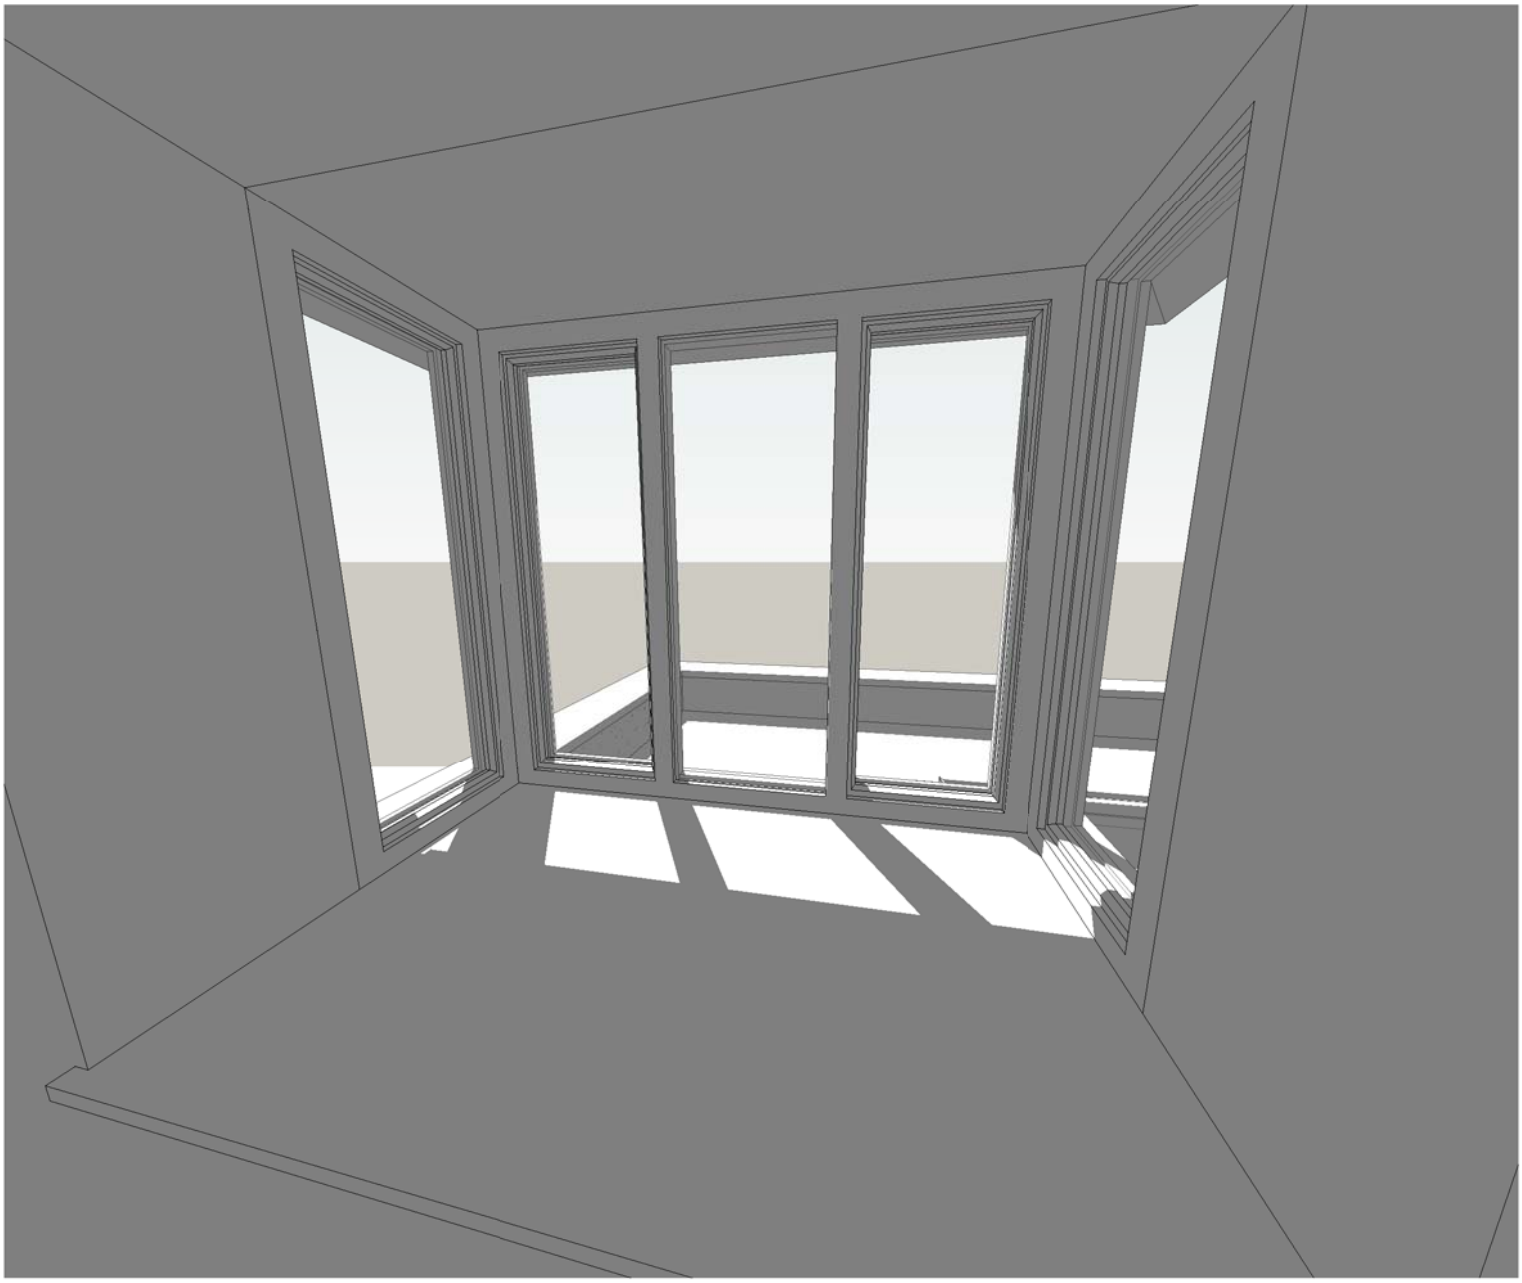

## 1. 3D View from bay window

scale

| revisions | date | author QA level a | author QA level b |
|---|---|---|---|

rba

THE LECTURE ROOMS
CARNEGIE LIBRARY
FRATTON ROAD
PORTSMOUTH
PO1 5EZ

t: 023 9275 3672
e: mail@rba-uk.eu
w: www.rba-uk.eu

project

83 Inhurst Avenue, Waterlooville PO7 7QT

drawing

View from bay window

| scale | date | author QA level a | author QA level b |
|---|---|---|---|
| @ A4 | 07/22/15 | rjb | sec |

| job no | drawing no | rev |
|---|---|---|
| 1506 | Sk 001 | D1 |

Revision Codes : P=Preliminary D=Design Stage T=Tender Issue C=Construction Issue