





408 CARE HOME Care Home and Sensory Garden Section 1:100

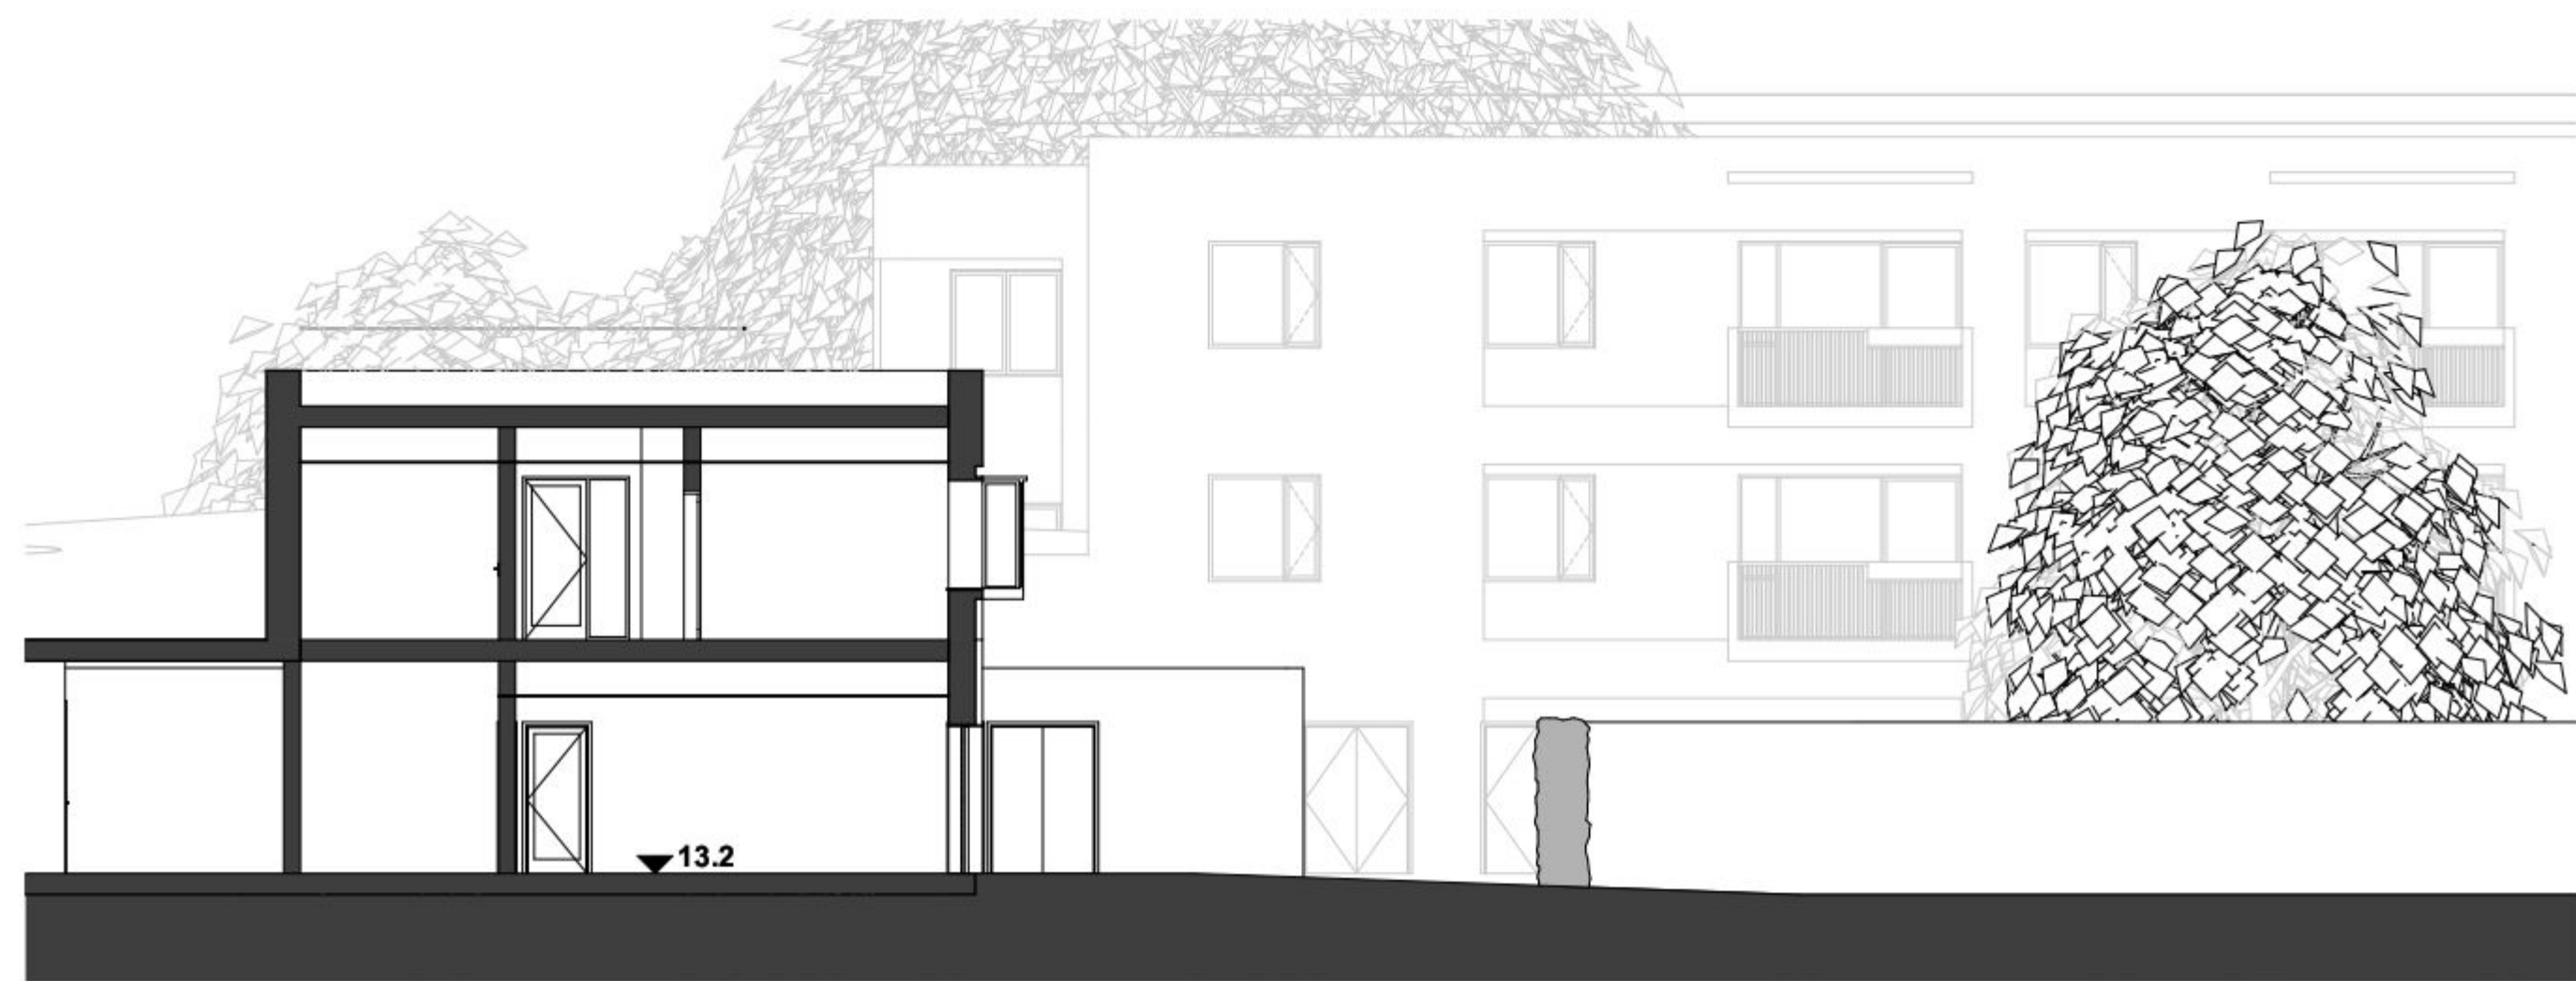

402 Supported Living Cross Section + Site Edge SUPPORTED LIVING 1:100



409 Care Home & Service Path Section 1:100

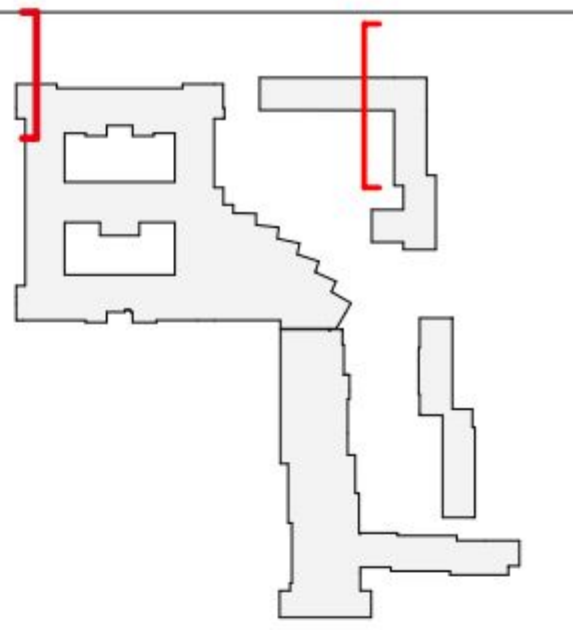

© Penoyre & Prasad LLP
Do not scale from this drawing.
Dimensions are to be verified on site prior to construction.
Ordnance Survey Data reproduced by permission of Ordnance Survey®, on
behalf of Her Majesty's Stationery Office. © Crown Copyright. All rights reserved.

B	11/03/15	VW/RS	Planning
A	05/03/15	VW/RS	Information
Rev	Date	Prep/Check	Description

Penoyre & Prasad



28-42 Banner Street
London EC1Y 8QE
020 7250 3477
penoyreprasad.com

Client
Hampshire LivingSpace

Project
Oak Park Health & Wellbeing Campus

Drawing Title
Supported Living Cross Section + Site Edge (1)

Drawing Status Planning	Scale 1:100 @ A1 / 1:200 @ A3
Date 05.03.2015	Revision
Drawing Number	

598-PL-402 **B**