



SUPERSEDED

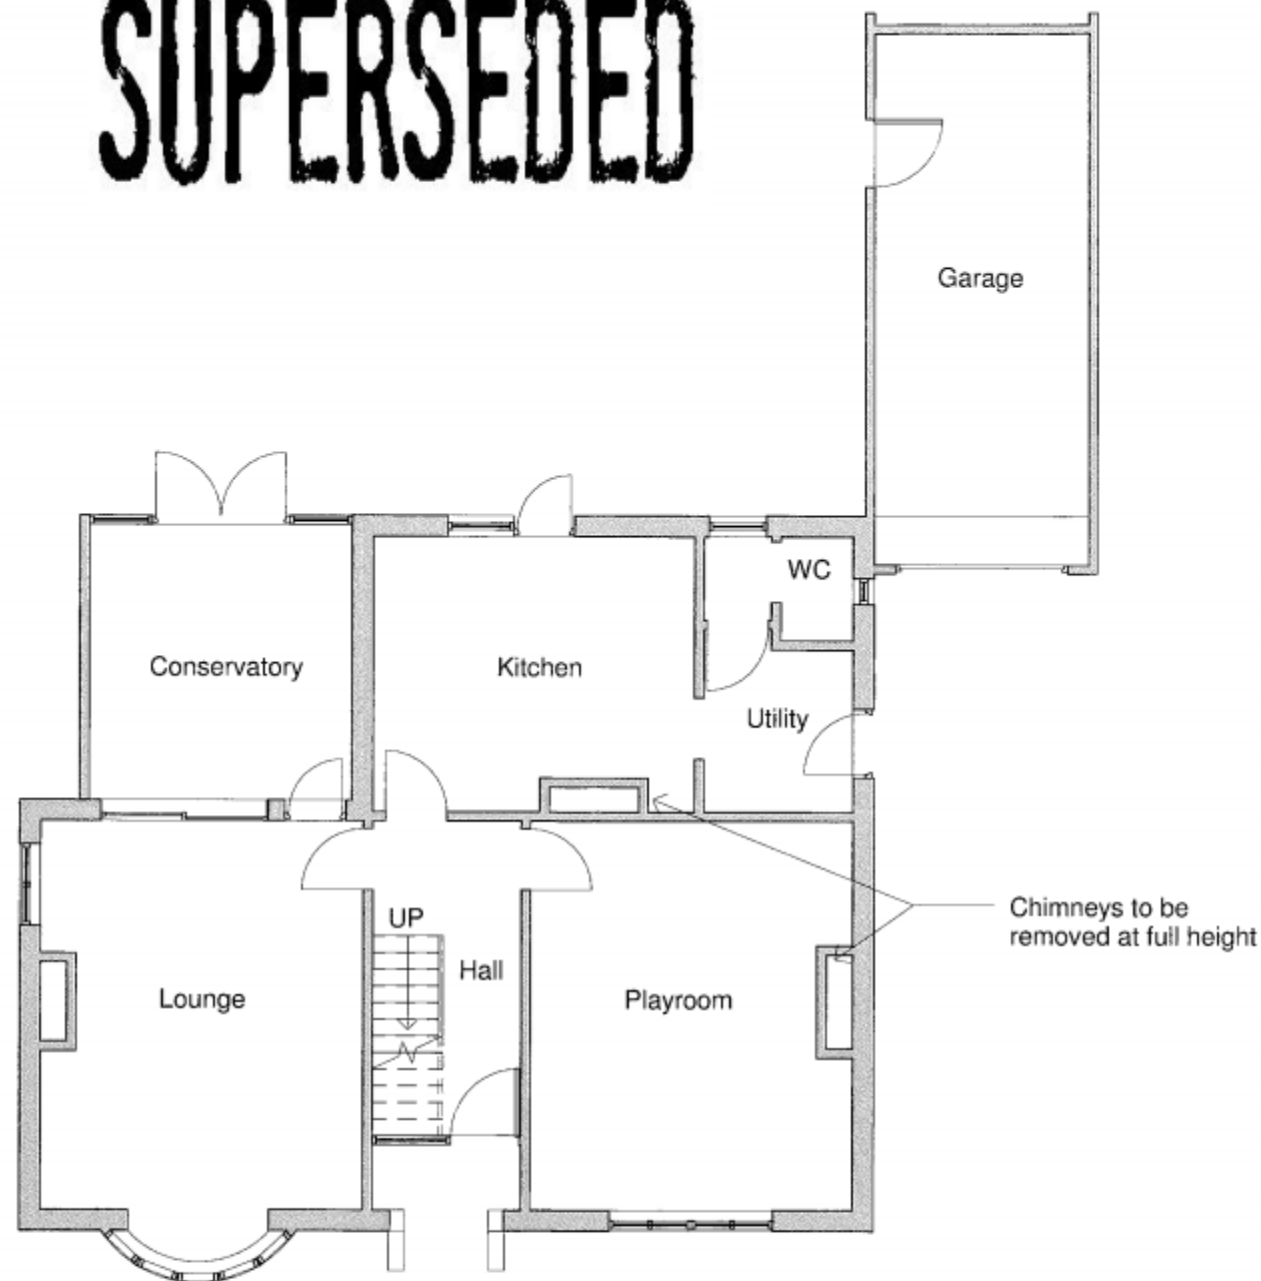

Existing Ground Floor

1 : 100

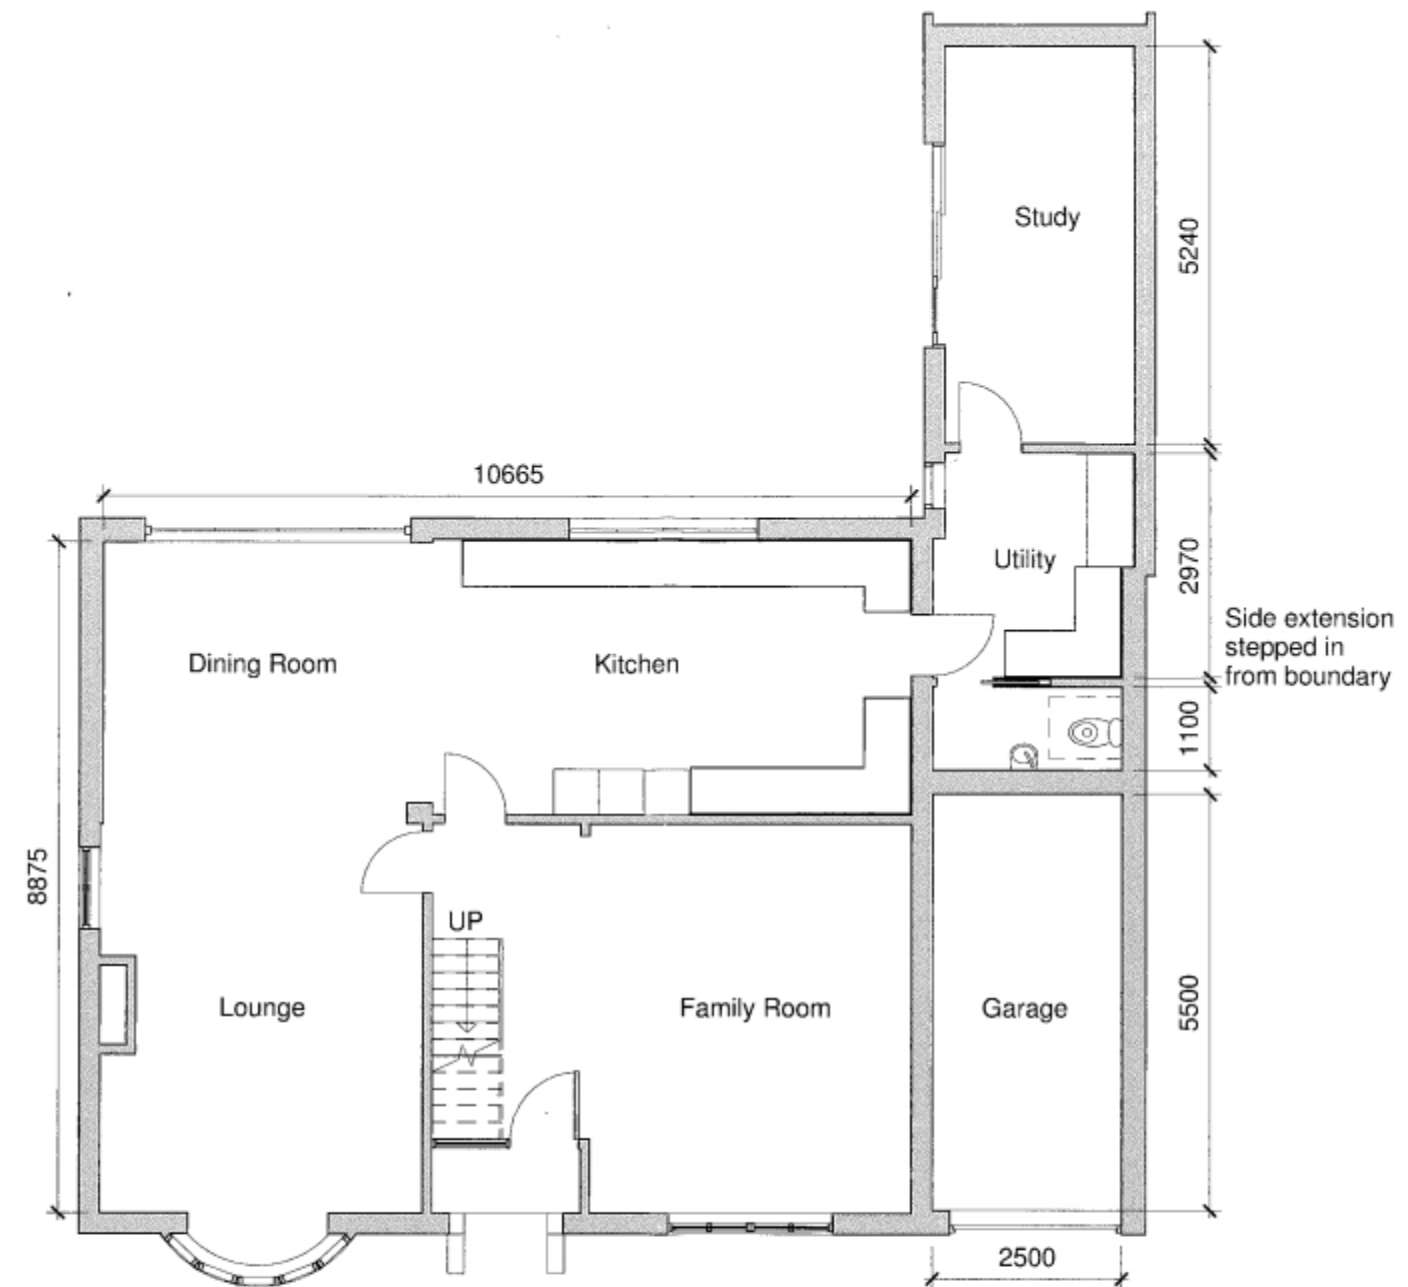

Proposed Ground Floor

1 : 100



1:100

1:50

www.yourhomeplans.co.uk

Tel: 0800 6127 664 Your Home Plans



These drawings are for approval purposes. Materials and products should not be ordered based on dimensions of drawings as errors may occur along existing building lines. All measurements are to be checked on site.

Mr Parker
Cherry Hinton
Manor Road
Hayling Island
Hampshire
PO11 0QH

Ground Floor

Project number CHE-15
Date 2nd February 2015
Drawn by June Grinstead
Checked by Checker

A103

Scale 1 : 100