



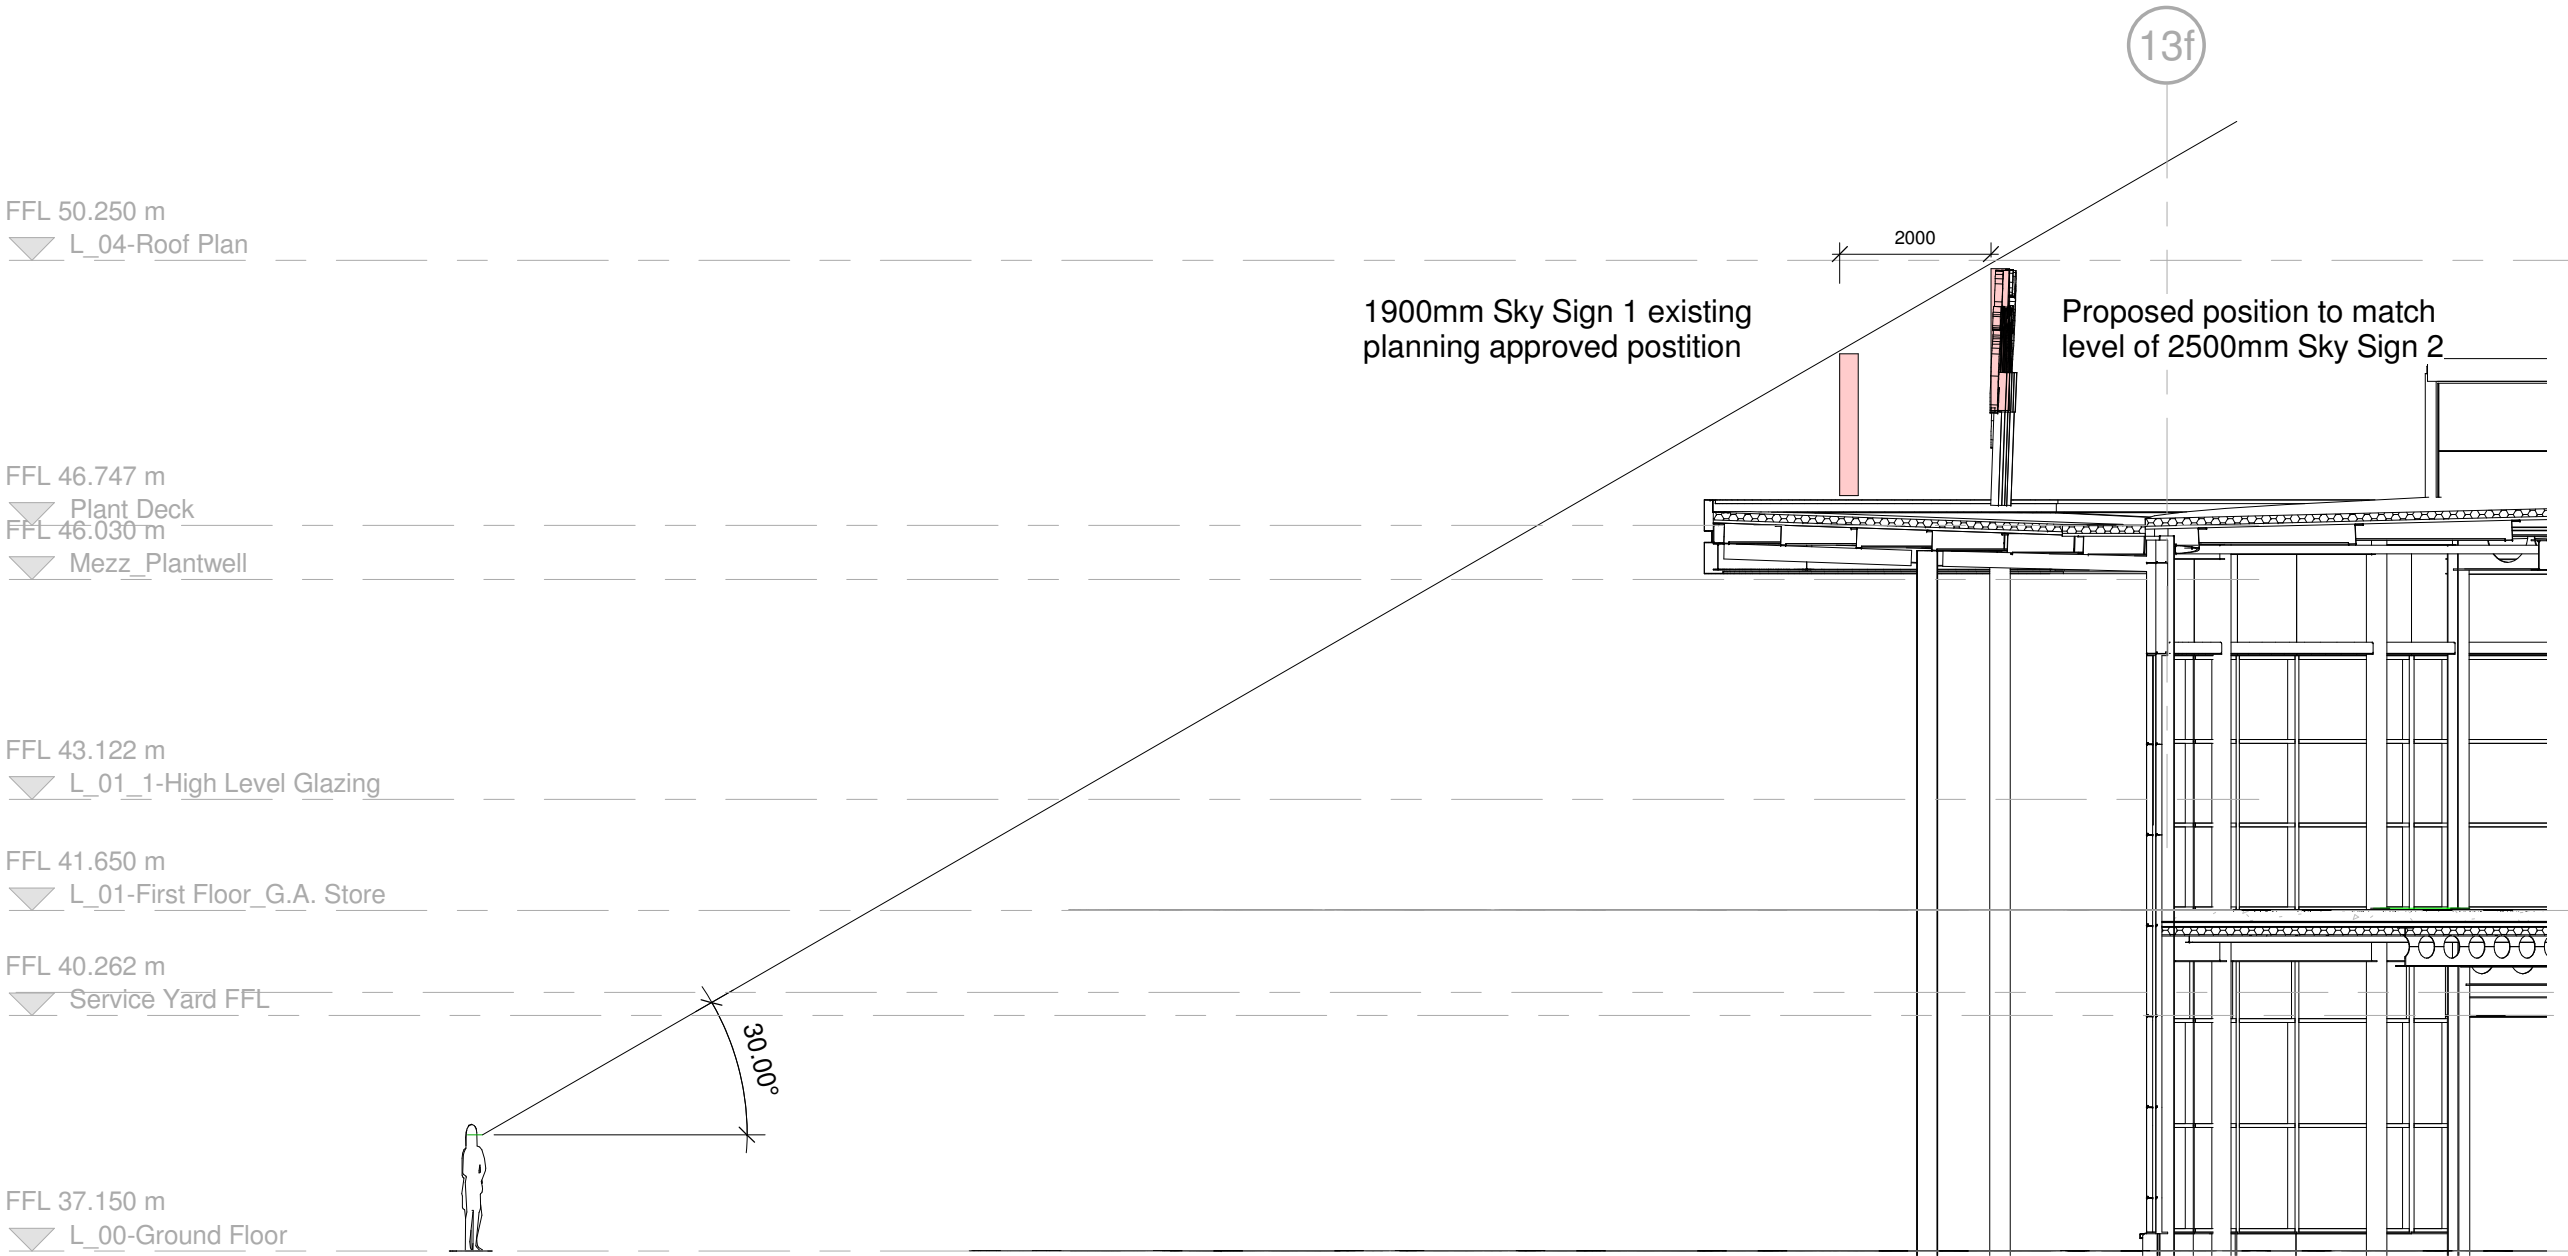

Detail Sky Sign  
1 : 100

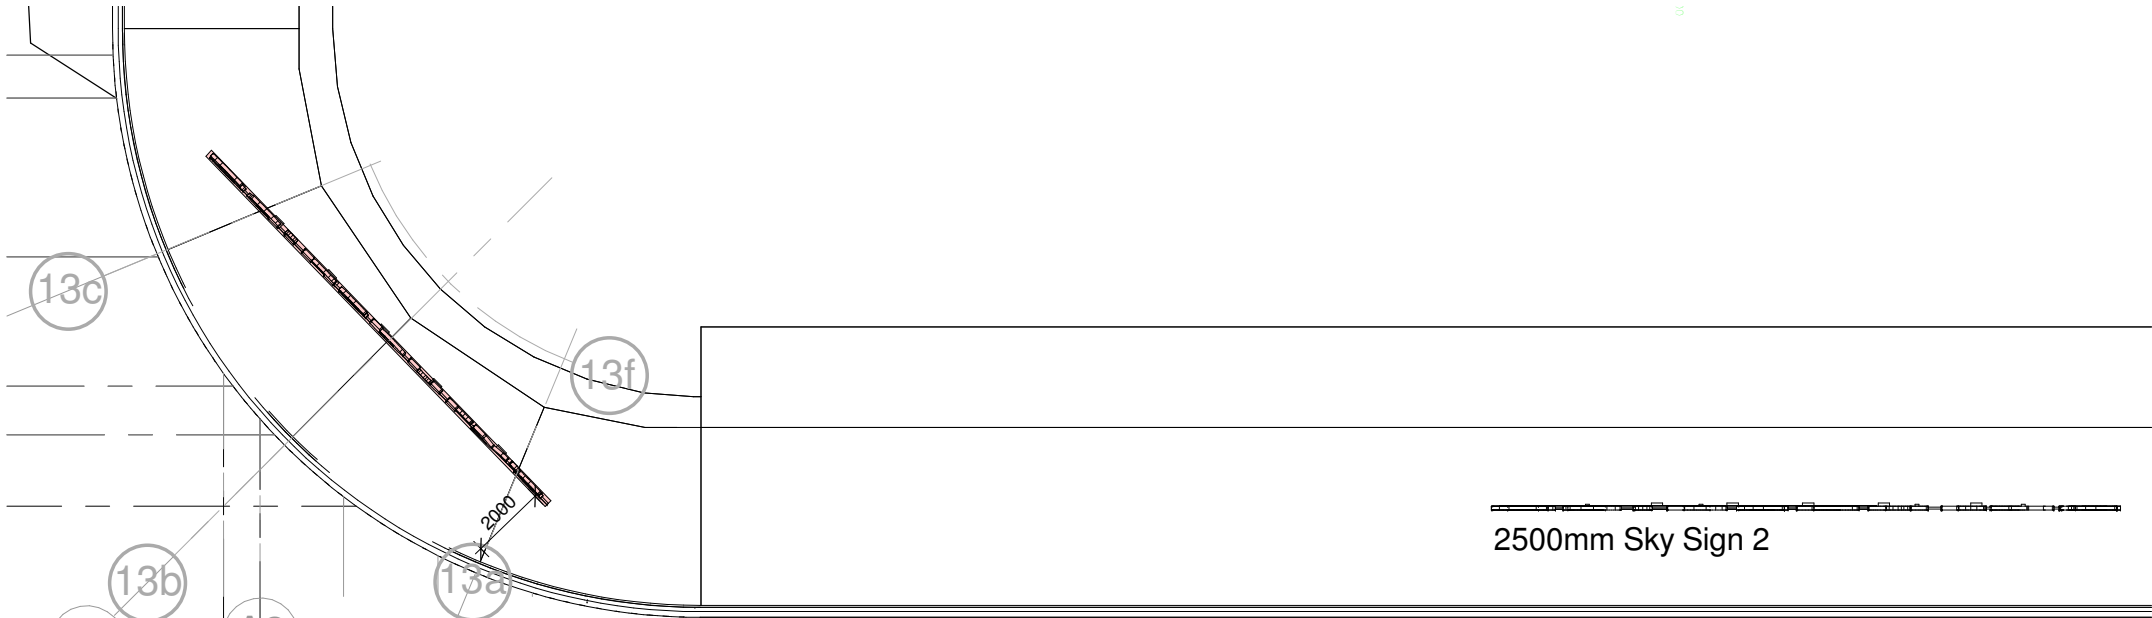

Ordnance Survey® information  
© Crown copyright. All rights reserved.  
Licence no. AR100007392

Roof Plan for Sign Detail  
1 : 200

## GENERAL NOTES

This scheme is subject to Town Planning and all other necessary consents.  
Dimensions , areas and levels where given are only approximate and subject to site survey.  
All dimensions are to be checked on site.  
Do not scale other than for Planning purposes.  
This drawing is to be read in conjunction with all relevant consultant's and/or specialist's drawings/documents and any discrepancies or variations are to be notified to the Architects before the affected work commences.  
All queries relating to design of foundations, floor slabs and any structural elements are to be referred to the structural engineering consultant for resolution.  
All feasibility studies are subject to full site survey.  
The workmanship of all relevant trades and building operations shall comply with the recommendations of British Standard (BS) 8000:1989 part 1-5 inclusive.

All design and construction is to be in accordance with the Construction Design and Management Regulations 2007.

## PLANNING

A Sign 1 raised to 14/  
match Sky Sign 2 10/  
20

| Rev | Description | Date |
|-----|-------------|------|
|-----|-------------|------|

CLIENT

SAINSBURY'S

PROJECT

Hambledon Road  
WATERLOOVILE

DRAWING

Sky Sign 1 Line of  
Sight

**CHQ**  
**PARTNERSHIP**  
Architects • Building Surveyors

CHQ Partnership Ltd.  
Tannery House, 23 High Street  
Baldock, Hertfordshire SG7 6BE  
Telephone: (01462) 895110  
Facsimile: (01462) 895099  
Email: design@chq-architects.co.uk  
www.chq-architects.co.uk



|       |              |         |     |
|-------|--------------|---------|-----|
| DATE  | 09/24/14     | DRAWN   | RR  |
| SCALE | As indicated | CHECKED | ESL |

CHQ.14.10656 - PL09

A