



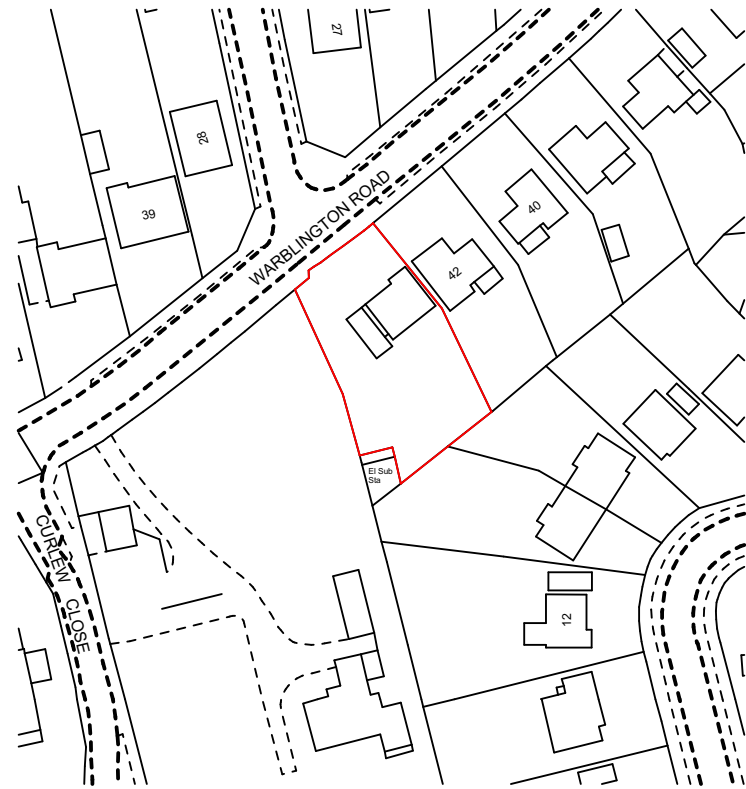

Ordnance Survey (c) Crown Copyright 2015. All rights reserved. Licence number 100022432

OS Plan Location 1:1250

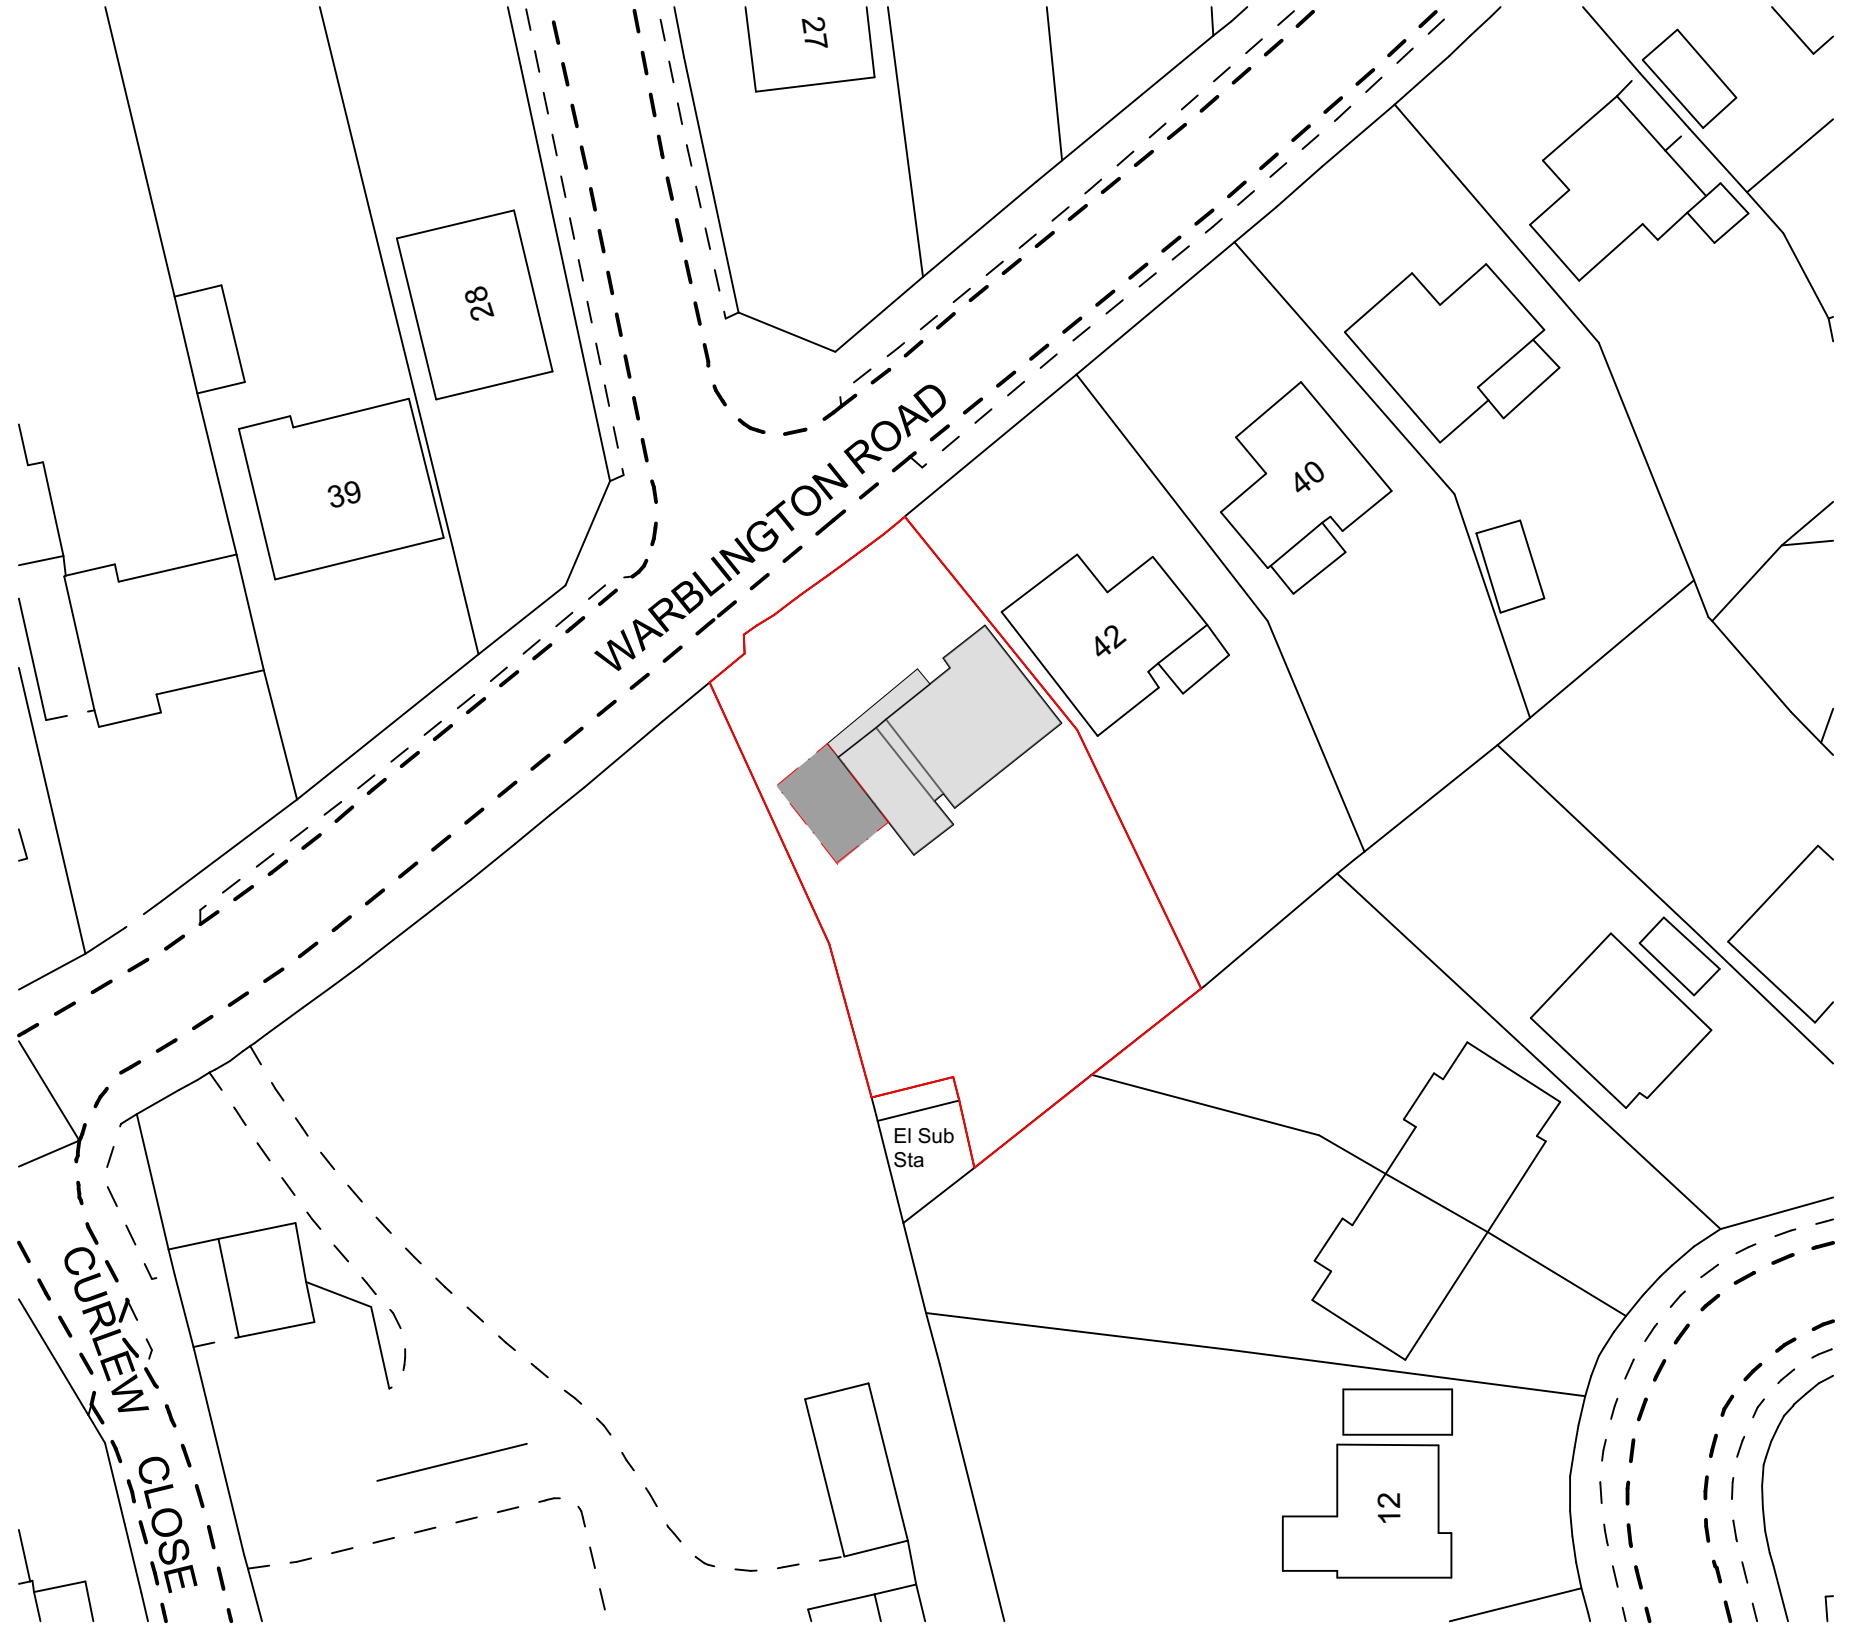

Ordnance Survey (c) Crown Copyright 2015. All rights reserved. Licence number 100022432

OS Plan Block 1:500



revisions & notes: A | 20.03.15 | RS | Issued to Building Control  
B | 20.05.15 | RS | Issued for Planning - Car Port

project: Mr and Mrs Battye  
Alteration & Extension  
44 Warblington Road  
Emsworth  
drawing name: Location & Block Plans  
status: PLANNING  
date: March 2015  
scale: 1:1250 & 1:500 @A3  
drawn: RS

**pwparchitects**  
61 South Street, Havant, Hampshire PO9 1BZ  
t: 023 9248 2494 f: 023 9248 1152  
e: design@pwp-architects.com w: www.pwp-architects.com  
Project No. **5204** drawing No. **1100** rev **B**

Note: All dimensions to be checked on site by the contractor before fabrication and erection. Figured dimensions to be taken in preference to scaled dimensions. This drawing is the copyright of the architects and must not be reproduced or used without their express consent, except for the purposes of a planning application. Electronic issue of this drawing to be confirmed by paper hard copy only.