



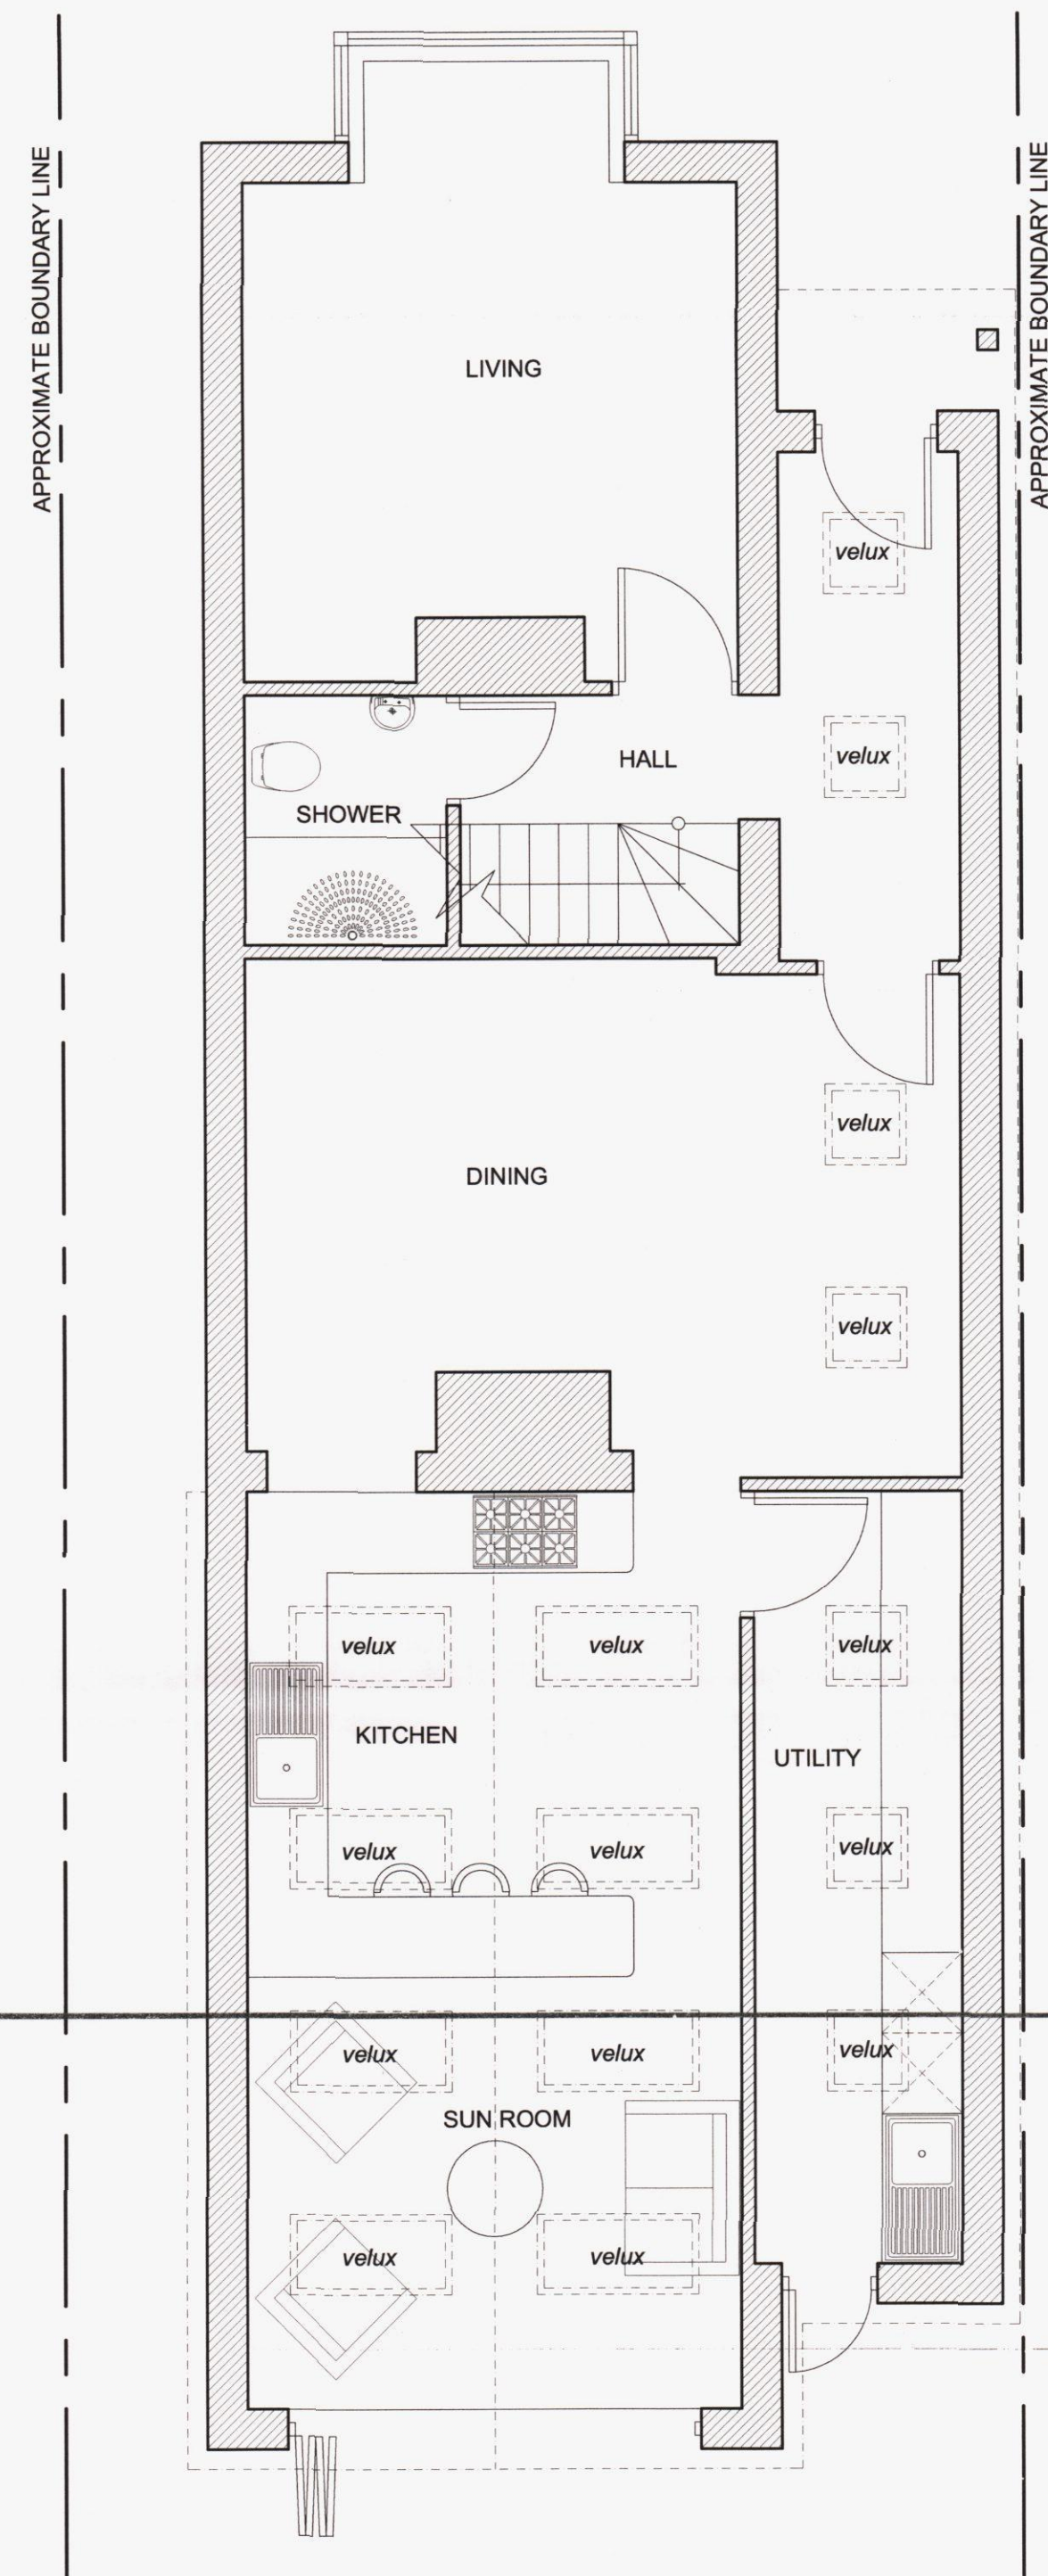


PROPOSED GROUND FLOOR 1:50

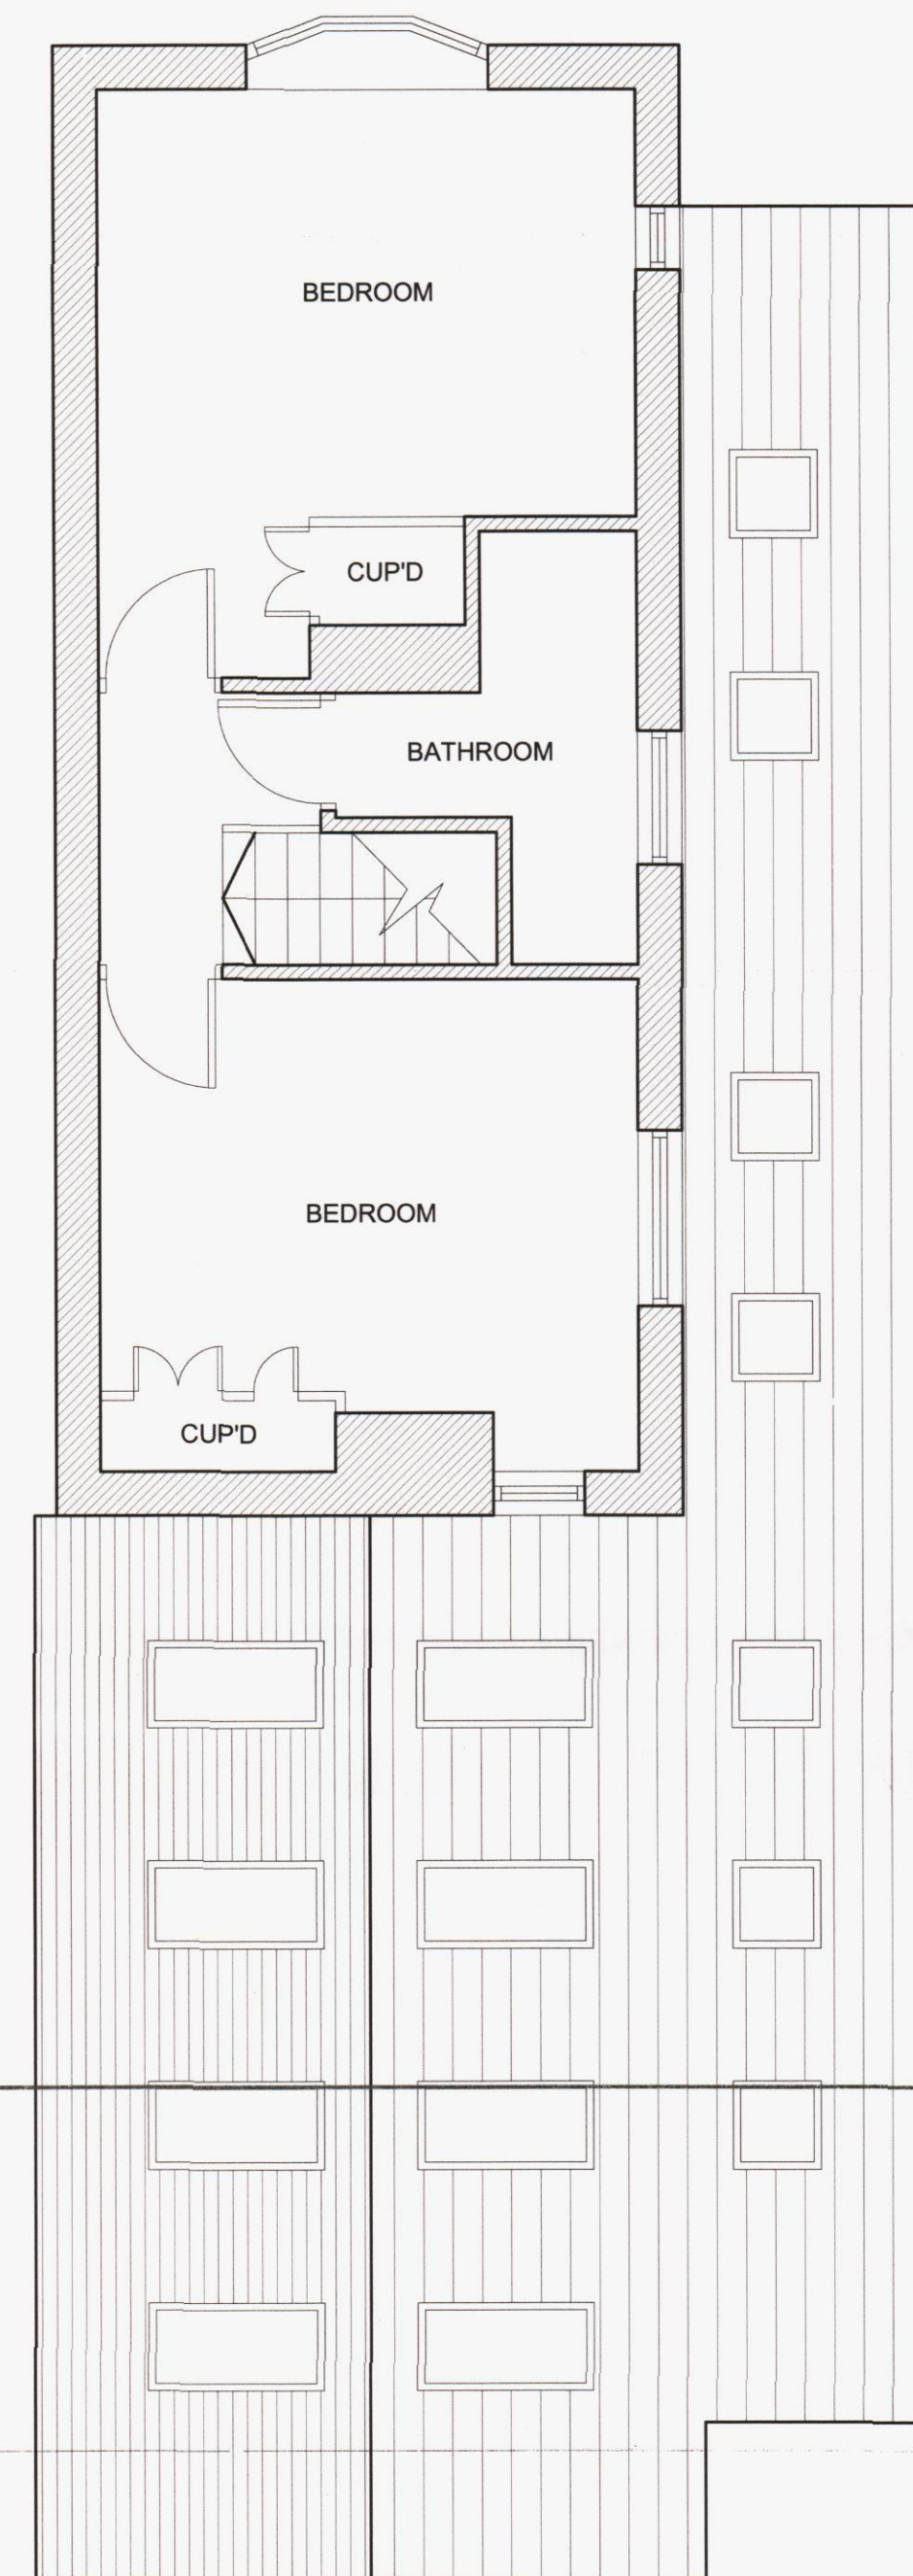

PROPOSED FIRST FLOOR 1:50




PROPOSED FRONT
ELEVATION 1:100

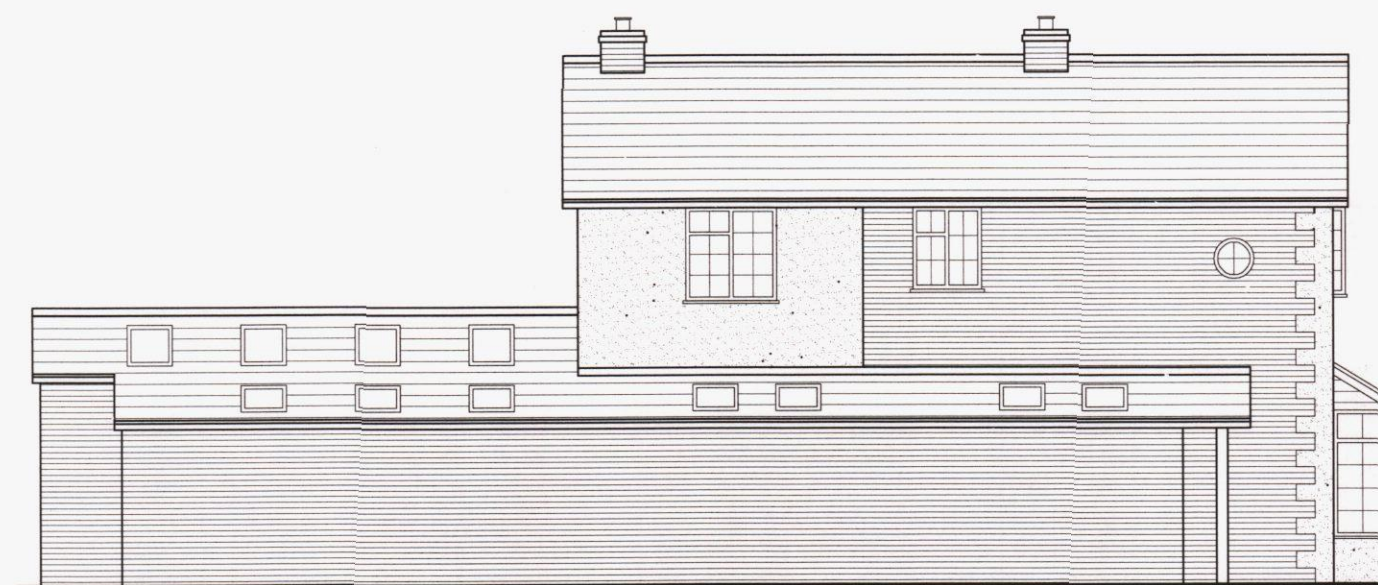

PROPOSED SIDE
ELEVATION 1:100



PROPOSED REAR
ELEVATION 1:100

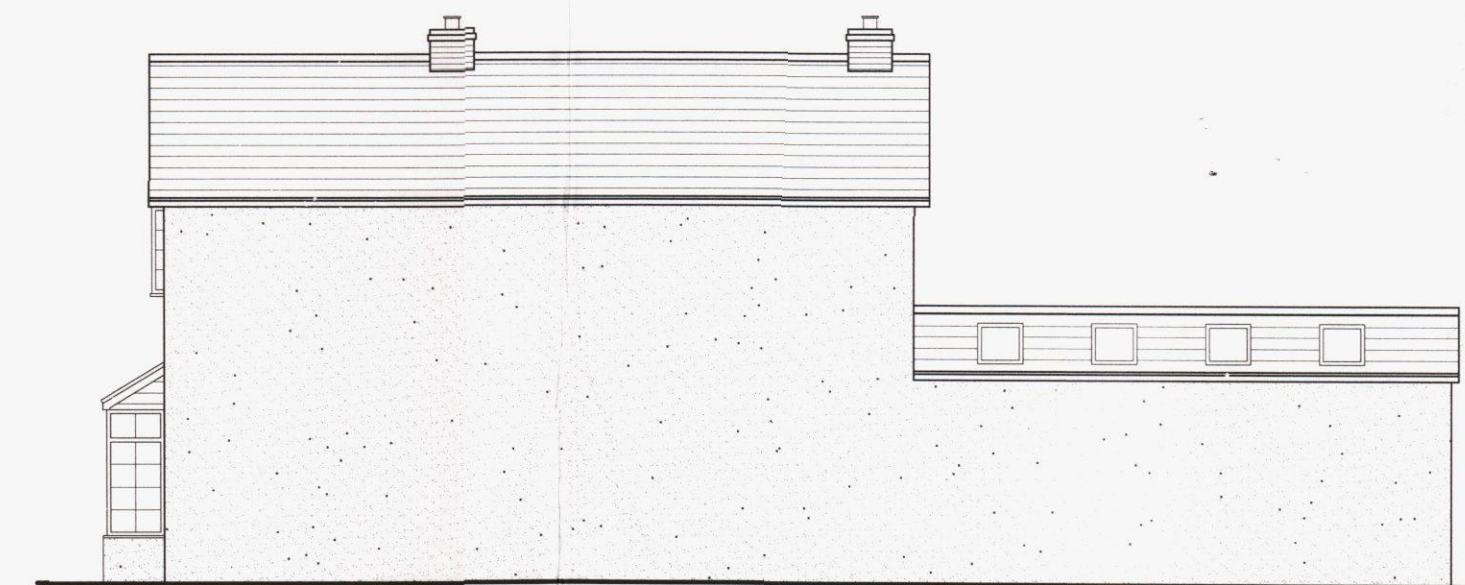

PROPOSED SIDE
ELEVATION 1:100

HAVANT BOROUGH
COUNCIL
16 SEP 2013
RECEIVED