


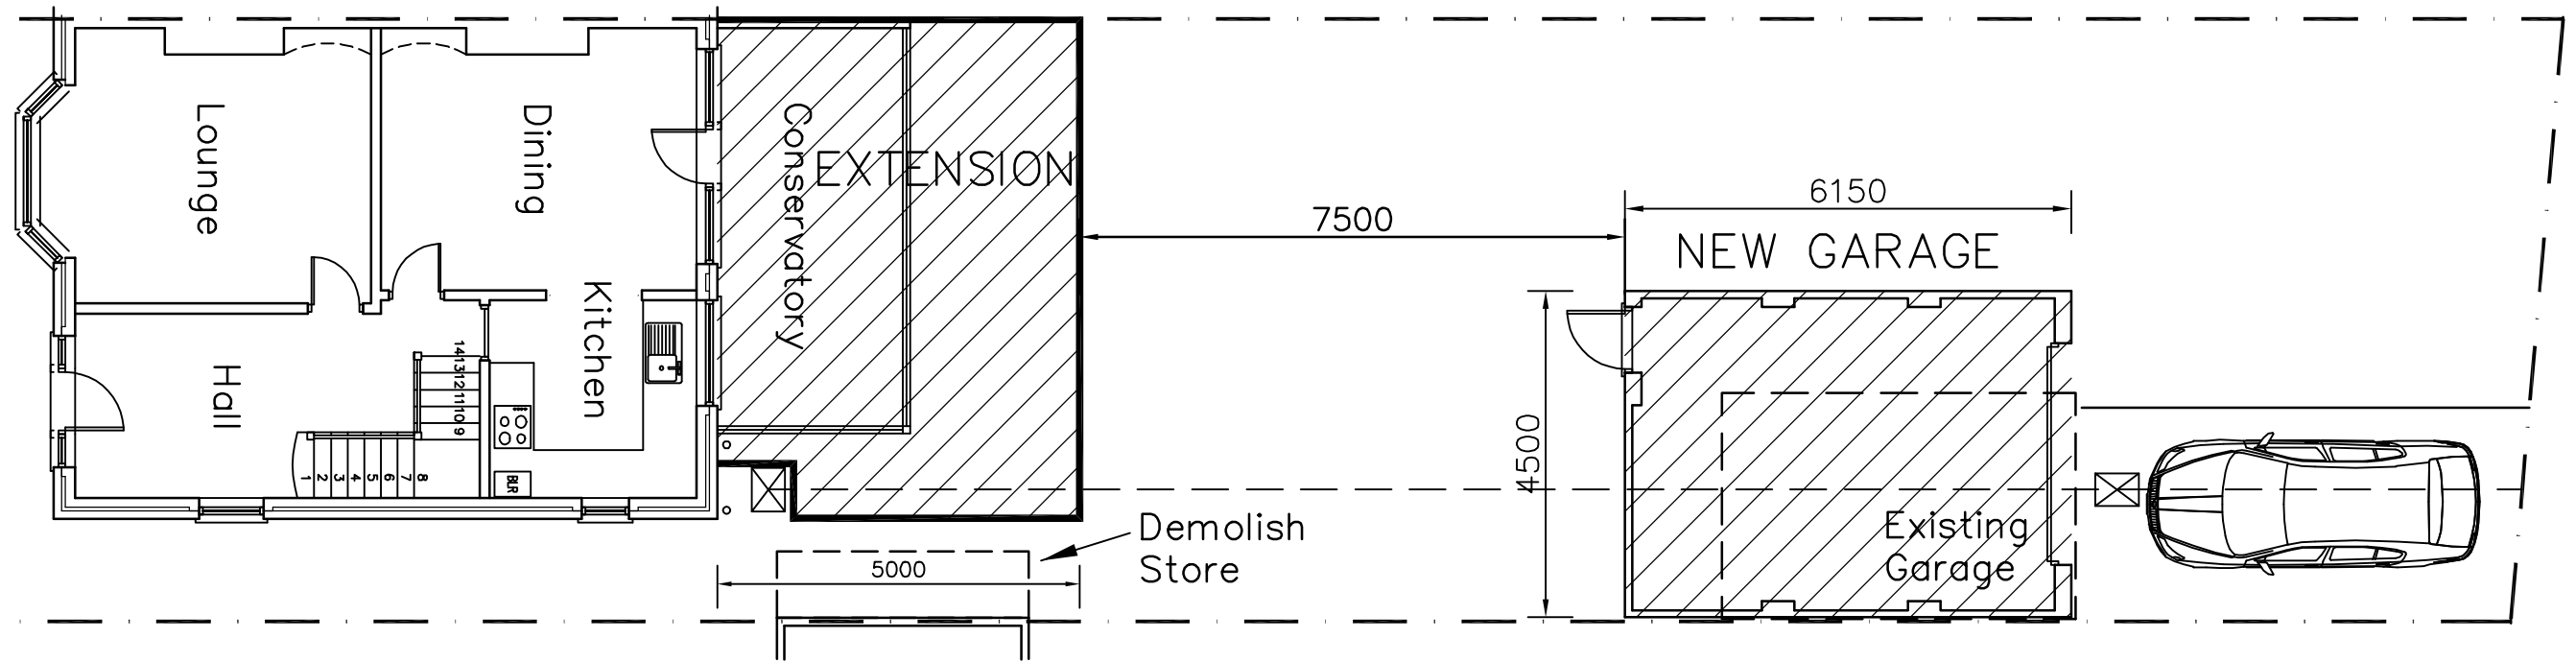


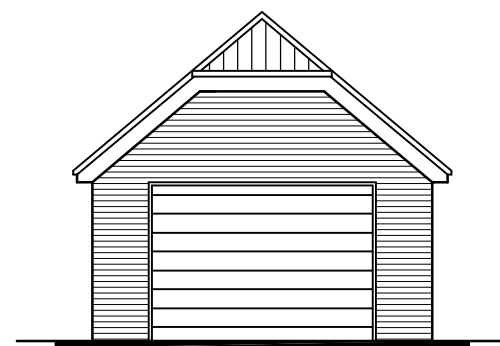


SITE PLAN

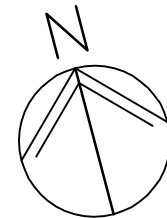


EAST

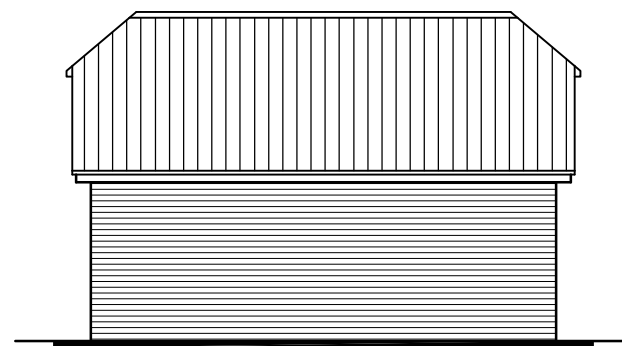

NORTH

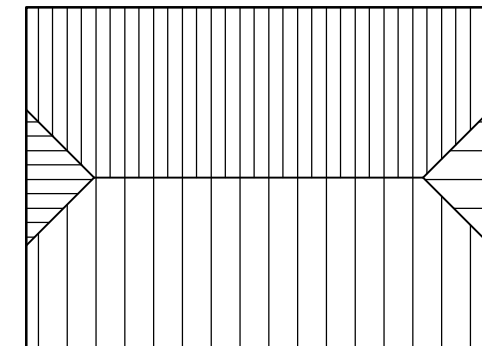


ROOF

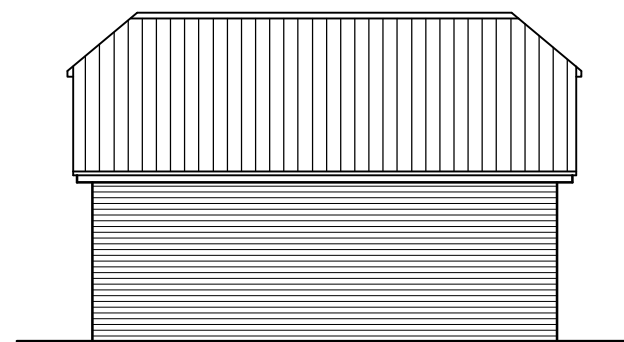


SOUTH

ELEVATIONS

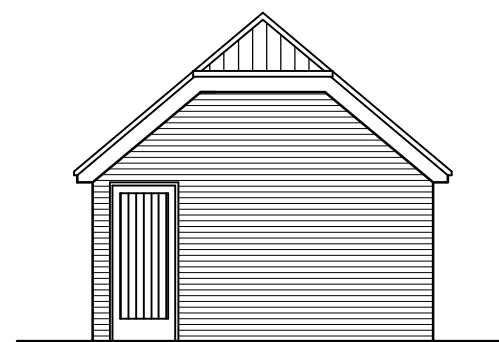

WEST

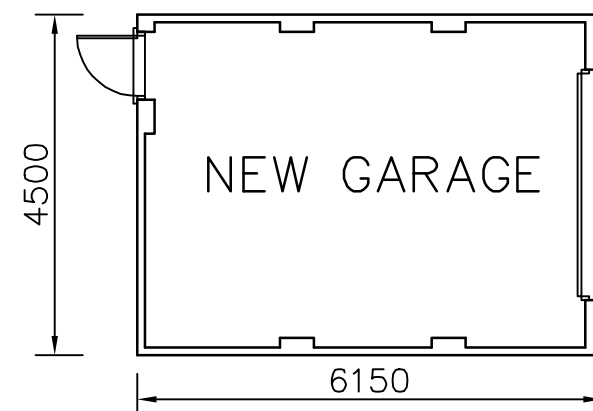

PLAN

12 Manor Close
Havant
PO9 1BD

SITE PLAN AND GARAGE

Martin Critchley
Chartered Architect
7 North Street
Havant, Hampshire, PO9 1PW
023 92 474 919
critchleyarchitect@hotmail.com

Scale A3 = 1:100
Drawn MHC
Date 26/06/13

Revisions

- A. Elevations added. 06/08/13
- B.
- C.

GARAGE

metres

10

20

30

1330-203^A