


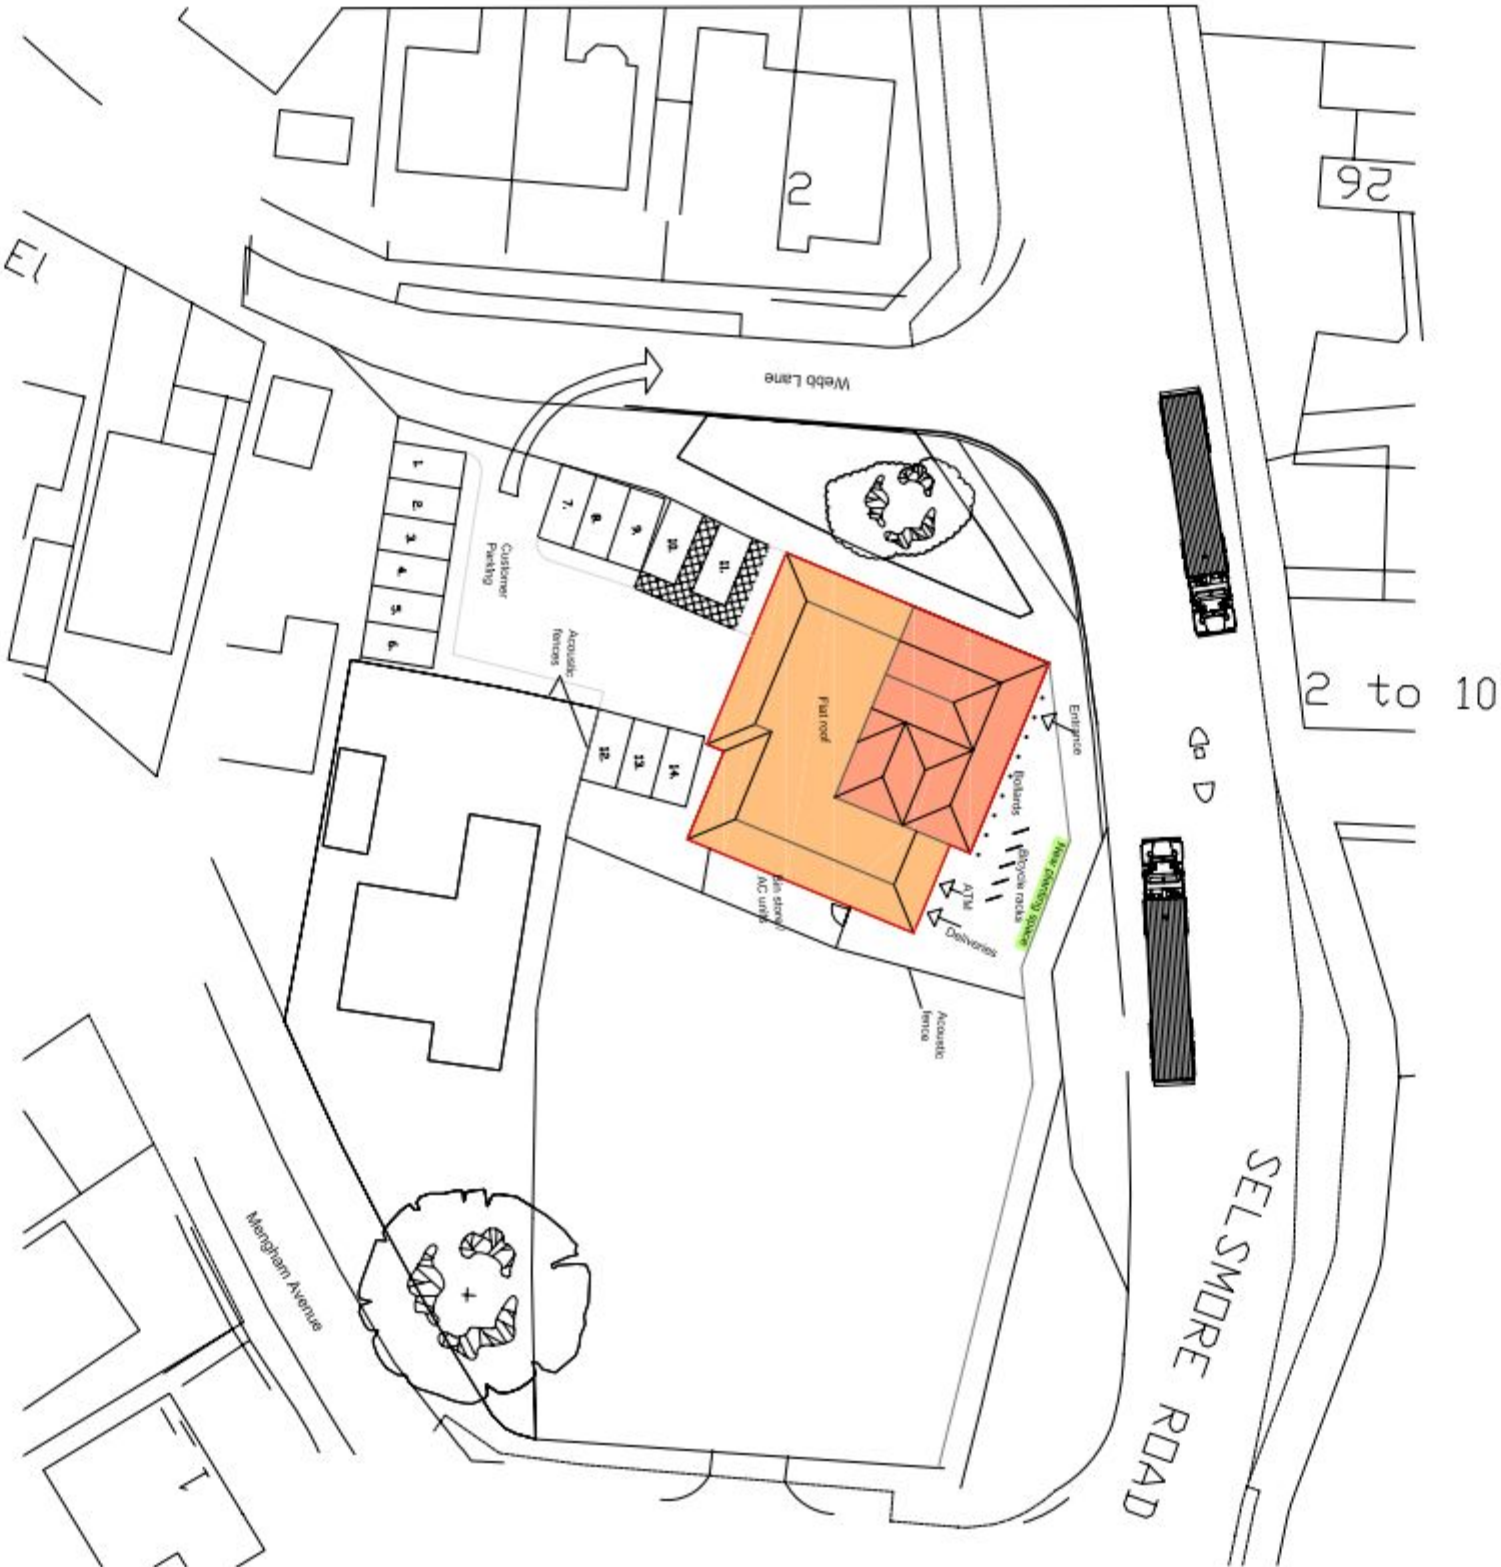

revisions

client

drawn by
AF

checked by
NEI

project

Rose in June
Haying Island

drawing
Proposed Block Plan

drawing no. revision

P - 008 F

date
29/07/13

scale at A3
1:500

job no.
SNBC251803