



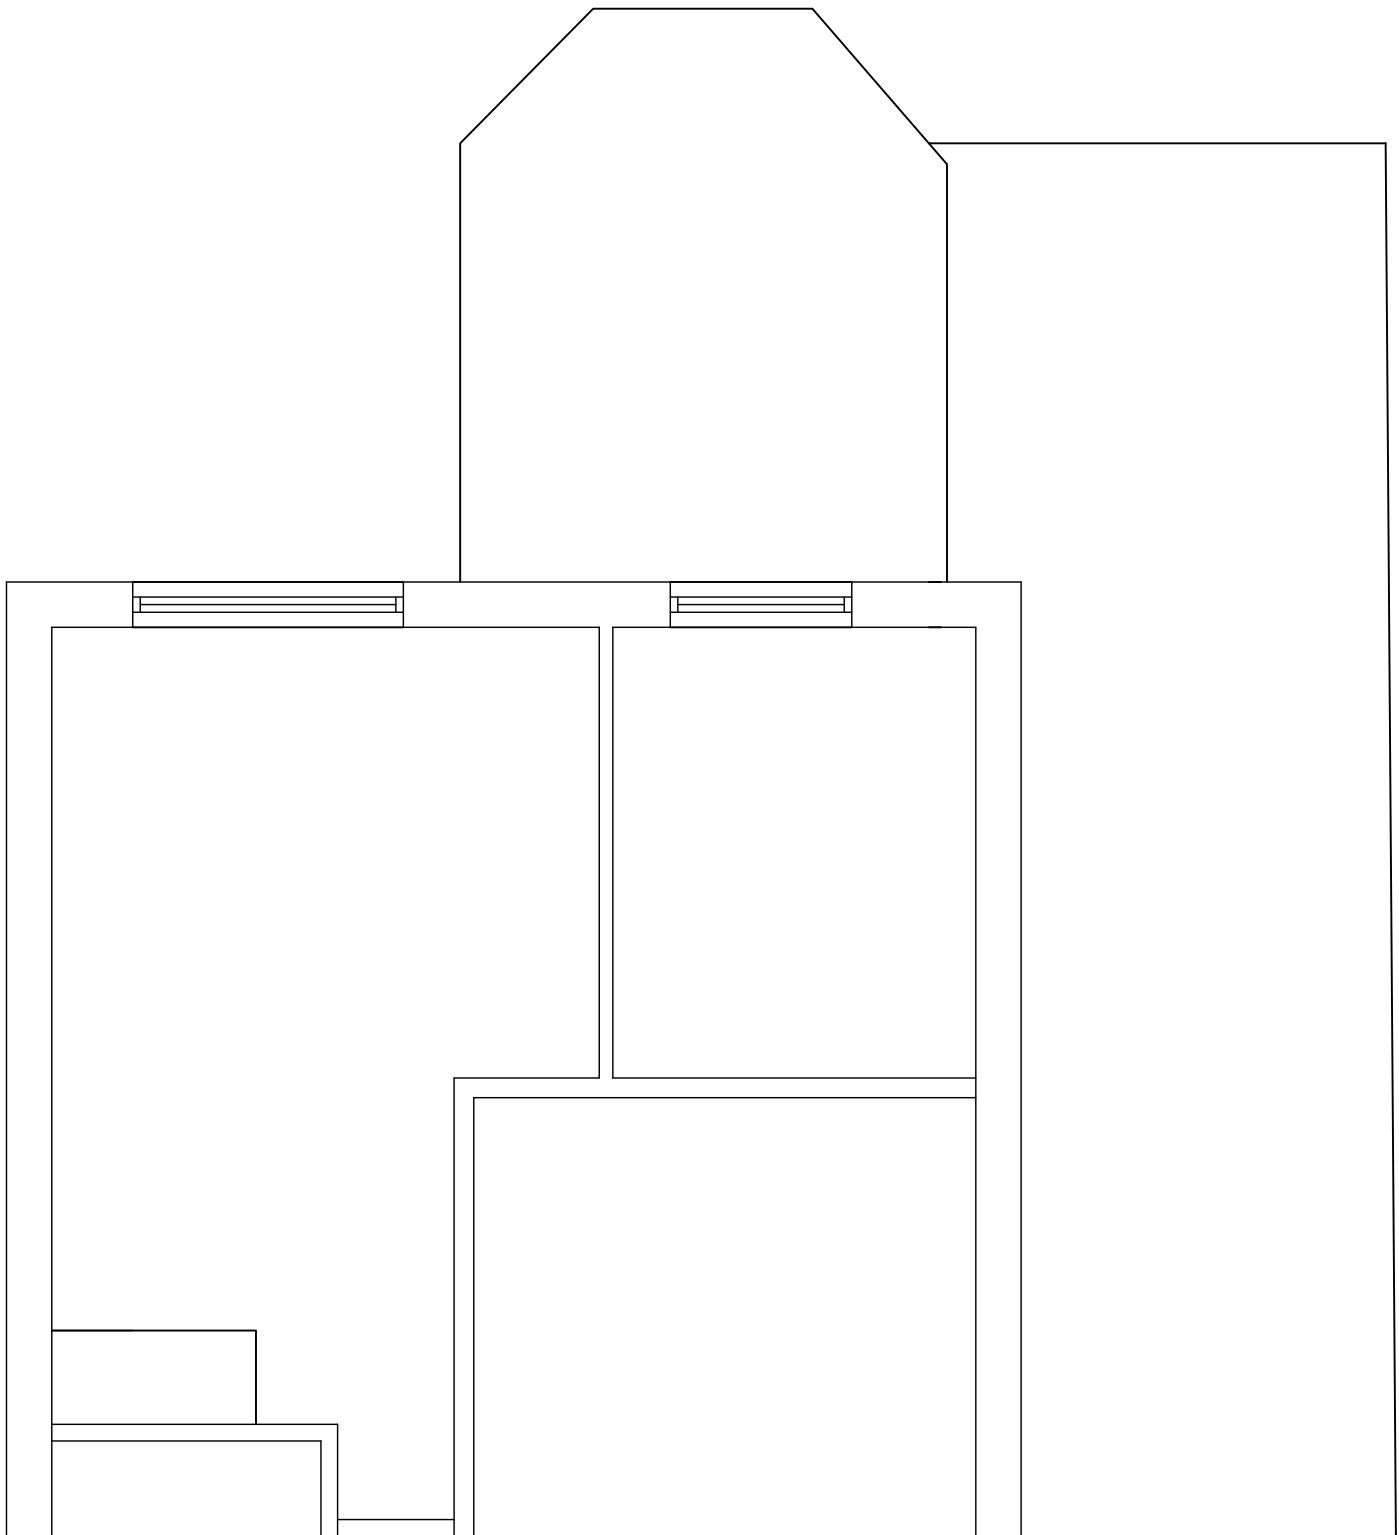

Rear Extension
Langstone Avenue, Havant
P110-A
Existing First Floor Plan 1:50 @ A4

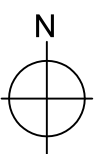

PLANNING ISSUE 29.05.2013