


REVISIONS			Rev.	Date	By

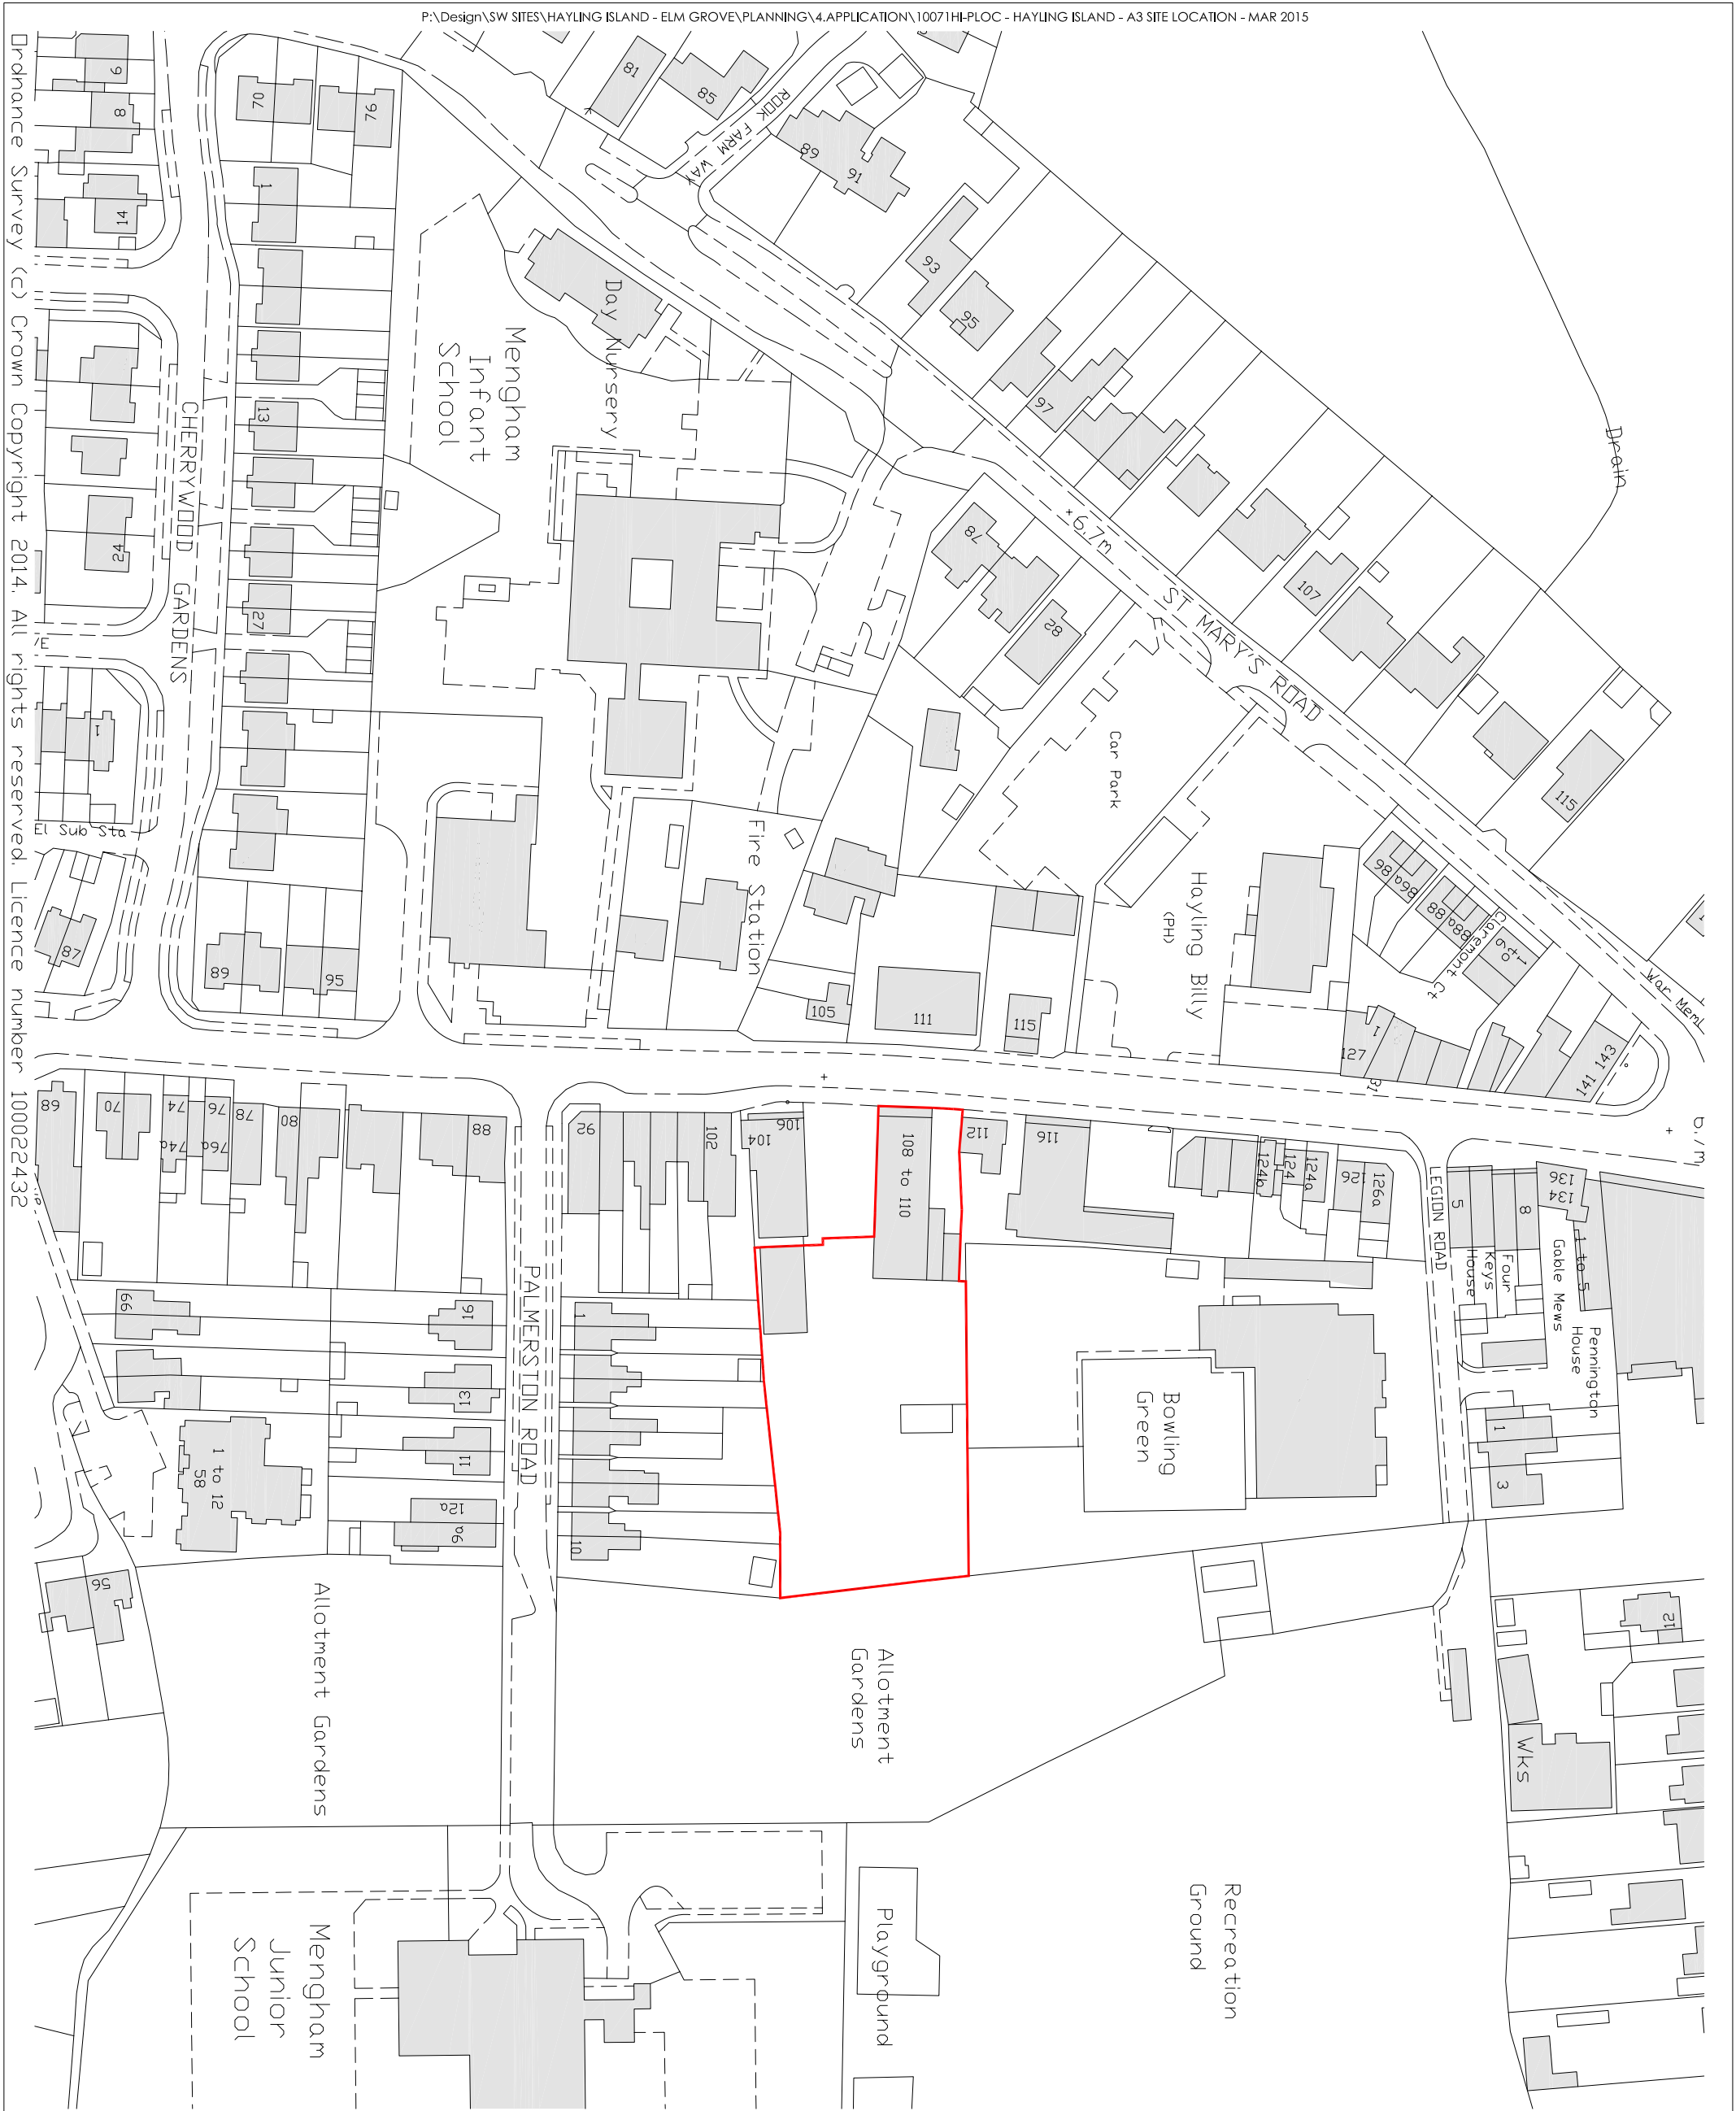

© 2015 PLANNING ISSUES

planning|issues
TOWN PLANNING AND
ARCHITECTURAL DESIGN
John Sheilbourn RIBA
Design Director - South West
Ringwood - Hampshire BH24 3AG
Tel: 01425 46010
Fax: 01425 46010
Email: design@planningissues.co.uk

Client:

Churchill
Retirement Living

Project title

Proposed Retirement Housing
108 - 110 Elm Grove
HAYLING ISLAND
Hampshire PO11 9EH

Drawing title

PLANNING APPLICATION - MAR 2015
SITE LOCATION

Scale: 1:1250 @ A3 Done: MAR 2015
Drawn: TL Checked: Rev:

Drawing No: 10071HI - PLOC *