
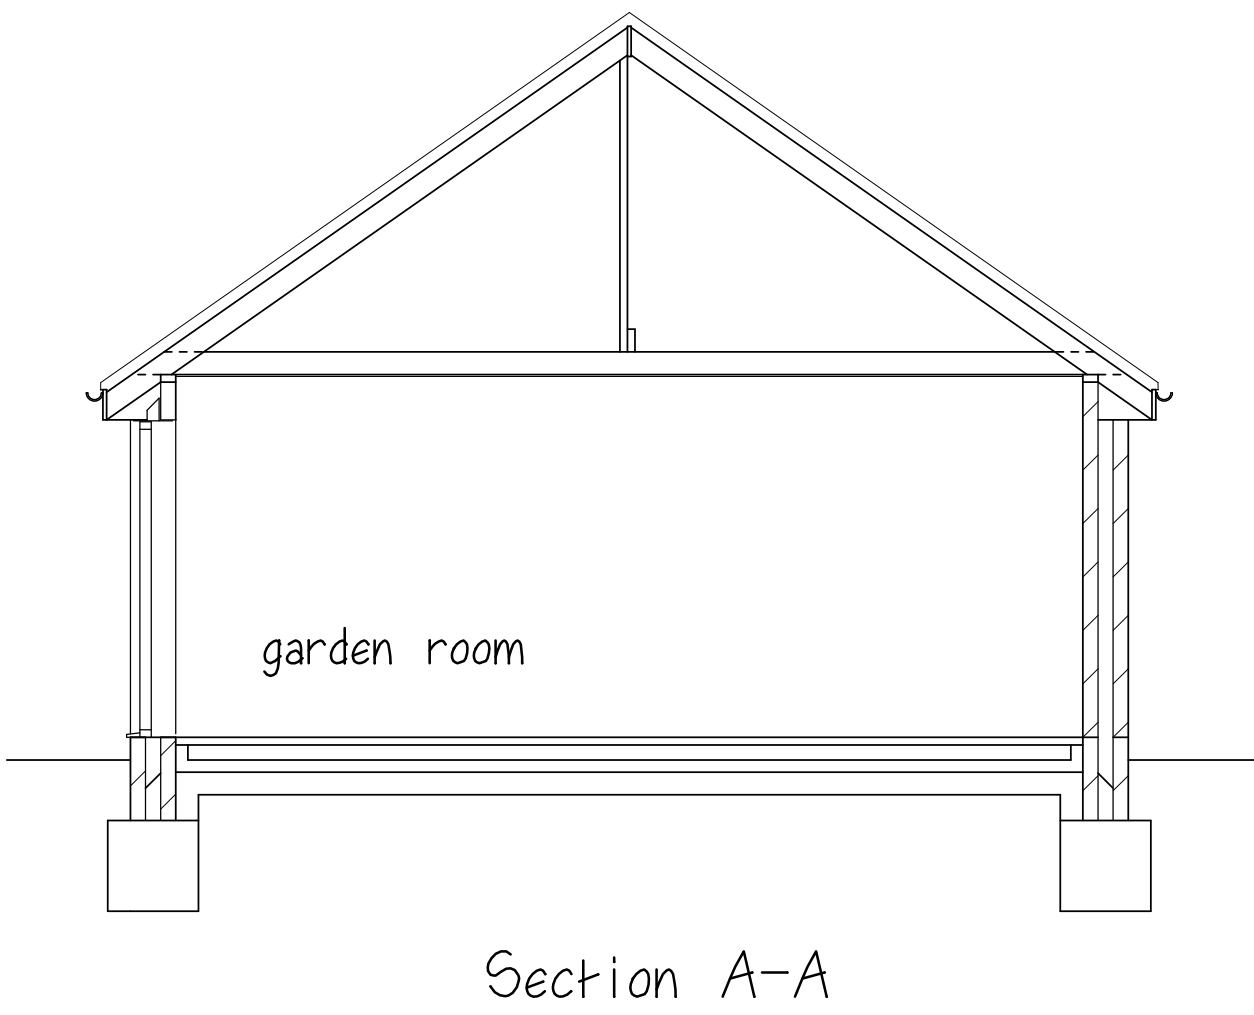
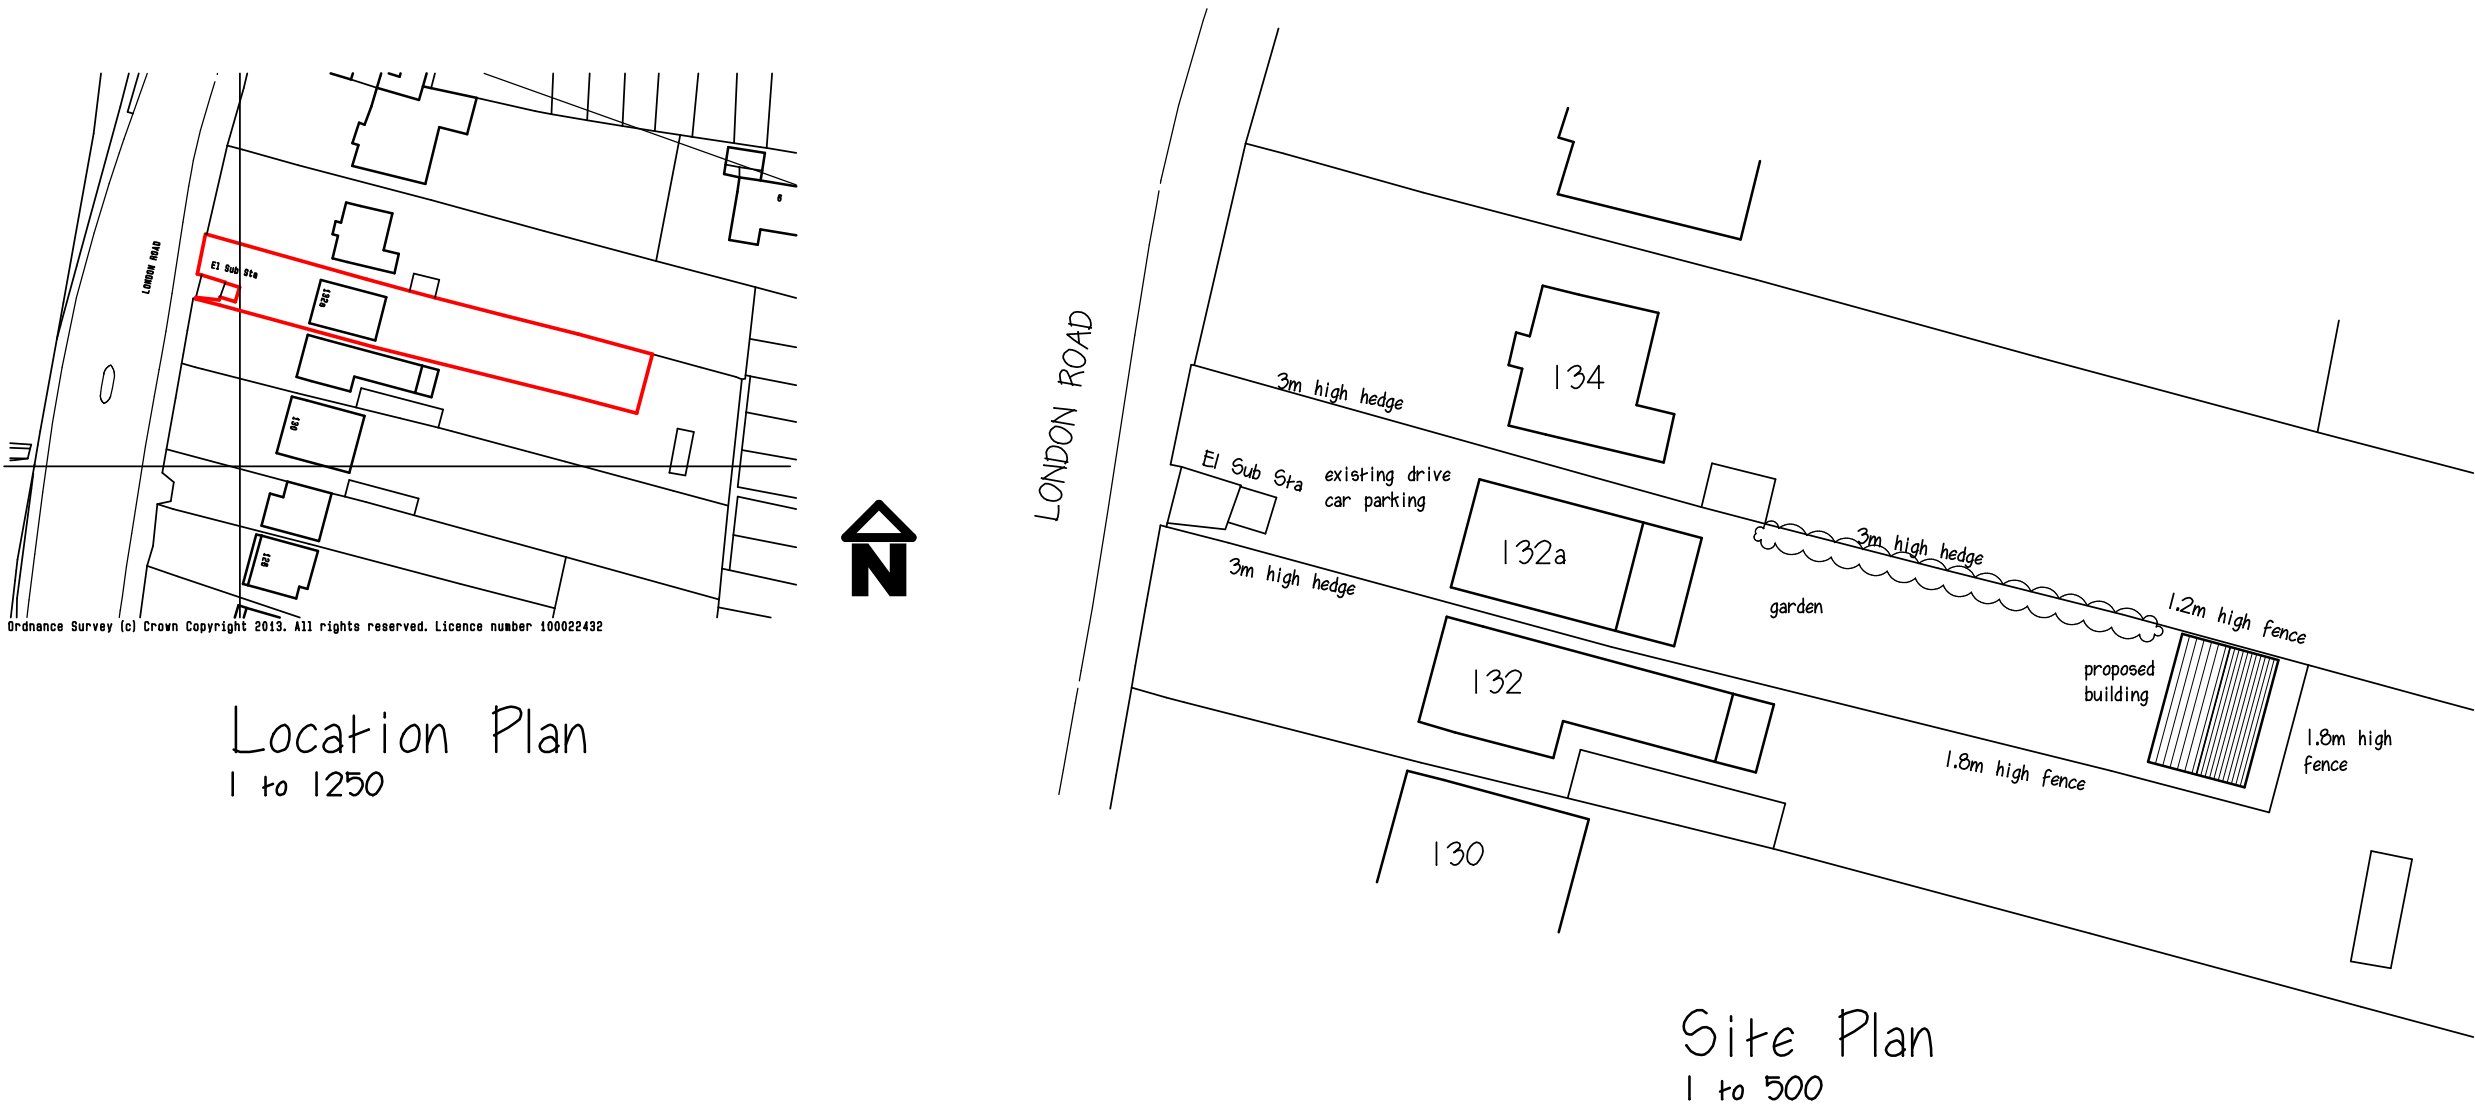
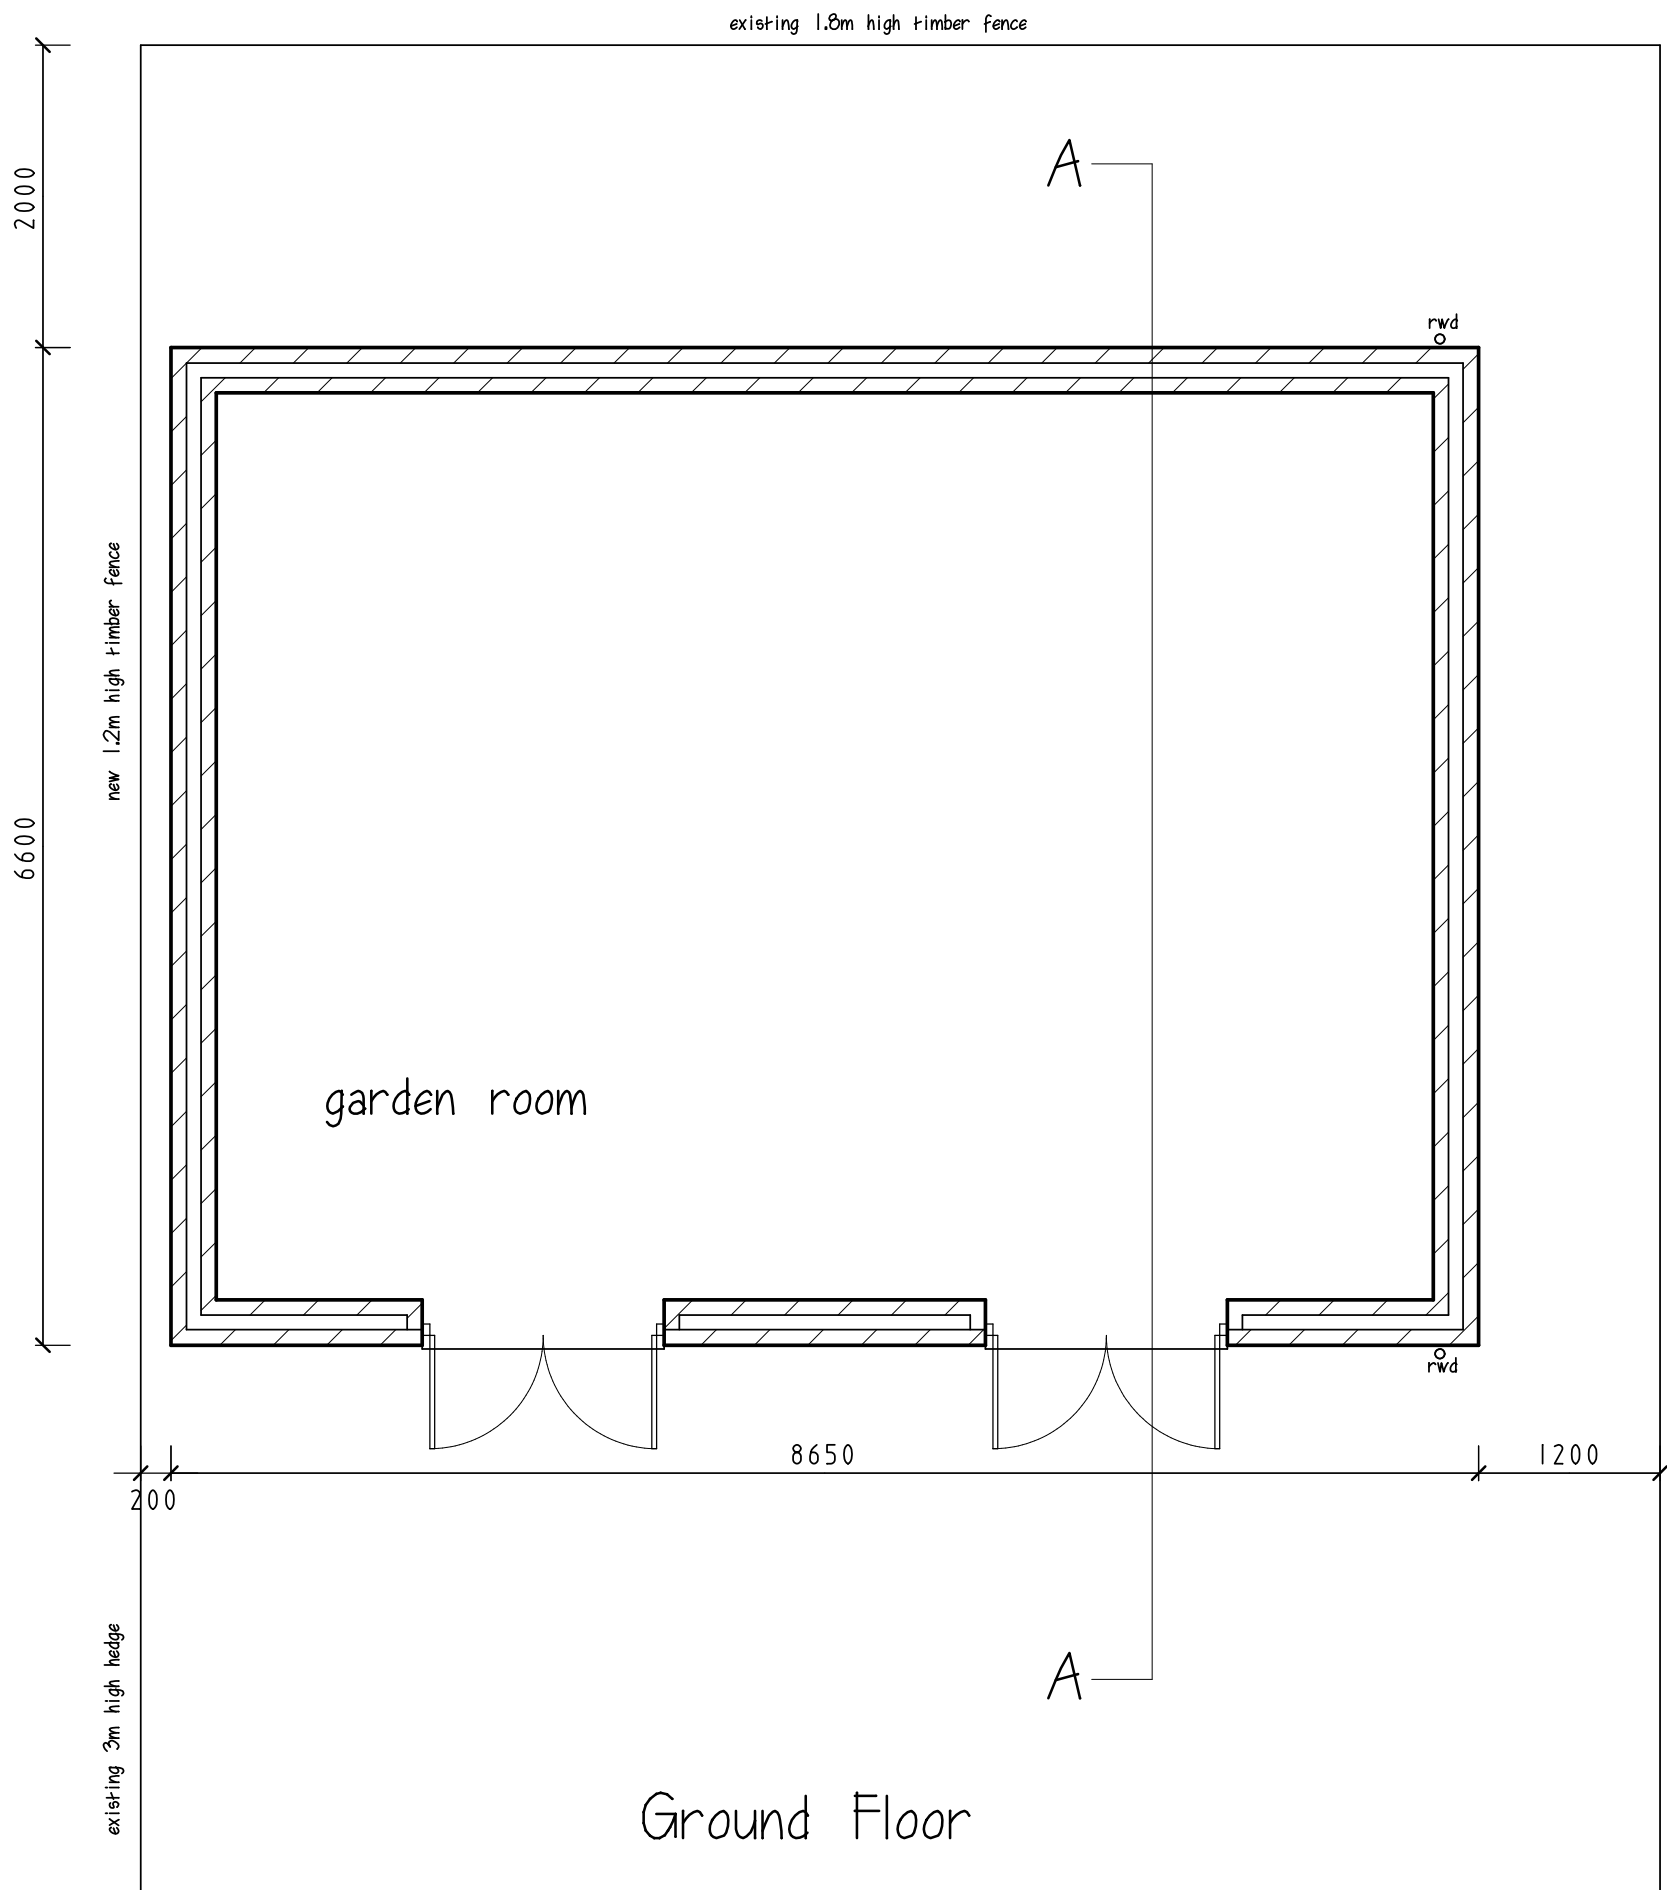


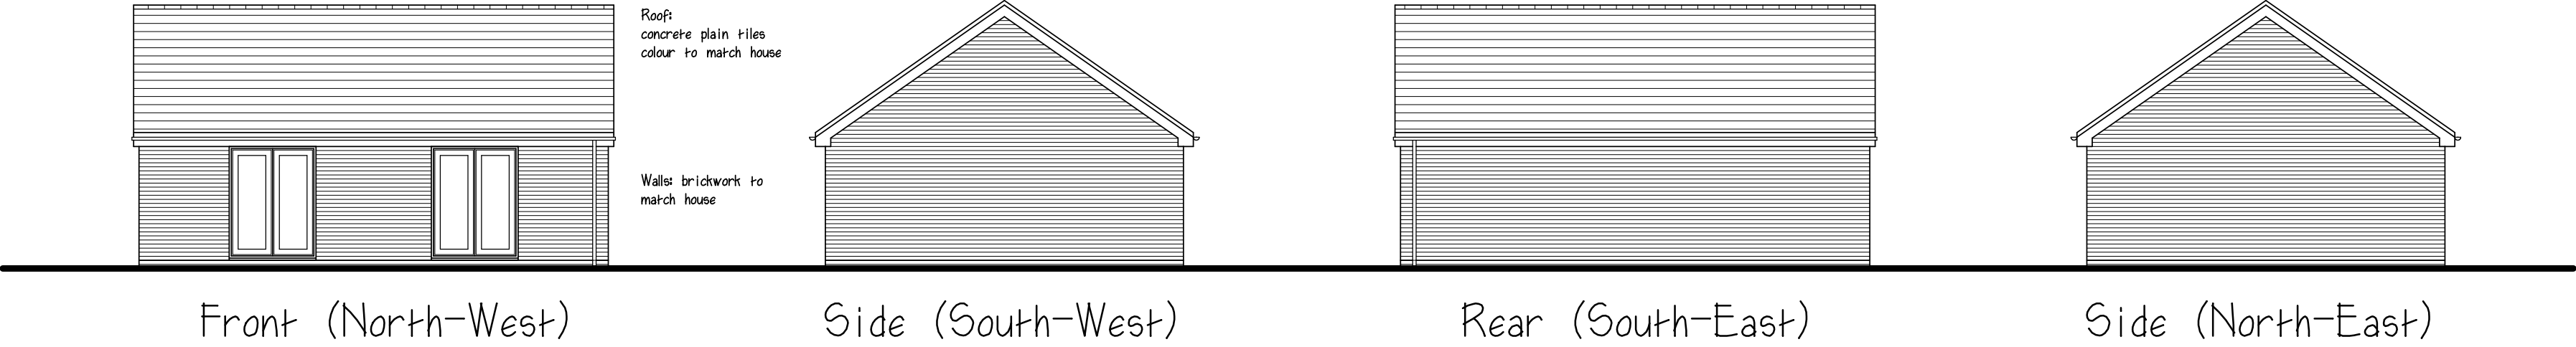

A 03 August 2015 Reduce roof pitch

MARTIN MOYSE M.R.I.C.S
Chartered Building Surveyor

Title: PROPOSED DETACHED GARDEN BUILDING

Address: **132A LONDON ROAD,
WIDLEY, WATERLOOVILLE,
HAMPSHIRE PO7 5EW**

Scale: A2 - Plans 1 to 50, Elevations 1 to 100 Date: July 2013 Drawing No:01A

*This drawing does not constitute a specification of work to be done, and is to be read in conjunction with notes.
All dimensions to be checked on site. This drawing is copyright ©*