


SCALING AND DIMENSIONS:
** CONTRACTORS MUST NOT SCALE FROM THIS DRAWING **
PLANNING DEPARTMENTS MAY SCALE FROM THE DRAWING FOR PLANNING PURPOSES. WE CANNOT ACCEPT RESPONSIBILITY FOR SCALED INACCURACIES. All dimensions to be checked on site prior to commencement of any work. Notify designer of any discrepancies before ordering materials.

THIS DOCUMENT IS COPYRIGHT OF PAUL NICHOLSON DESIGN AND MAY NOT BE COPIED IN ANY FORMAT WITHOUT THE COPYRIGHT OWNERS PERMISSION.

© 2014.

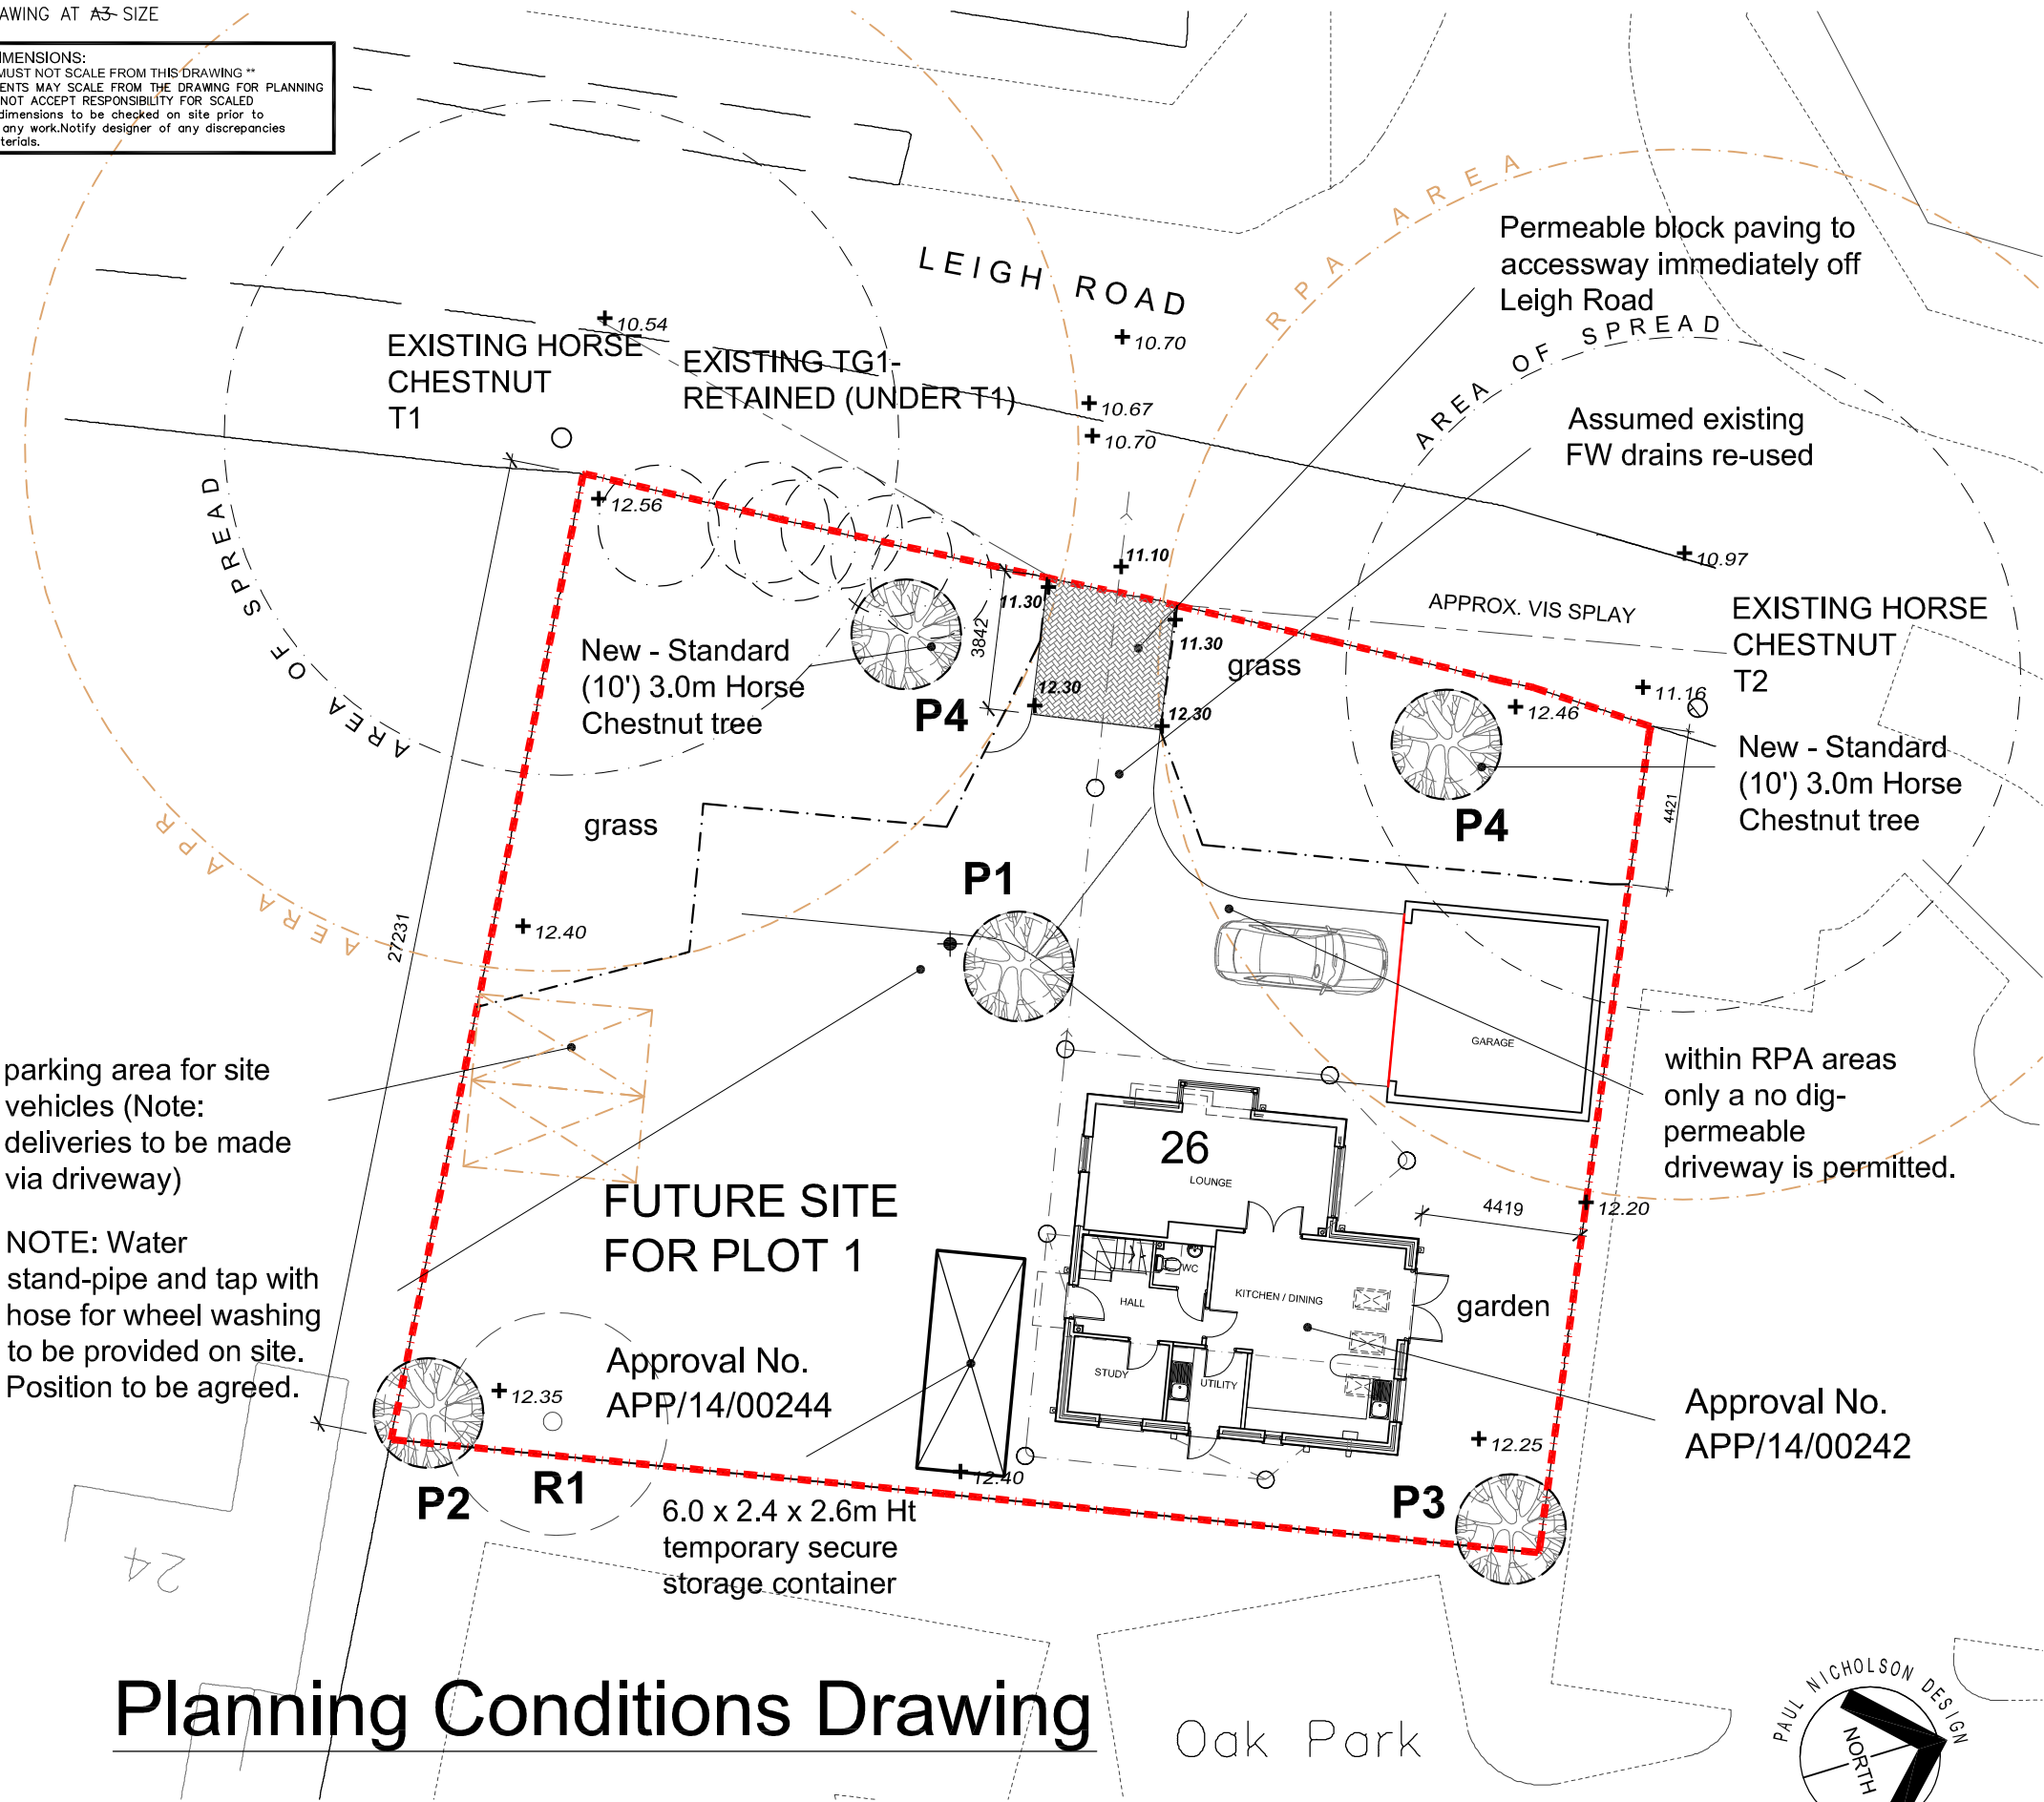

T1, T2 = Existing trees retained
TG1 = Tree Group 1 Existing trees retained

PLANTING SCHEDULE

All planting to be carried out in the first planting season following the occupation of the new or extended dwelling)

- R1 = Existing tree removed in accordance with arboricultural report.
- P1 = Korean Fir (Abies koreana) Var- "Silberlocke" (on completion) 10 ltr/1.5-2m on planting / 4m mature ht.
- P2 = Photinia fraseri Red Robin (on completion) planted as 10 Litre bush, ht. 1m. Mature ht x spread 2m.
- P3 = Acer-palmatum var- Dissectum (on completion). Planted ht 1m. Mature ht + spread 1.5-2.5m.
- P4 = Horse Chestnut (Aesculus Hippocastanum) Standard. Planted as 3m sapling. Mature ht 20-30m.

PROPOSED MAINTENANCE SCHEDULE

MAINTENANCE SCHEDULE – 3 YEARS DURATION.

General maintenance work and attendance to be carried out on a seasonal basis to suit each specific species.

SPECIFIC MAINTENANCE

- P1 –KOREAN FIR – general maintenance as below. Stake for first 3 years.
- P2 –PHOTINEA – Stake for first 2 years.
- P3 –ACER – Half standard. Stake for first 2 years.
- P4 –HORSE CHESTNUT – Standard (3 metre) established small tree staked for 5 years.

All planting and cultivation procedures and materials to be to suppliers recommendations.

GENERAL MAINTENANCE

Prepare planting areas as well dug beds 600mm depth to tree pockets (or as suppliers recommendations). Well compact and treat subsoil with fine bone-meal compost. Weed beds generally as necessary. Replace un- successful plants with new at following planting season.

TREE PROTECTION

Tree protection to be provided in accordance with the arboricultural report and BS 5387 (2005) requirements. See arboricultural report for details & locations of protection and RPA's.

e-mail to : nicholsonsdn@talktalk.net
Building Design - Fine Art & Design - Computer Graphics - Animation
Paul Nicholson
Design

36 Nichol Place, Cotford St. Luke, Somerset TA4 1JD - tel: 01823 619 090

Revision Status :		
Rev.	Details	Date
A	Drive access off Leigh Road amended	22/4/14
B	Revised to address Conditions	22/5/14
C	Revised to address Conditions	14/7/14

Client : Mr. M. Patterson
Project: Site at Leigh Road, Havant

Title : Proposed Layout - Alterations to Existing House 26 Leigh Road.

Scale	1:200	Drawing no. 0213 / 09
Date	February 2014	
Drawn by	pn	Revision : C
Checked by	pn	