



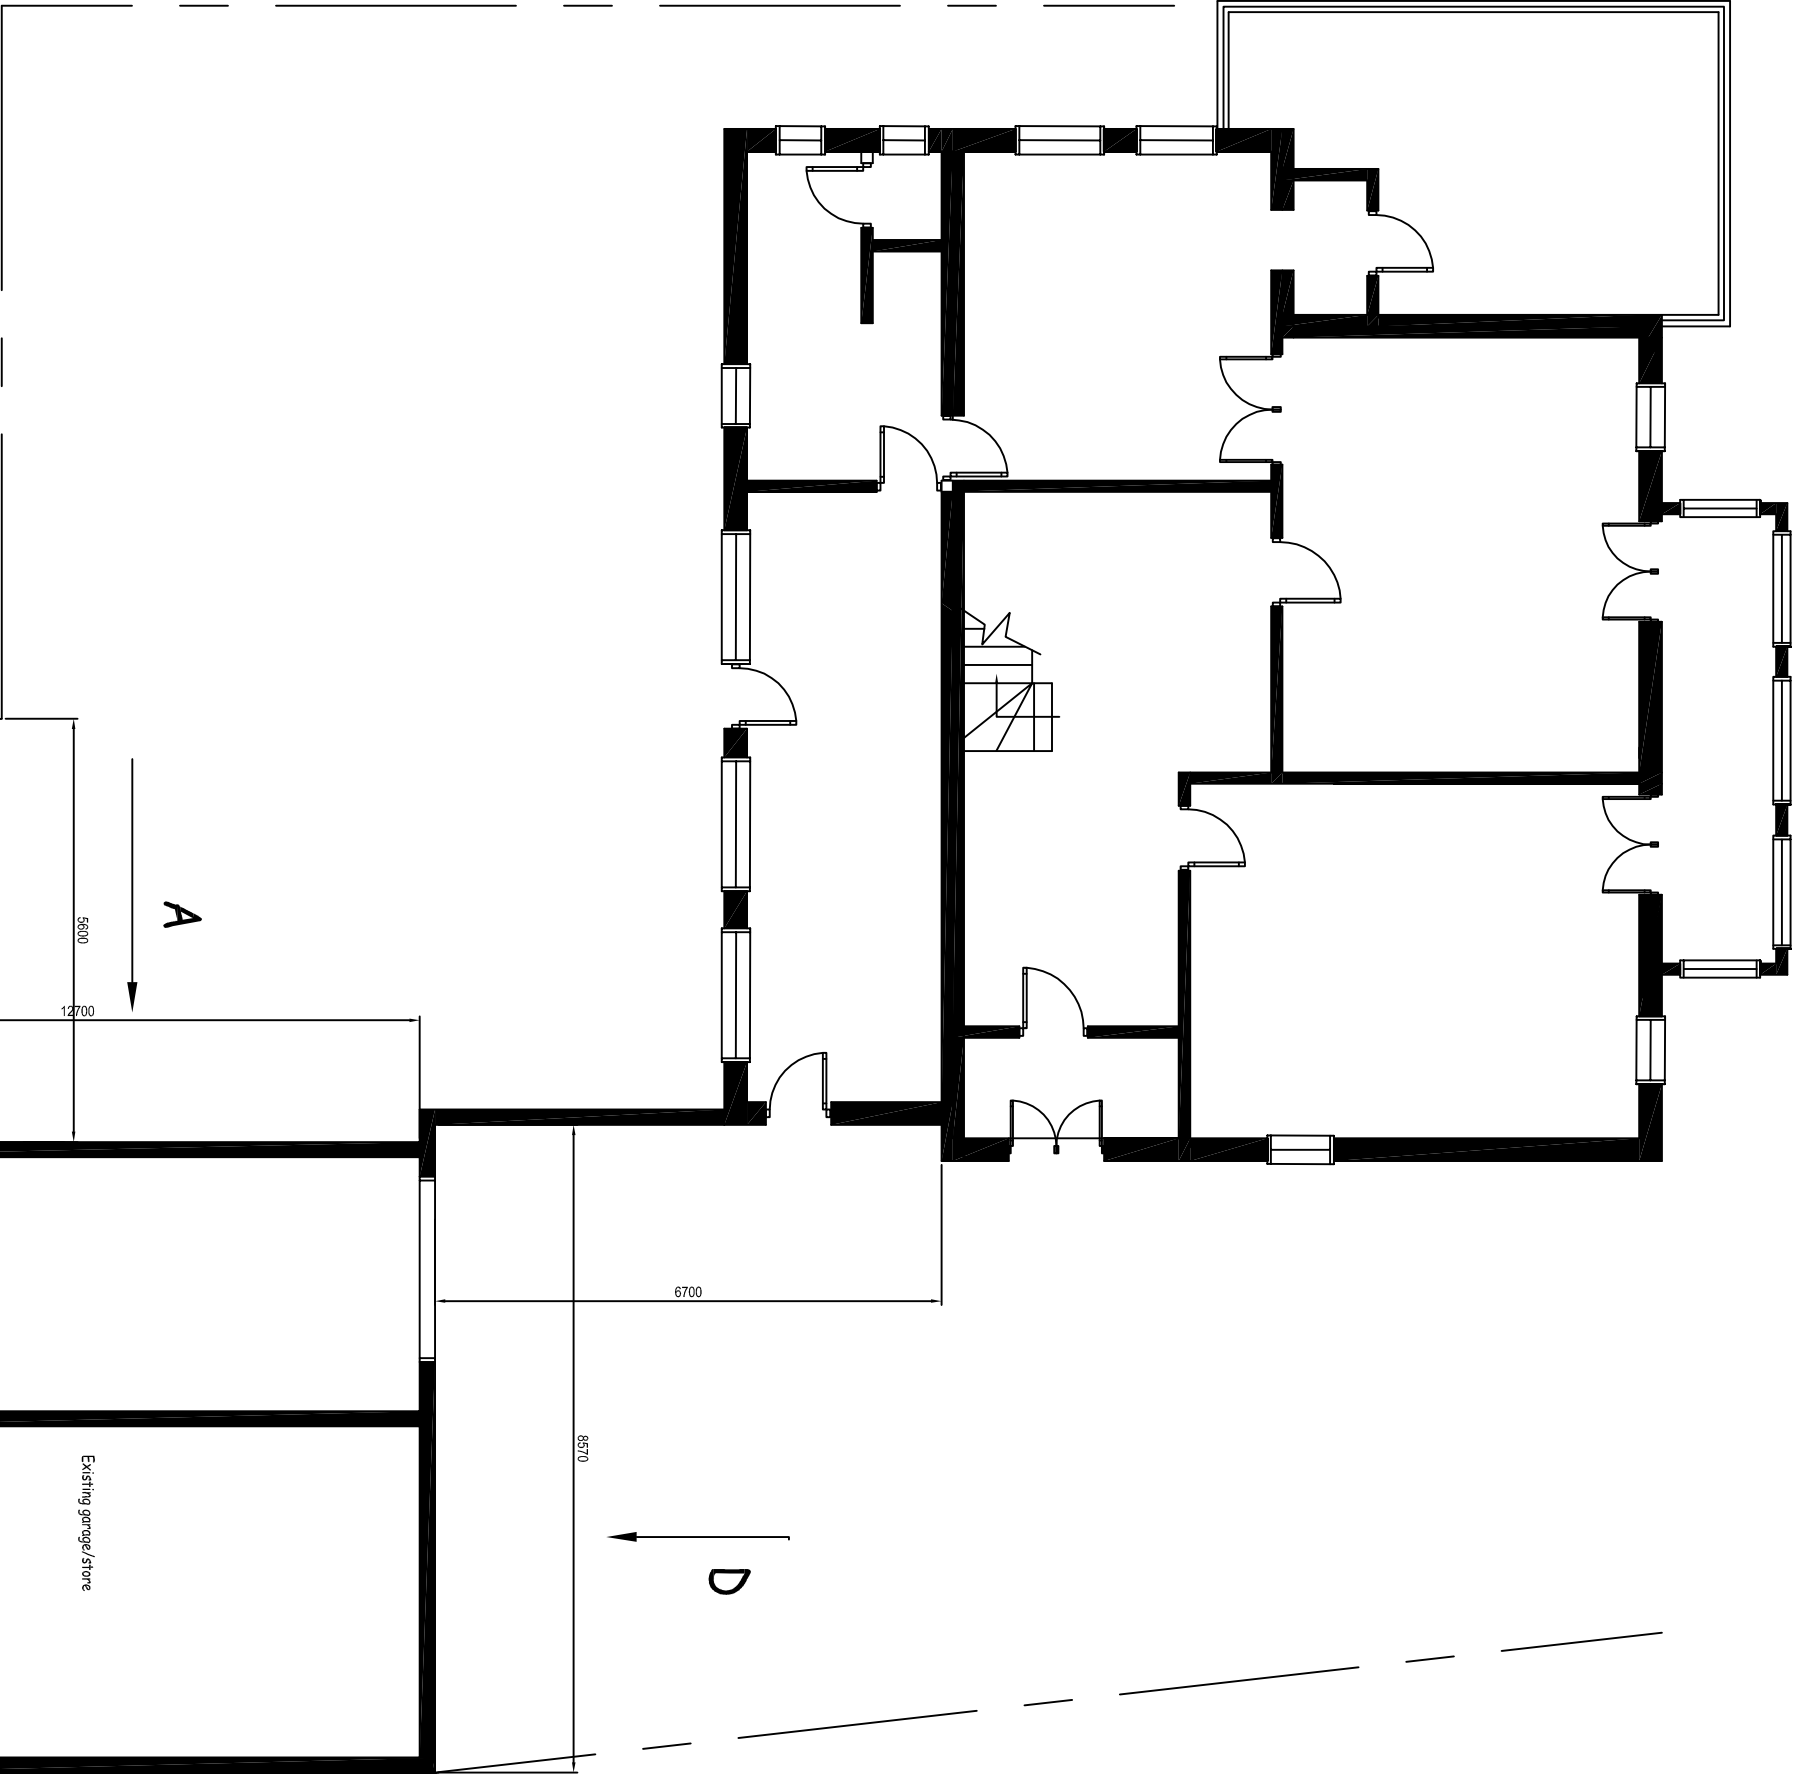


A

D

B

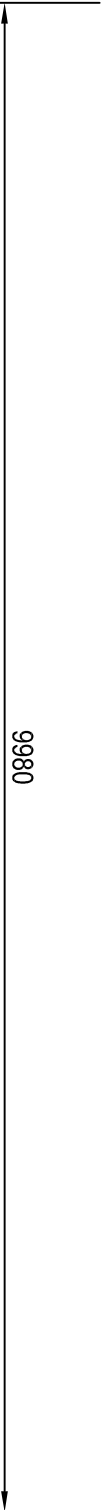

View on Arrow C

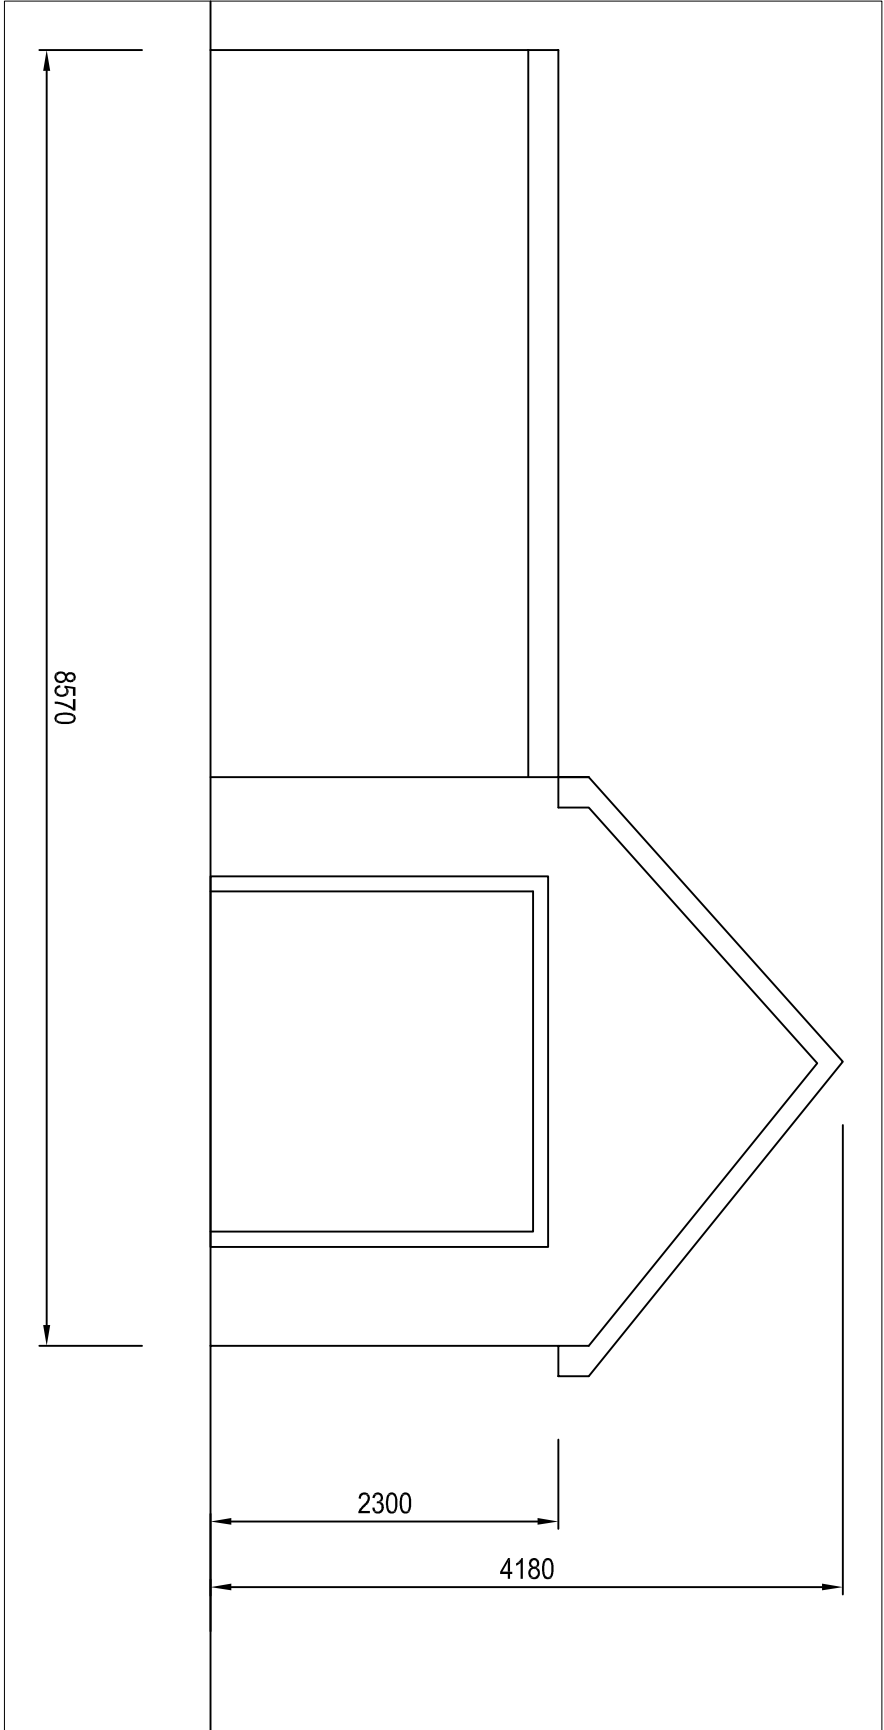


View on Arrow D




A

D


B

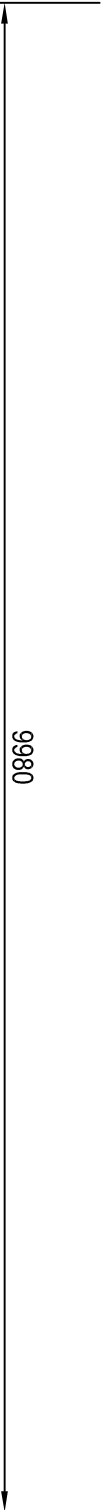


View on Arrow C

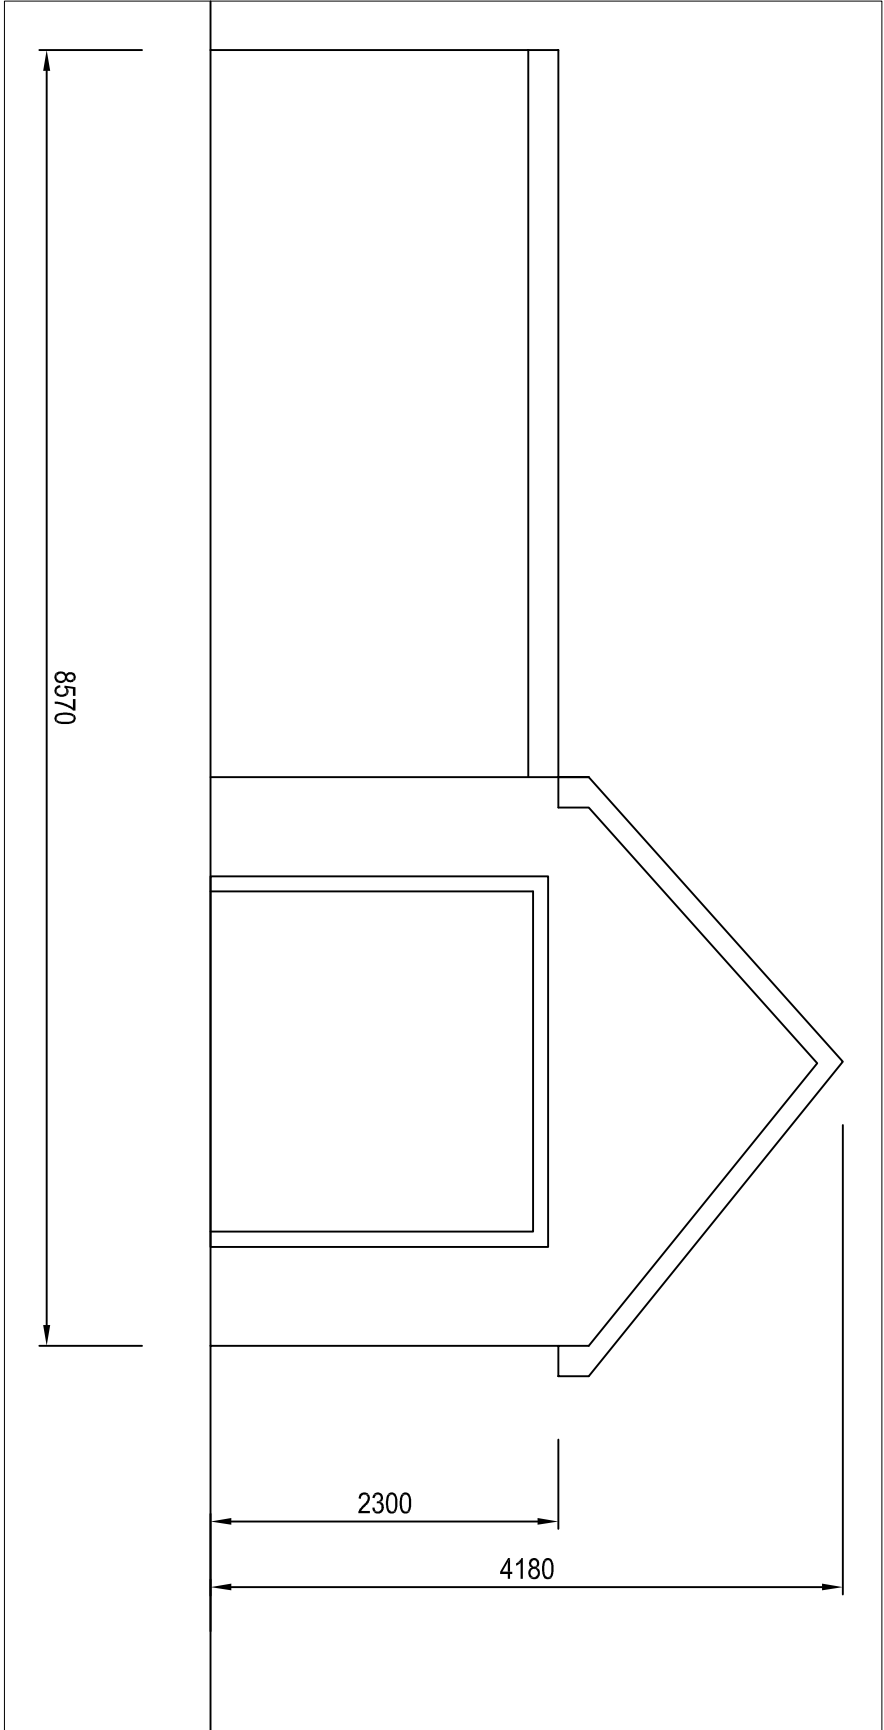

View on Arrow D

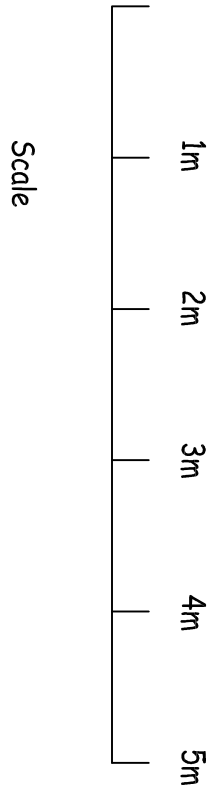

Scale

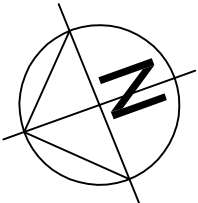

This drawing may be scaled for planning purposes only.
For all other purposes dimensions must be checked on
site and not scaled from the drawing.

Client:	Mr L Pearson
Project:	Dolphin Heights
Drawing Title:	Existing footprint of garage
Drawn By :	SD
Date:	June 14
Drawing No:	DH-004
Issue:	B

View on Arrow A

View on Arrow B