


PROPOSED FRONT PORCH AND GARAGE EXTENSION
35, STAUNTON AVENUE, HAYLING ISLAND, HANTS.
FOR MR & MRS K. HAMBRIDGE.

date june 14
scale 1:50

EXISTING LAYOUT

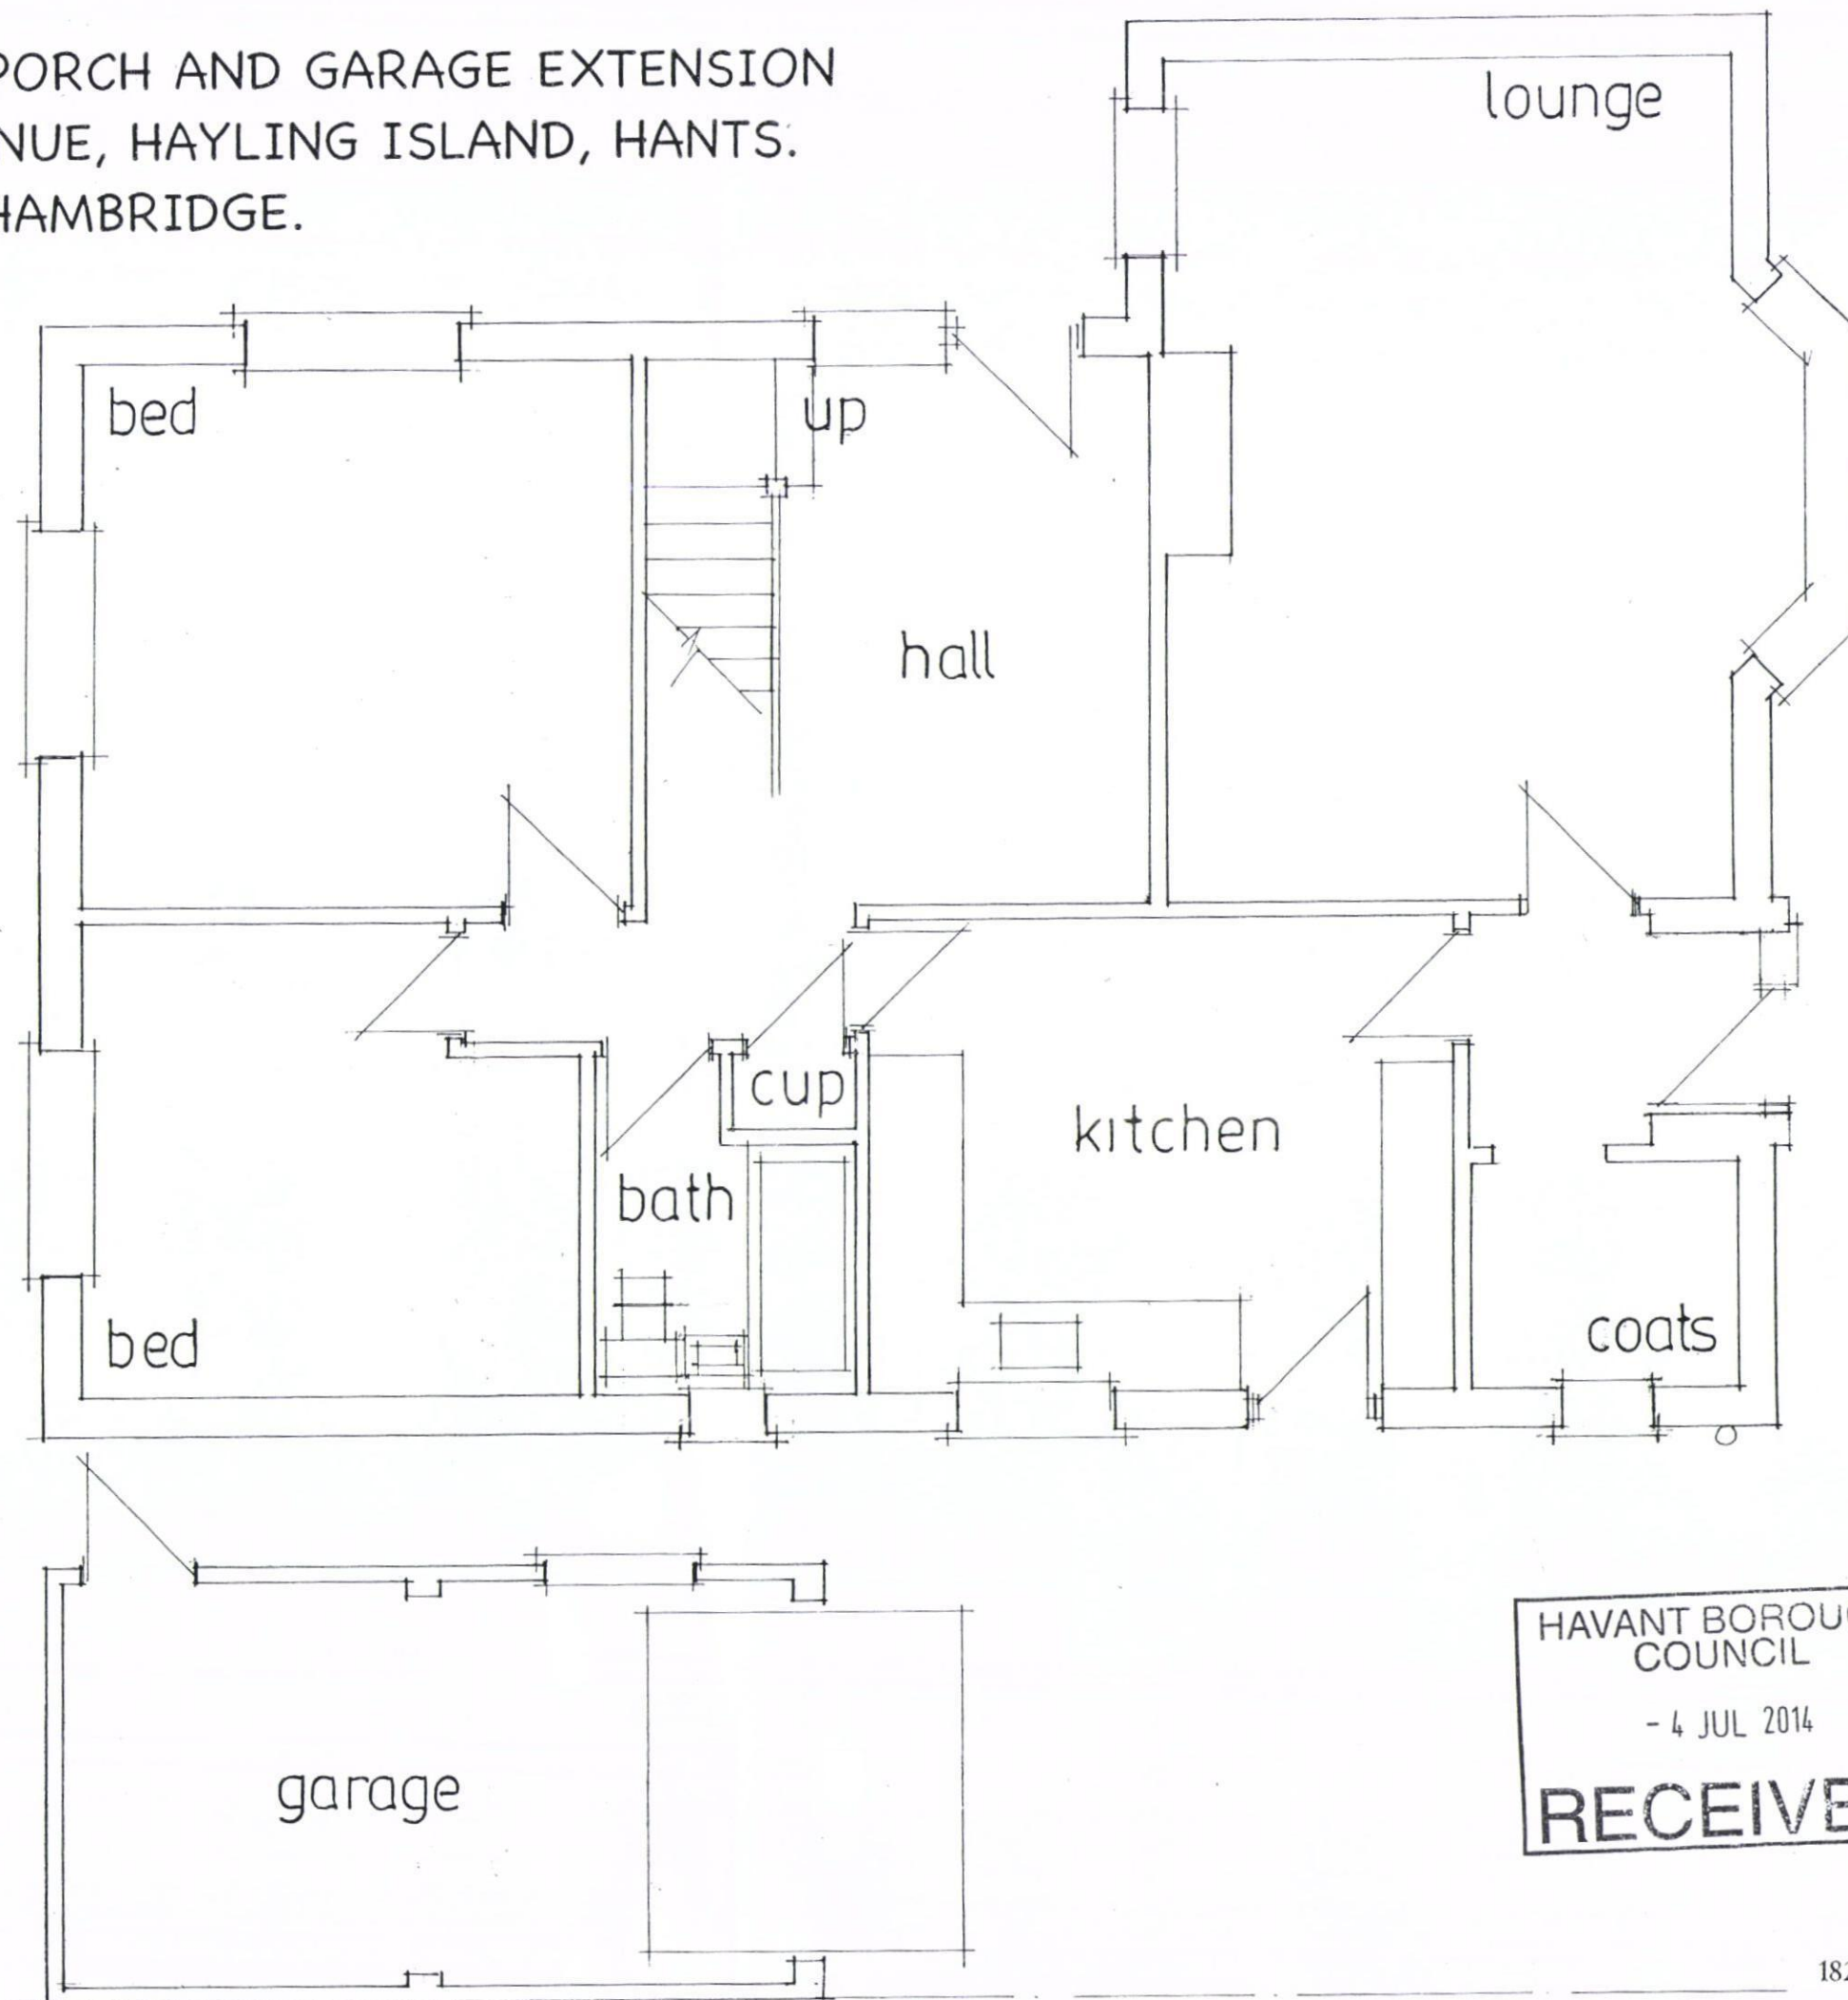

HAVANT BOROUGH
COUNCIL
- 4 JUL 2014
RECEIVED

Peter J. Walker MRICS
Chartered Surveyor
182 Seafront, Hayling Island
HANTS PO11 9AN
Tel: 02392 467571