


5 Willow Tree Ave,
Cowplain,
PO8 8AL

PROPOSAL PLAN

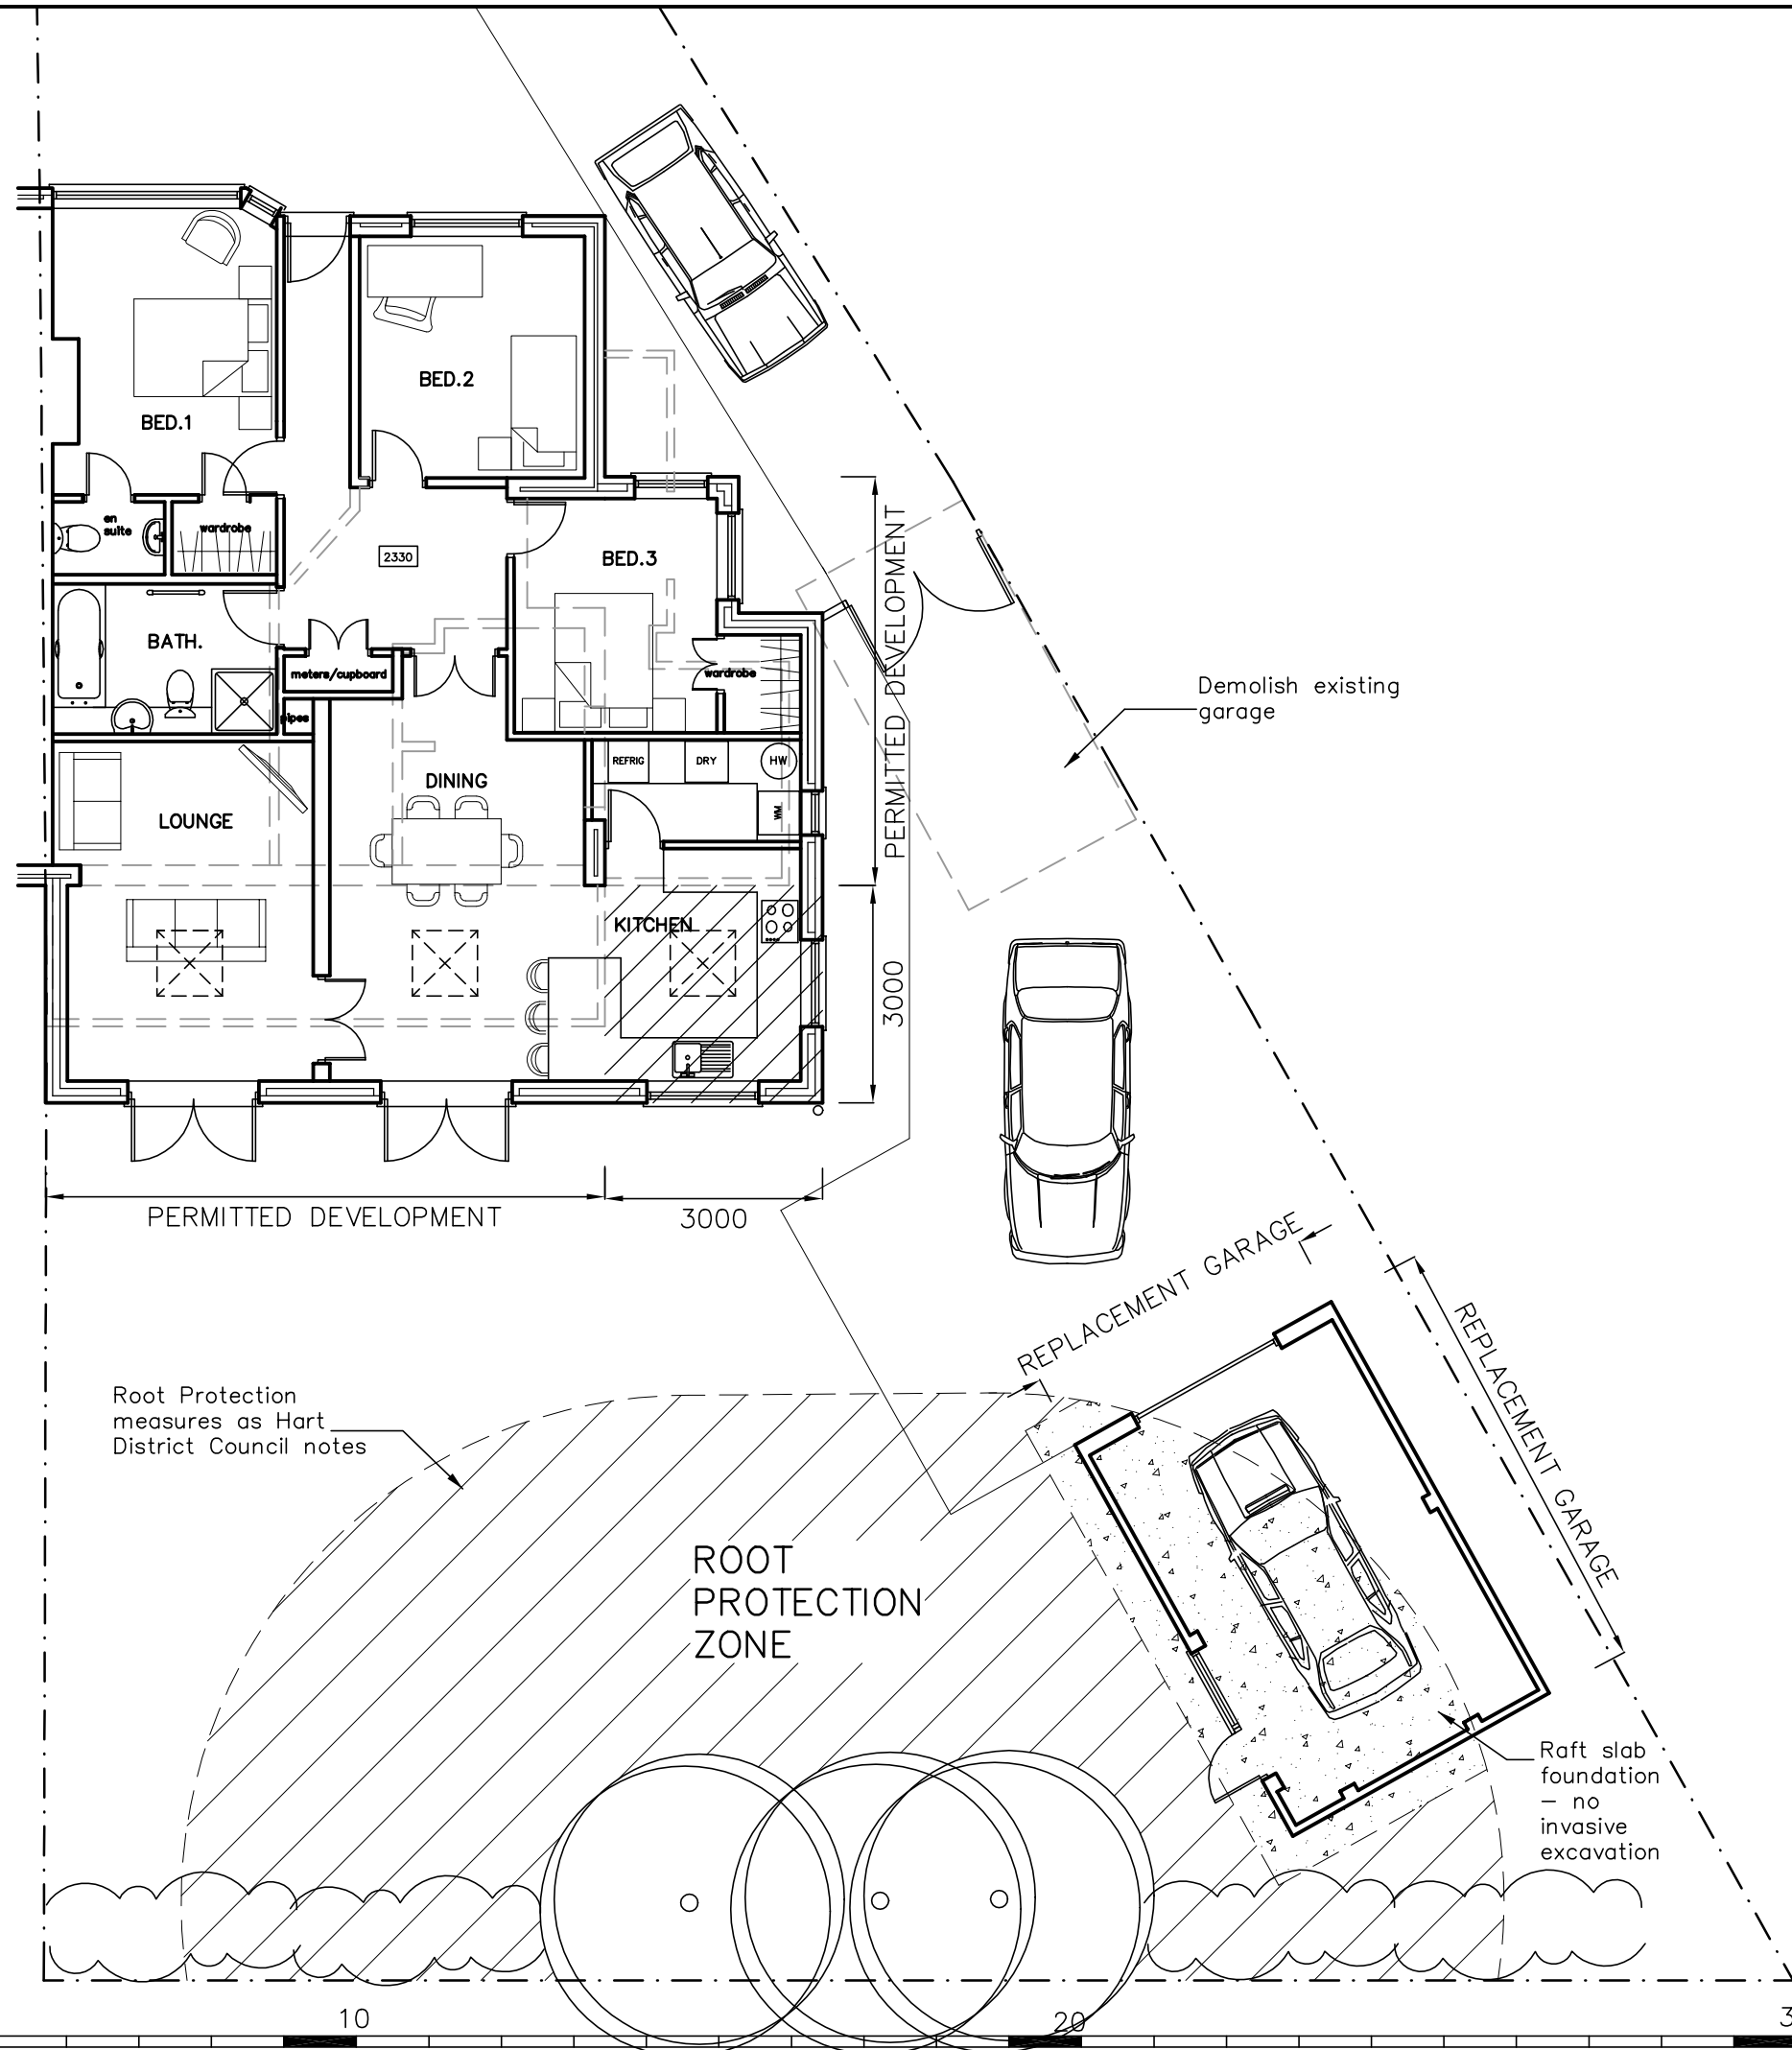

Scale A3 = 1:50
Date 26/06/15
Drawn JHL

Revisions
A. Tree Protection Zone added. 18/08/15

1531-304^A