


Fence/
Boundary.

HAVANT BOROUGH
COUNCIL

14 JAN 2015

RECEIVED

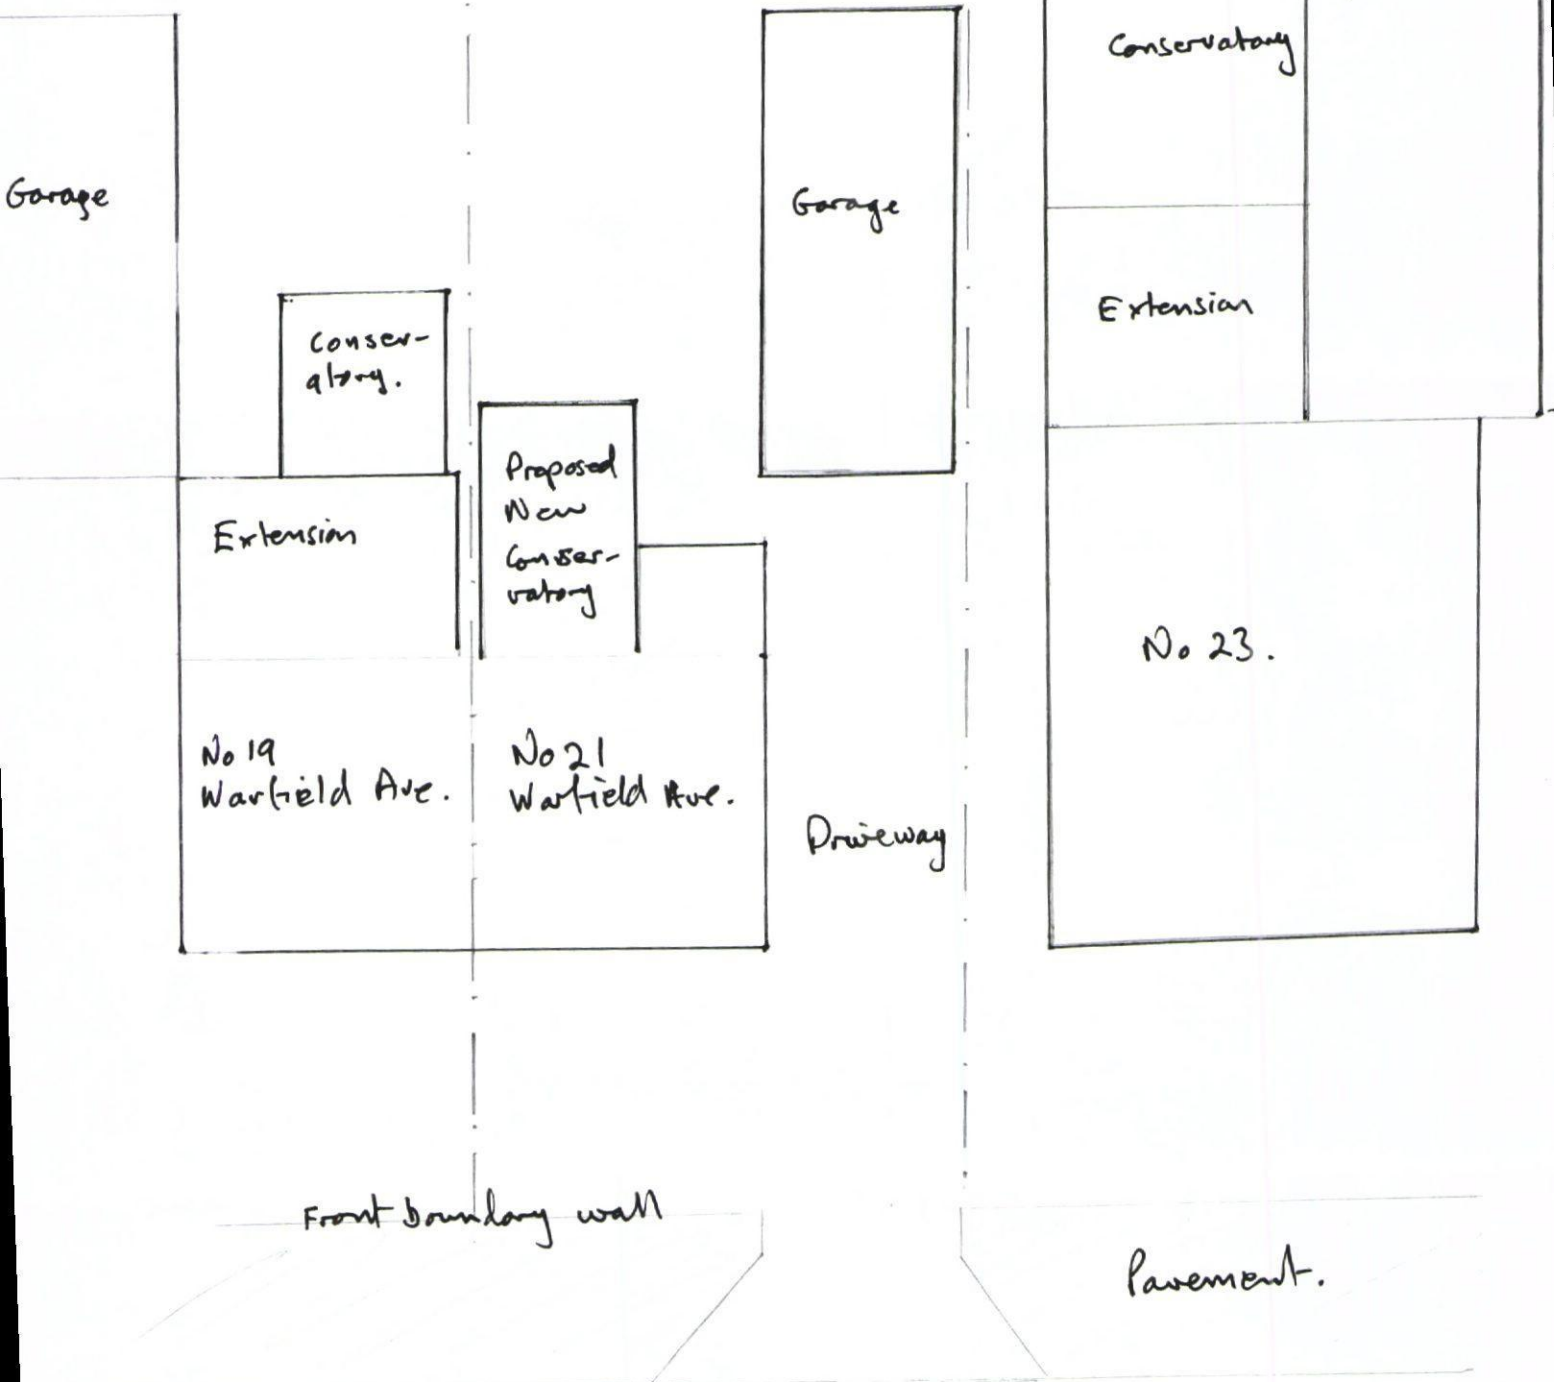

Approx. dir. 
WEST

Highway

Not to scale:
site Plan only