


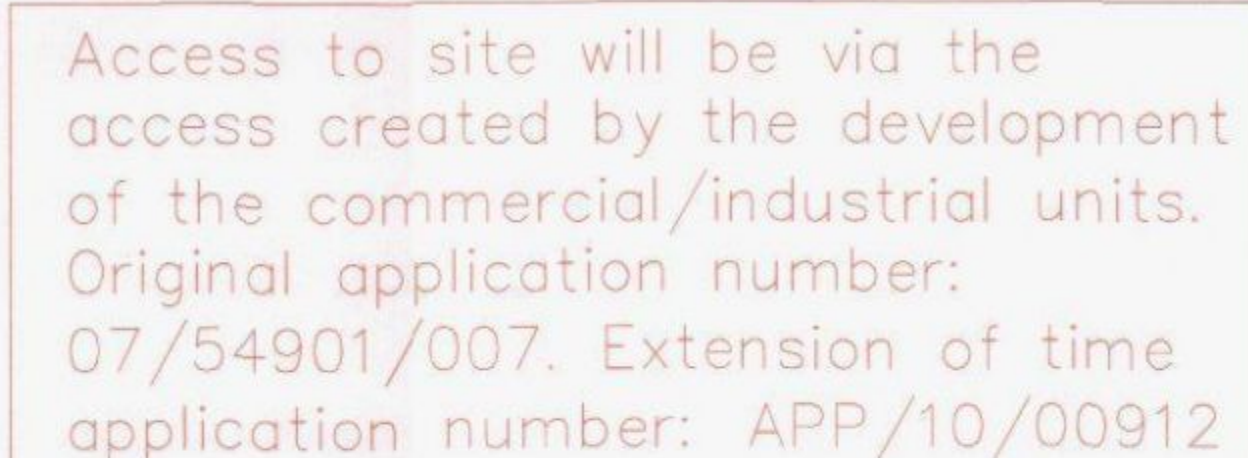

Native planting belt at 1m c/s. Species to be randomly mixed for natural effect. Avoid straight lines. All plants min 3 breaks, bare roots (except Holly 3L pot), in 750mm high approved shelters. Planting pits to be augured to min 200mm by 300mm deep. For larger species hand dig to create larger pit that will allow full spread of roots. Backfill pits with 80% clean topsoil well mixed with 20% TPMC and 20 grams granular fertiliser.

Tree planted in 0.7x0.7x0.7m deep pit, backfilled with 80% clean topsoil well mixed with 20% TPMC and 100 grams granular fertiliser. All standard trees double staked, and feathered trees single 1/2 stake. All trees protected with approved rabbit guards. Sample of staking for each species to be approved. All spp. Min. 5 breaks.

PL1 05.05.15 Planning issue		
Rev	Date	Amendment

Drg Status **PLANNING**

Project and Building Consultant

Cluttons LLP, Seacourt Tower
West Way, Oxford, OX2 0JJ
Tel No: 01865 728000

www.cluttons.com

Project
Emsworth Sub-Station
Land between New Brighton Road
Emsworth, Hampshire

Client



Drawing Site Set Up

Scale 1:100 @ A1

Drawn By KB Date May '1

Approved By: JC Date: May '11

Appr'd By	SC	Date	May 1
Draw No	24034/04PI	Rev	PI 1

Dig No. 24054/04-PL Rev. PL1

CONCLUSIONS

CLUTTONS

2.4m High palisade fencing to be powder coated green to blend in with surroundings

Soft planting
To match application number:
07/54901/007. Extension of time
application number: APP/10/00912

HAVANT BOROUGH
COUNCIL
01 JUN 2015
RECEIVED

CLUTTONS