



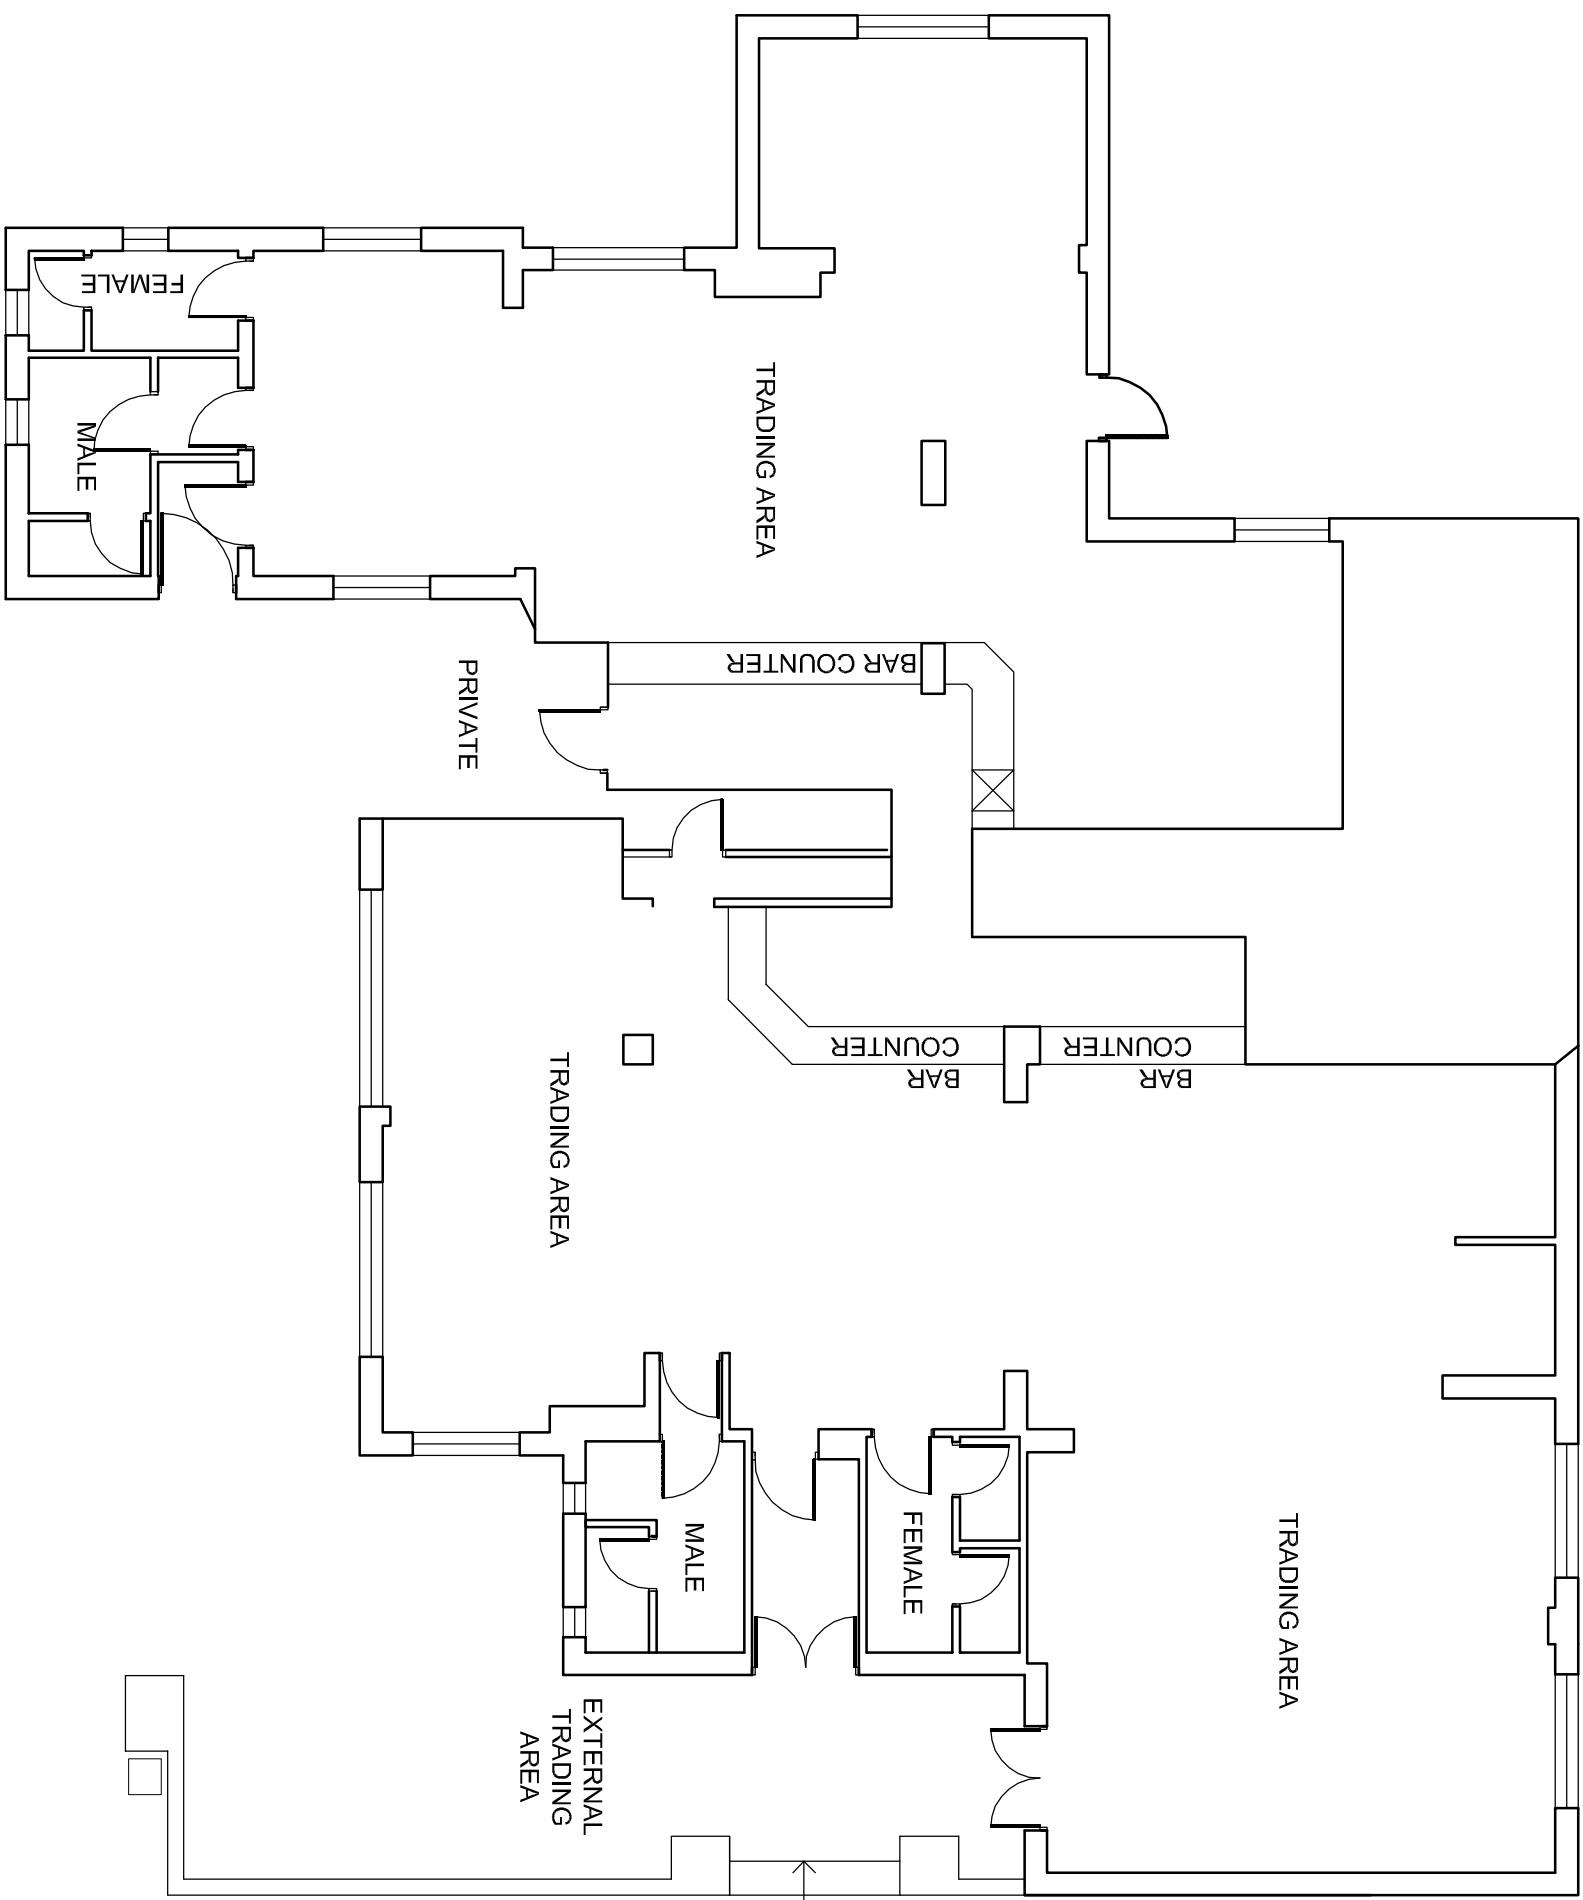


EXISTING PLAN

scale 1:100 @ A1

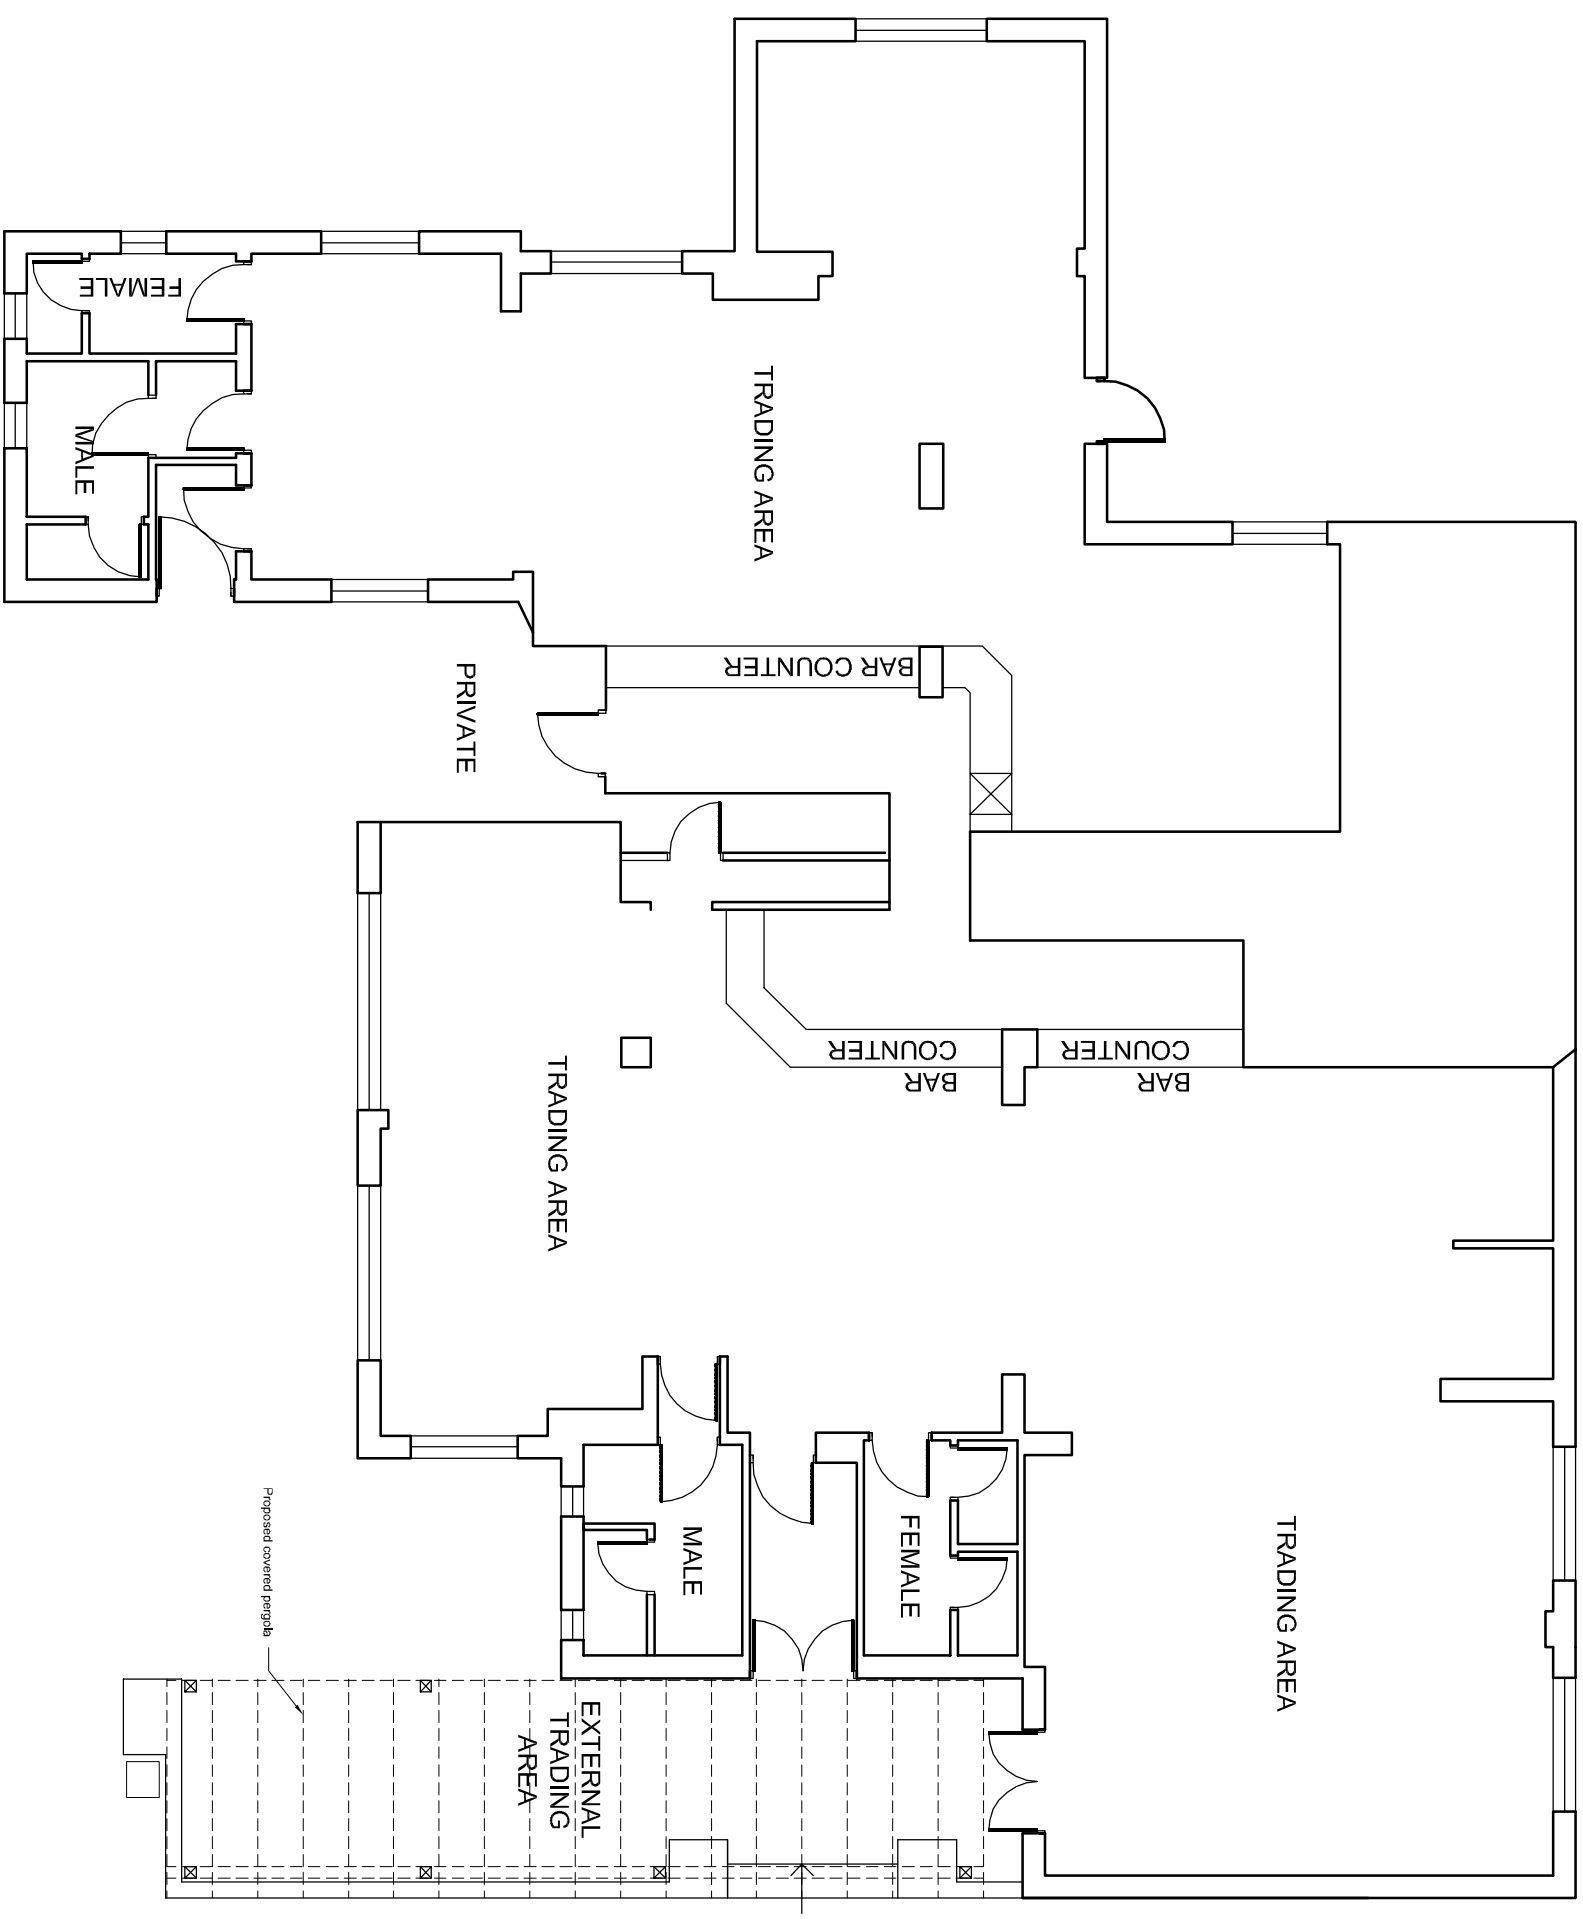

PROPOSED PLAN

scale 1:100 @ A1

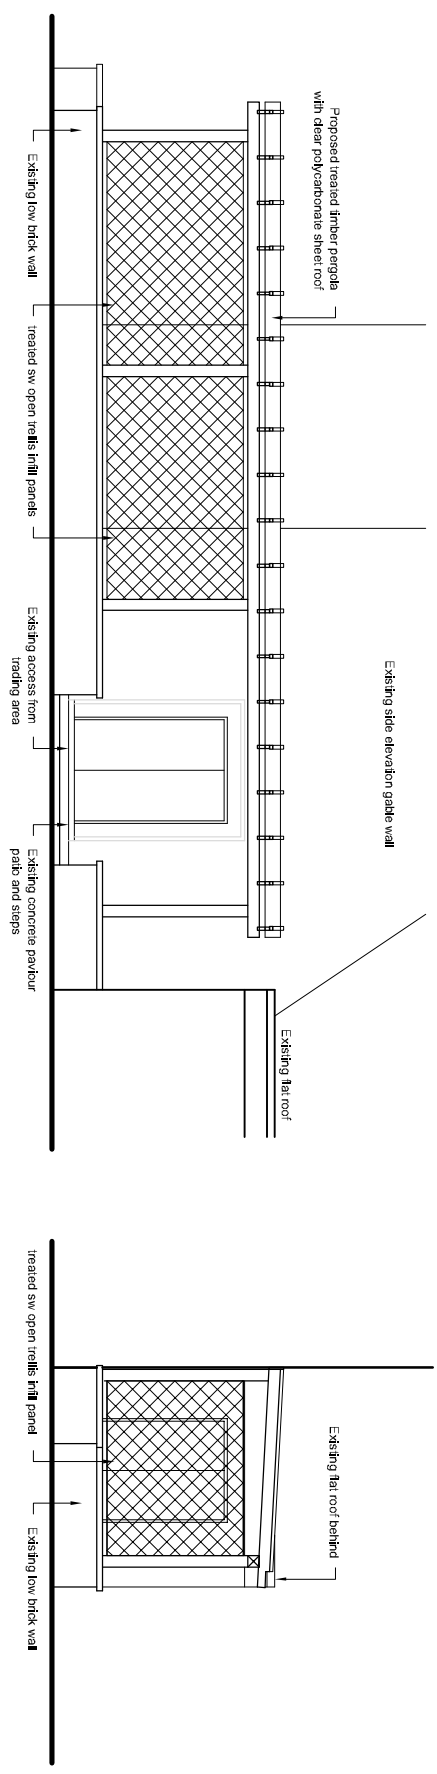

PROPOSED PERGOLA ELEVATIONS

scale 1:100 @ A1

designmanagementpartnership									
8 Trade Street, Cardiff, cf 10 5dt T +44(0)29 2064 4829 F +44(0)29 2064 4831 E mail@designmanagementpartnership.com									
notes		rev		date		revision note		initial	
fm @ 1100									
2.5m @ 1:50									
- - - This drawing is the property of designmanagementpartnership. Copyright is reserved by them and the drawing is loaned on the condition that it is not copied, reproduced, retained or disclosed to third parties without the prior written consent of designmanagementpartnership.									
scale @ A2		drawn		check		date		status	
1:100		kp		vc		08/10/14		Planning	
Existing & Proposed Plans Proposed Canopy						client		drawing number	
The Swallow Havant for Punch Taverns								240	