



Department of Planning and
Development
Havant Borough Council
Public Service Plaza
Civic Centre Road
Havant
Hampshire
PO9 2AX

Developer Services
Southern Water
Sparrowgrove House
Sparrowgrove
Otterbourne
Hampshire
SO21 2SW

Tel: 0330 303 0119

Email: developerservices@southernwater.co.uk

Your Ref

APP/14/00517

Our Ref

PLAN-007607

Date

09/10/2014

Dear Sir

Proposal: Conversion of existing commercial premises to 2No. dwellings (1No. 2 bed and 1No. 4 bed dwelling) incorporating replacement conservatory and rooflights, and external and internal alterations.
Site: Hall Place, 20 South Street, Havant, PO9 1DA.
APP/14/00517

Thank you for your letter of 26/09/2014

Southern Water would have no objections to the above proposal.


Yours sincerely

PPW/Mrs.
Developer Services

SOUTHERN WATER HAVANT BOROUGH COUNCIL

15 OCT 2014

RECEIVED

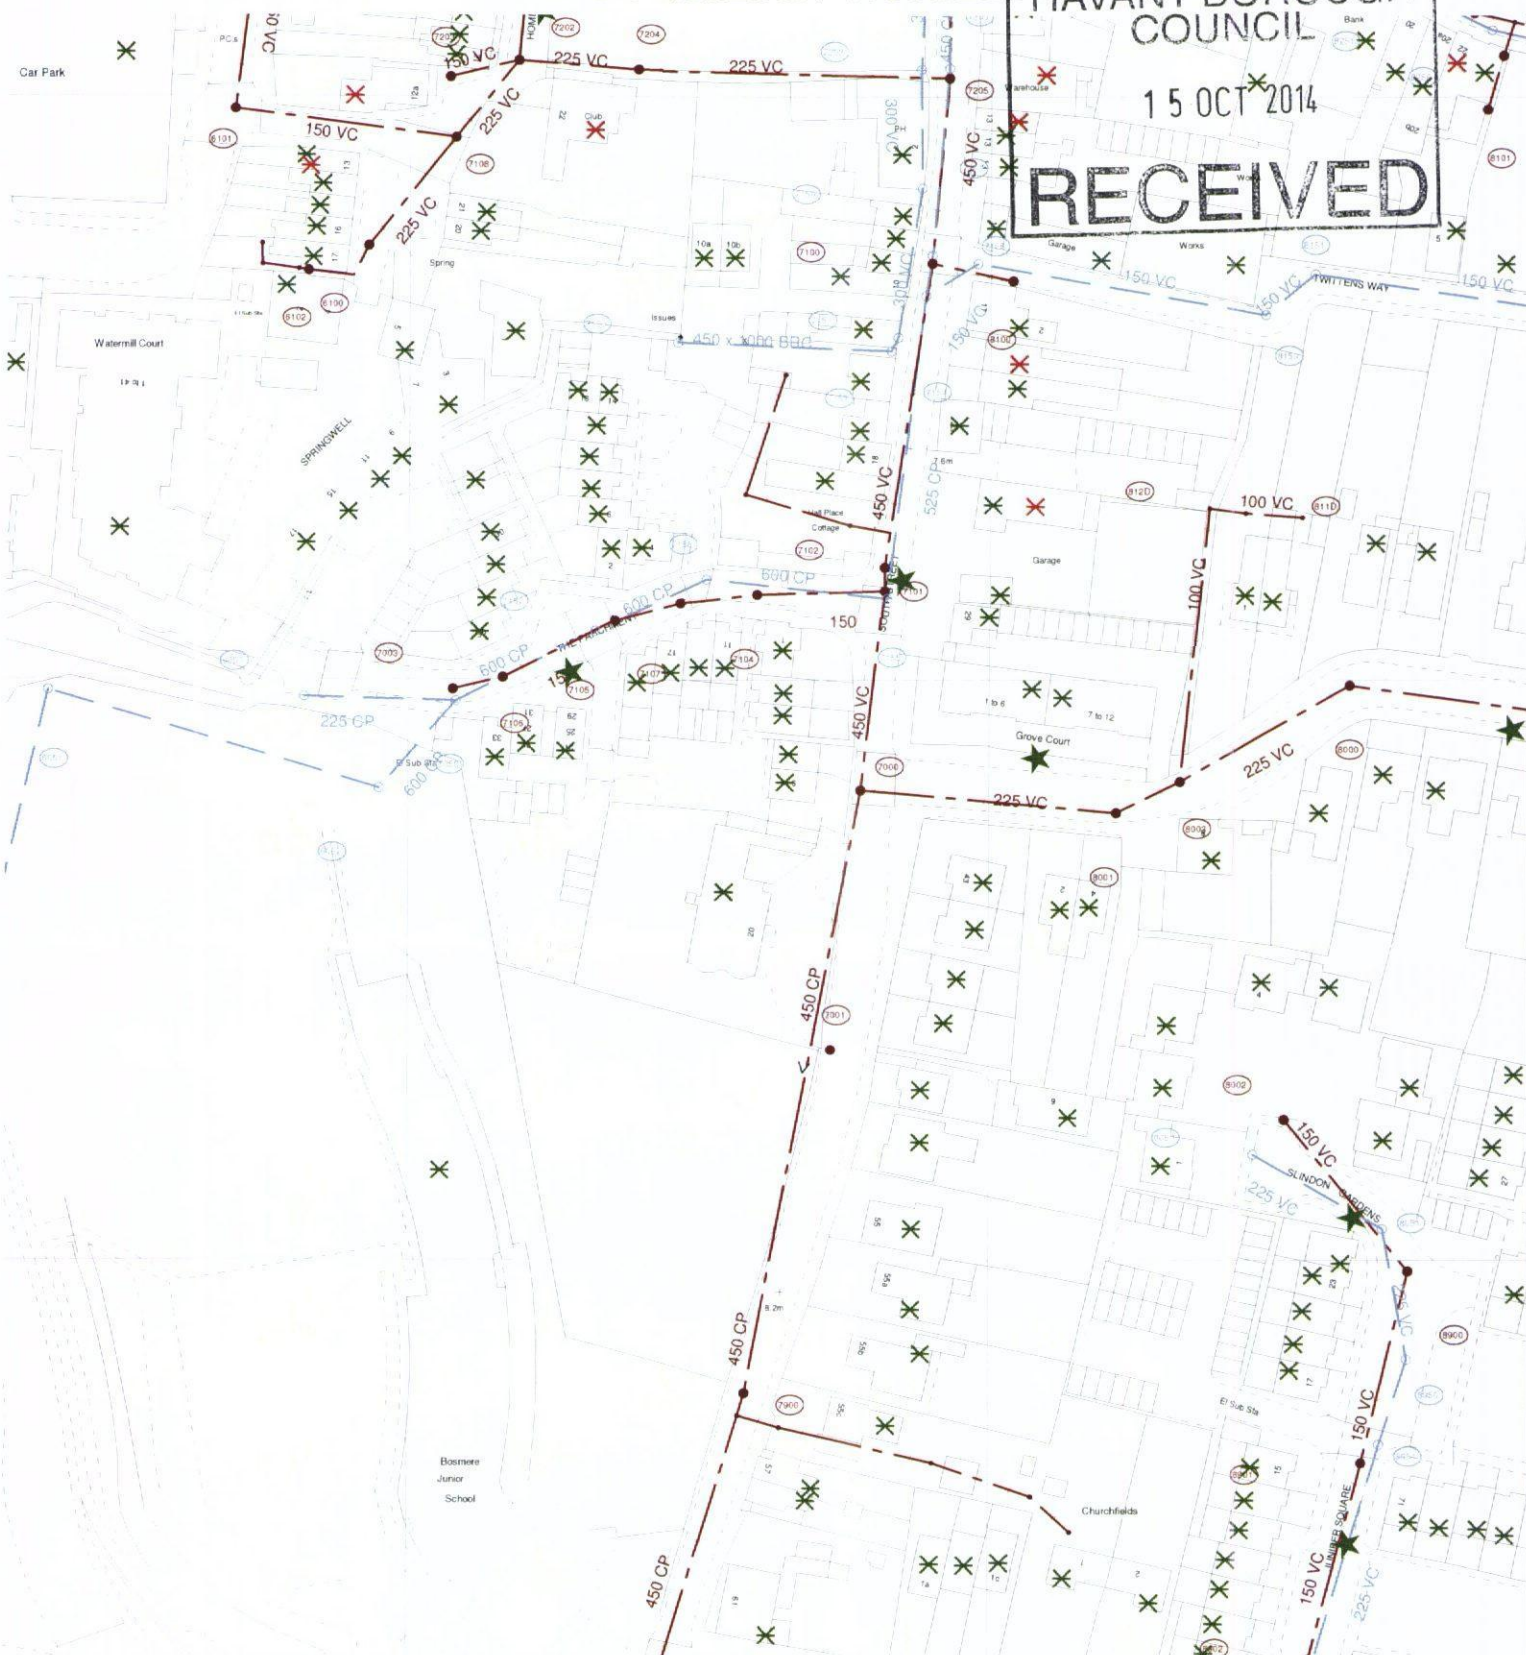

The positions of pipes shown on this plan are believed to be correct, but Southern Water Services Ltd accept no responsibility in the event of inaccuracy. The actual positions should be determined on site.

Based upon Ordnance Survey Digital Data with the permission of the controller of H.M.S.O. Crown Copyright Reserved Licence No. WU 298530

O.S. REF: SU7106SE

Scale: 1:1250

Screen Print

WARNING: BAC pipes are constructed of Bonded Asbestos Cement

WARNING: Unknown (UNK) materials may include Bonded Asbestos Cement



Printed By: jayarar

Date: 9-10-2014

Southern Water MapGuide Browser

Requested By:

