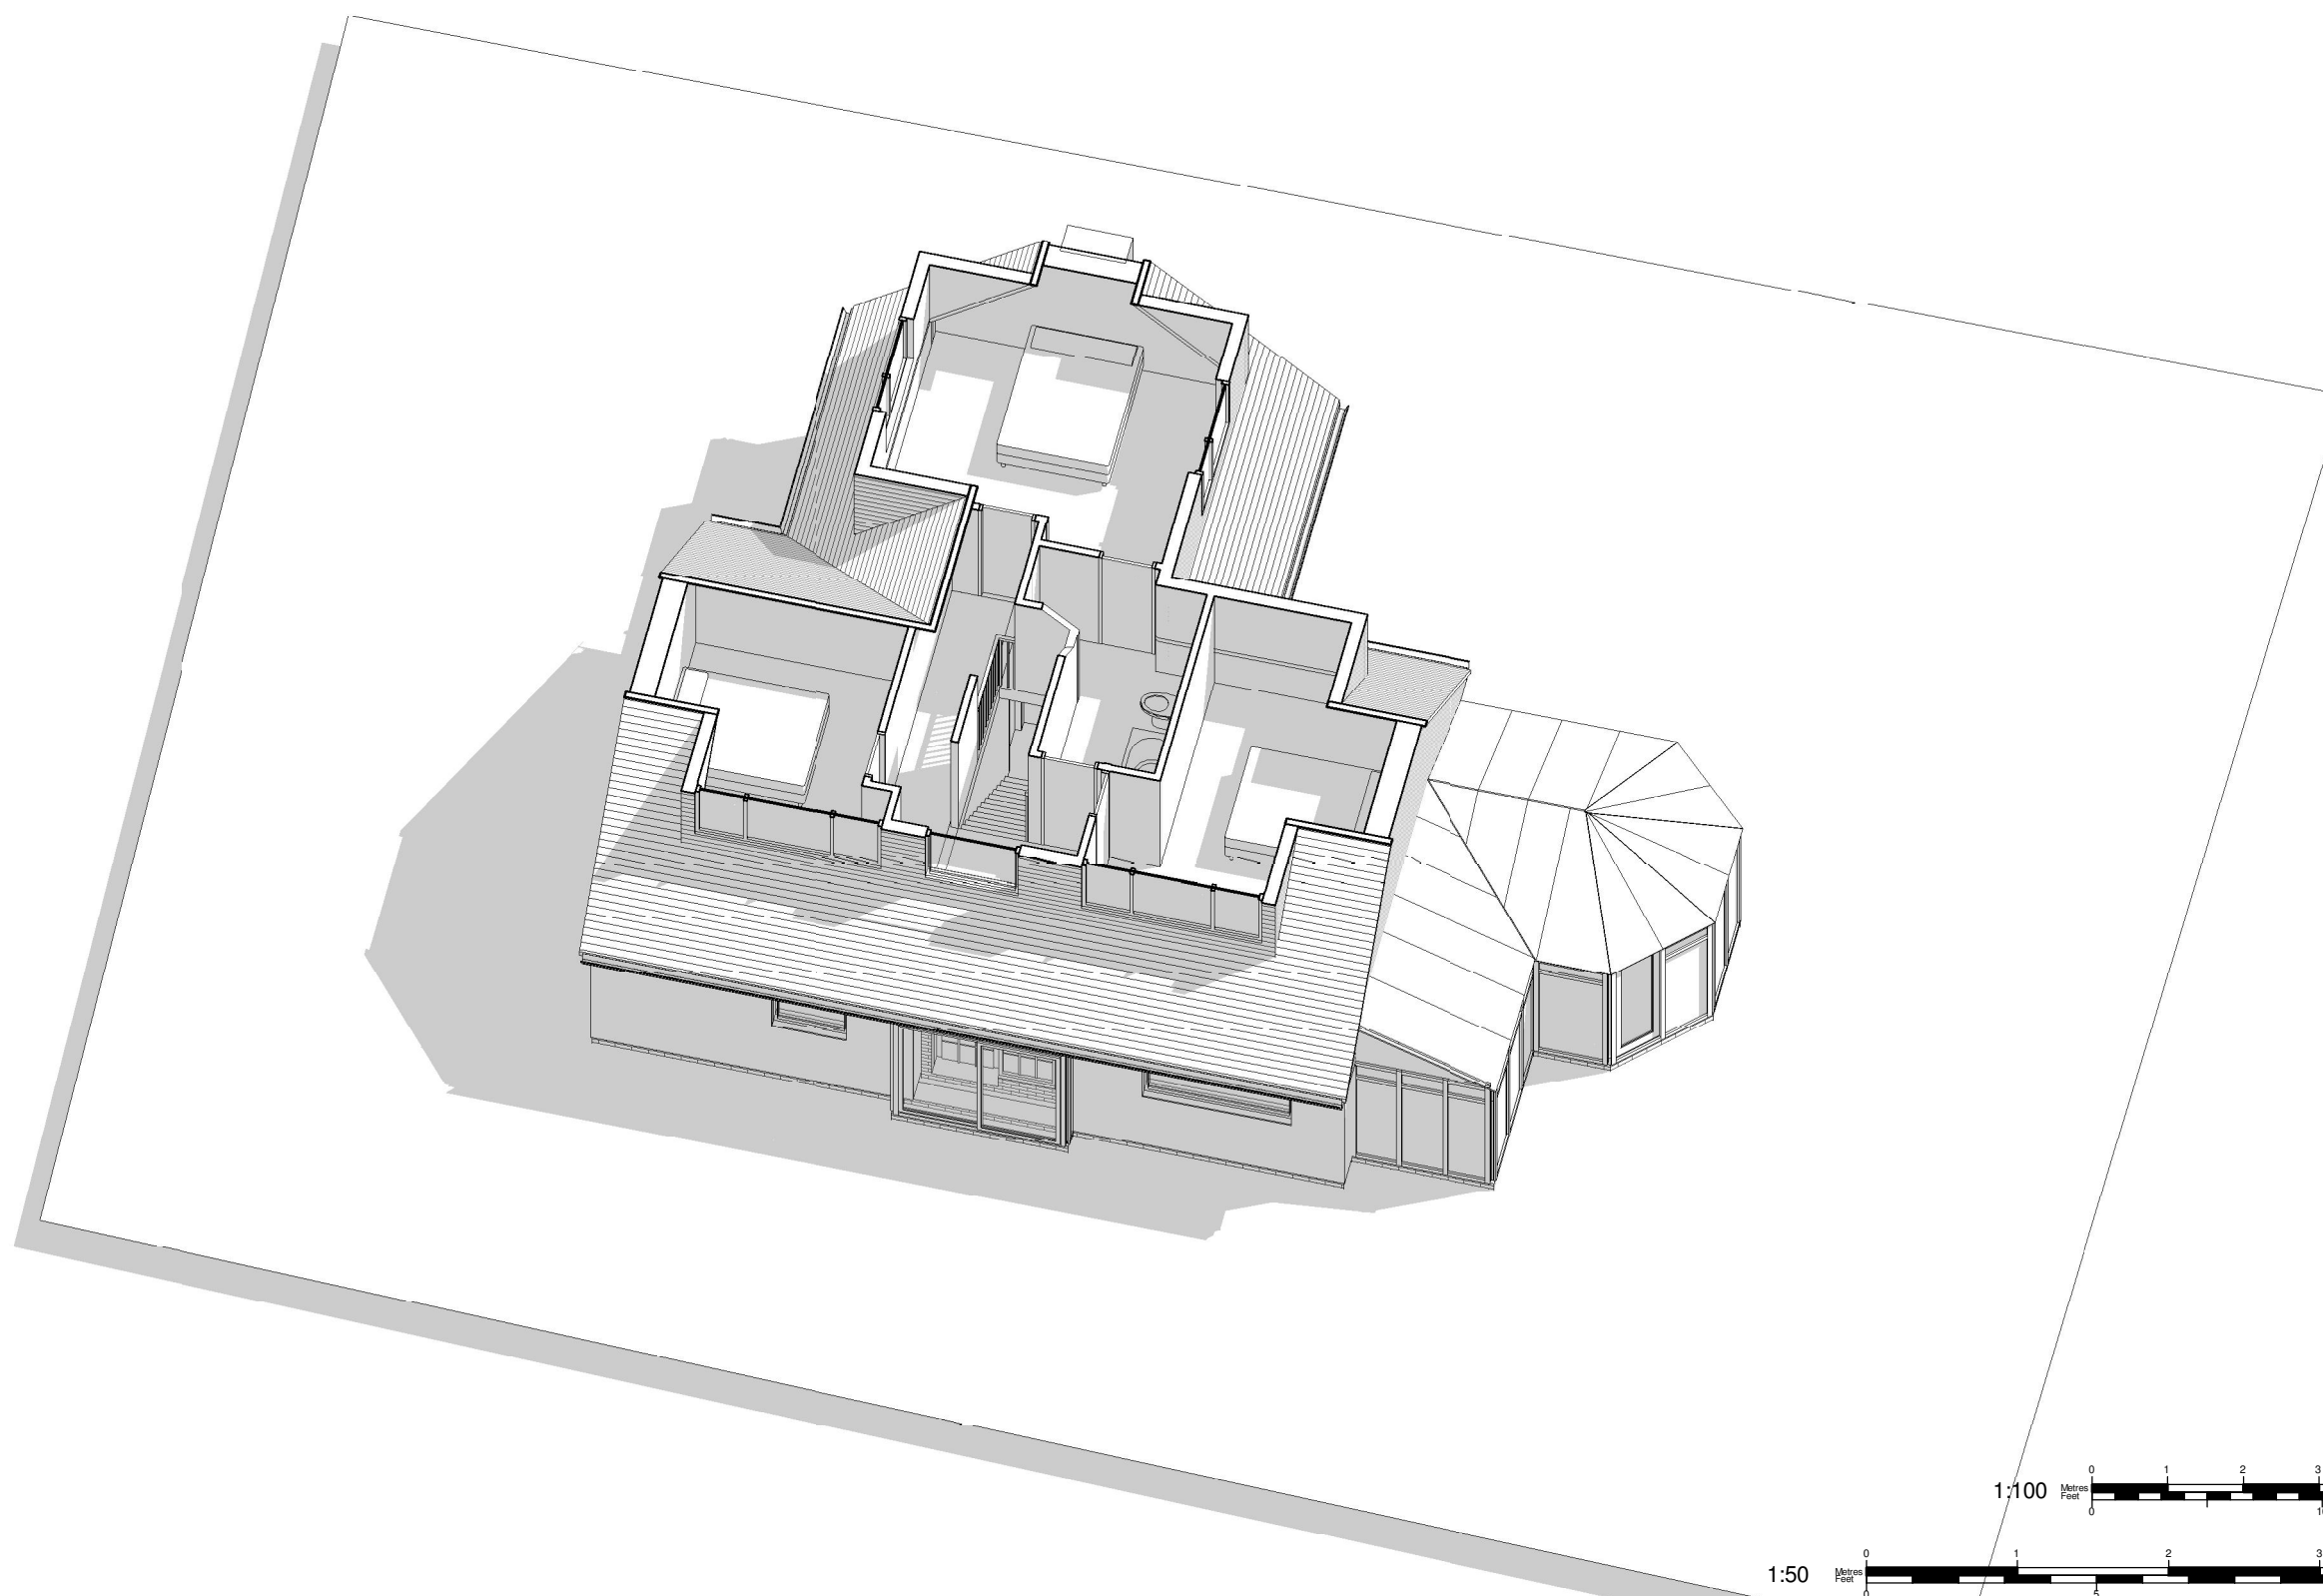


Your Home Plans

Tel: 0800 6127 664
www.yourhomeplans.co.uk

These drawings are for approval purposes. Materials and products should not be ordered based on dimensions of drawings as errors may occur along existing building lines. All measurements are to be checked on site.

Mr & Mrs Pooke
13 Lime Grove
Hayling Island
Hampshire
PO11 0HS

Interior View

Project number	13LIM-14
Date	20th September
Drawn by	June Grinstead
Checked by	Checker

A107

Scale