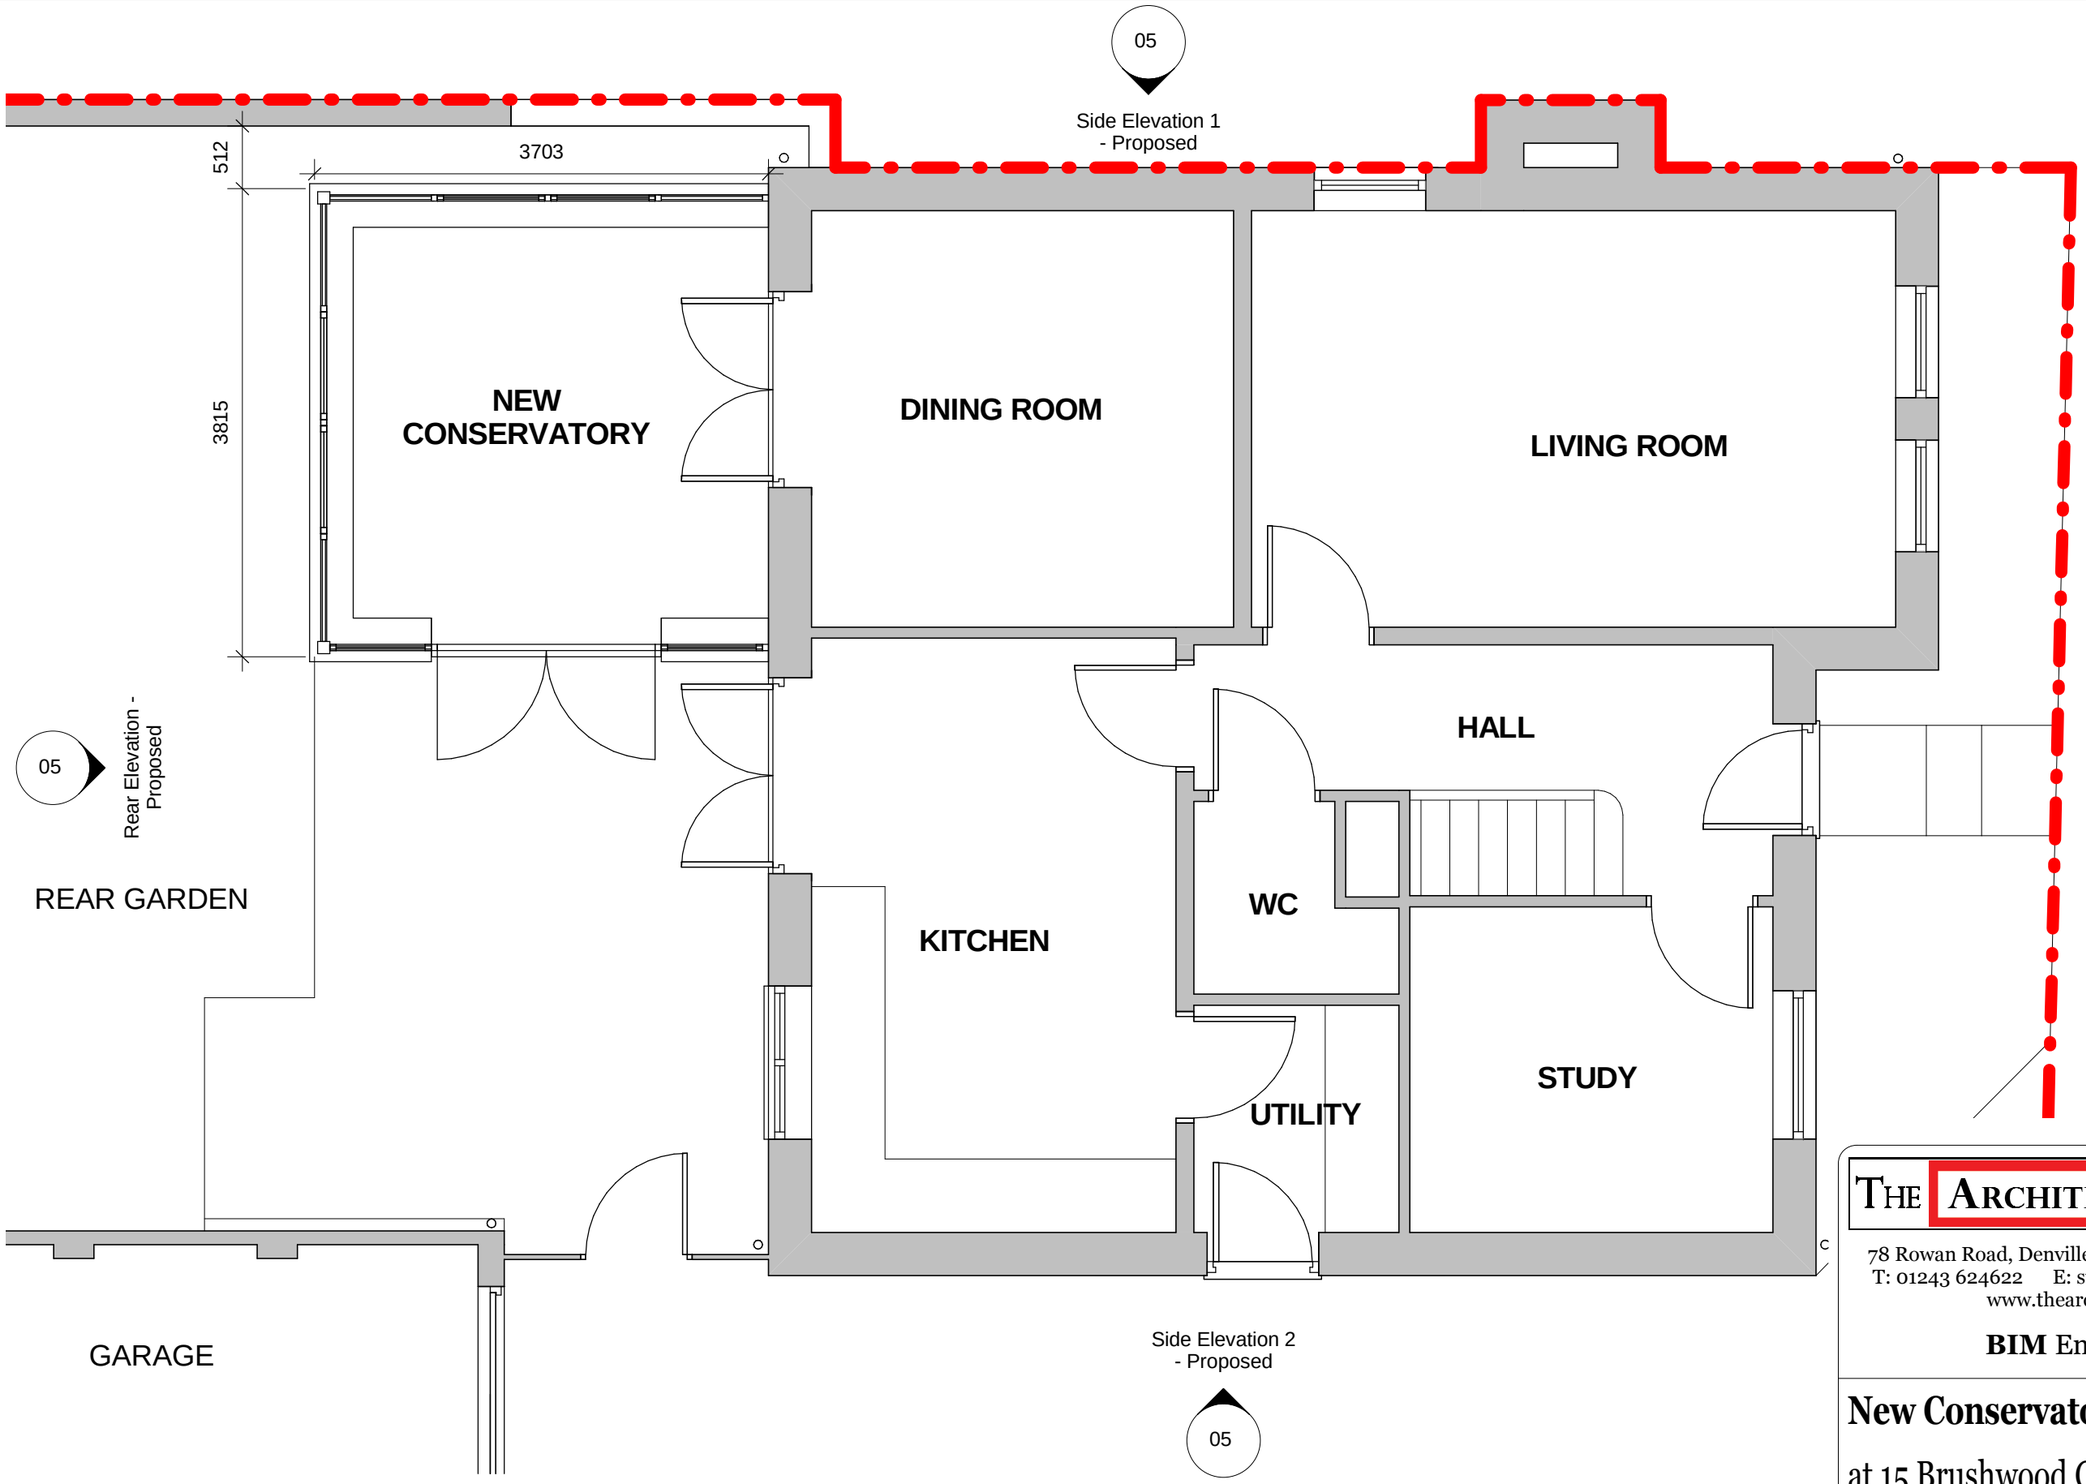

L0 - Ground Floor Plan - Proposed

1 : 50

Rev.	Date	Initial

Scale at 1:50 in meters

0 2.5 4.5

All dimensions are to be checked on site and any discrepancies reported to the architect before work commences. Figured dimensions only are to be taken from this drawing. This drawing is to be read in conjunction with all relevant consultants and/or specialists drawings/documents and any discrepancies or variations notified to the architect before work commences. This drawing is copyright and may not be reproduced, wholly or in part, without the consent of the architect.

PLANNING

Drawn	Checked	Sheet Issue Date
JPR	-	March 2015

THE ARCHITECTS DESIGN LTD.

78 Rowan Road, Denvilles, Havant, Hampshire, PO9 2UU
T: 01243 624622 E: studio@thearchitectsdesign.co.uk
www.thearchitectsdesign.co.uk

BIM Enabled Practice

New Conservatory

at 15 Brushwood Grove, Emsworth

Mr & Mrs Davies

Proposed Ground Floor Plan

Job Number	Drawing Number	Scale @ A1	Revision
15012	04	1 : 50	